



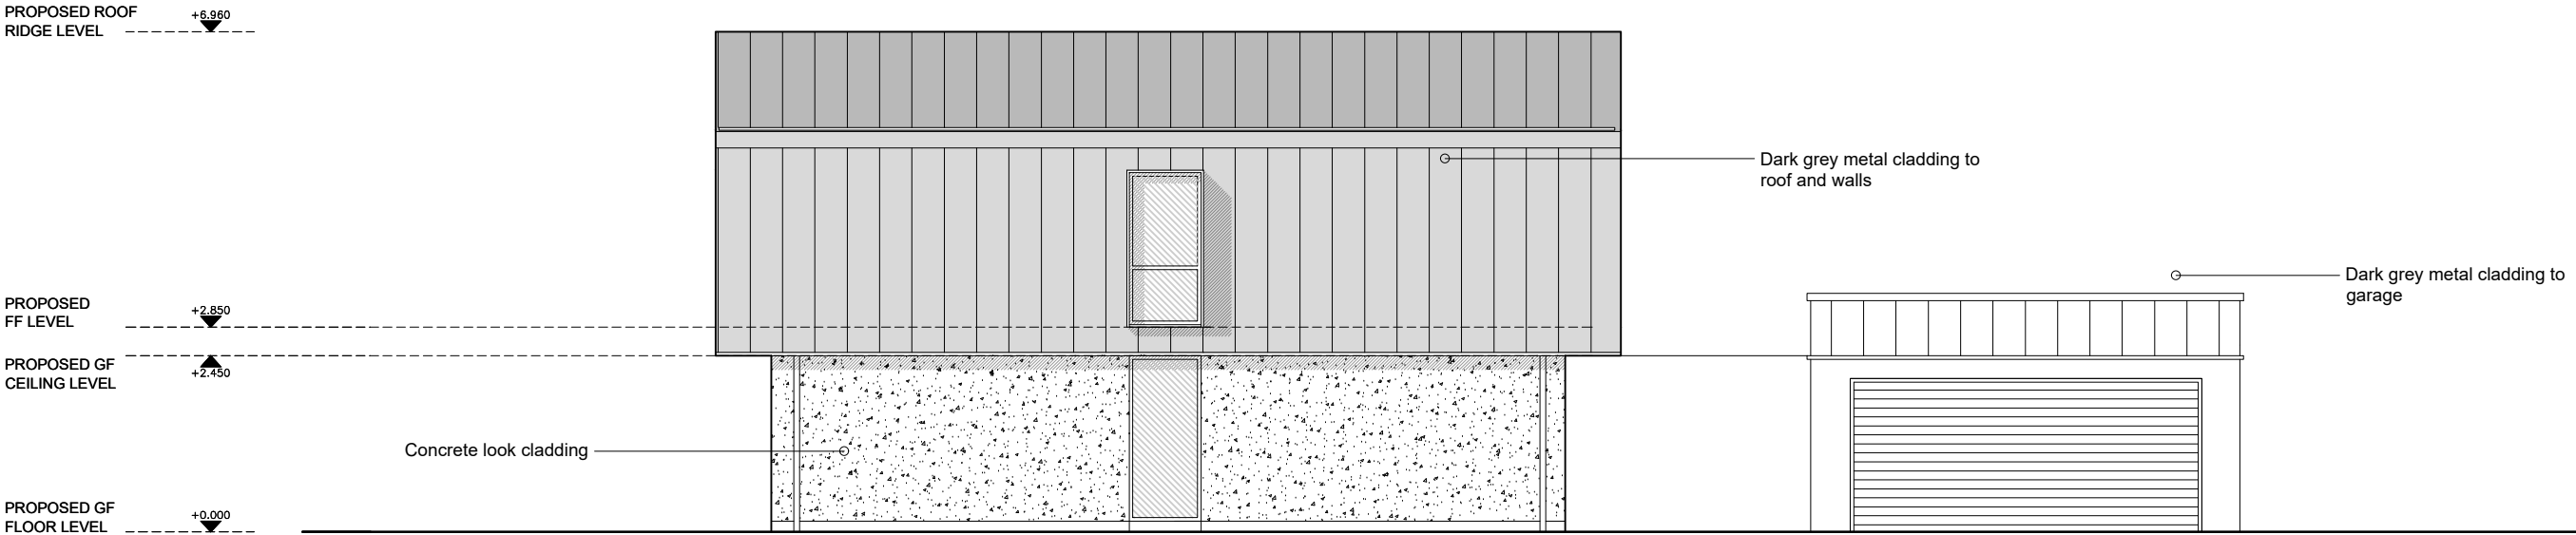

01
107
PROPOSED NORTH ELEVATION
1:100

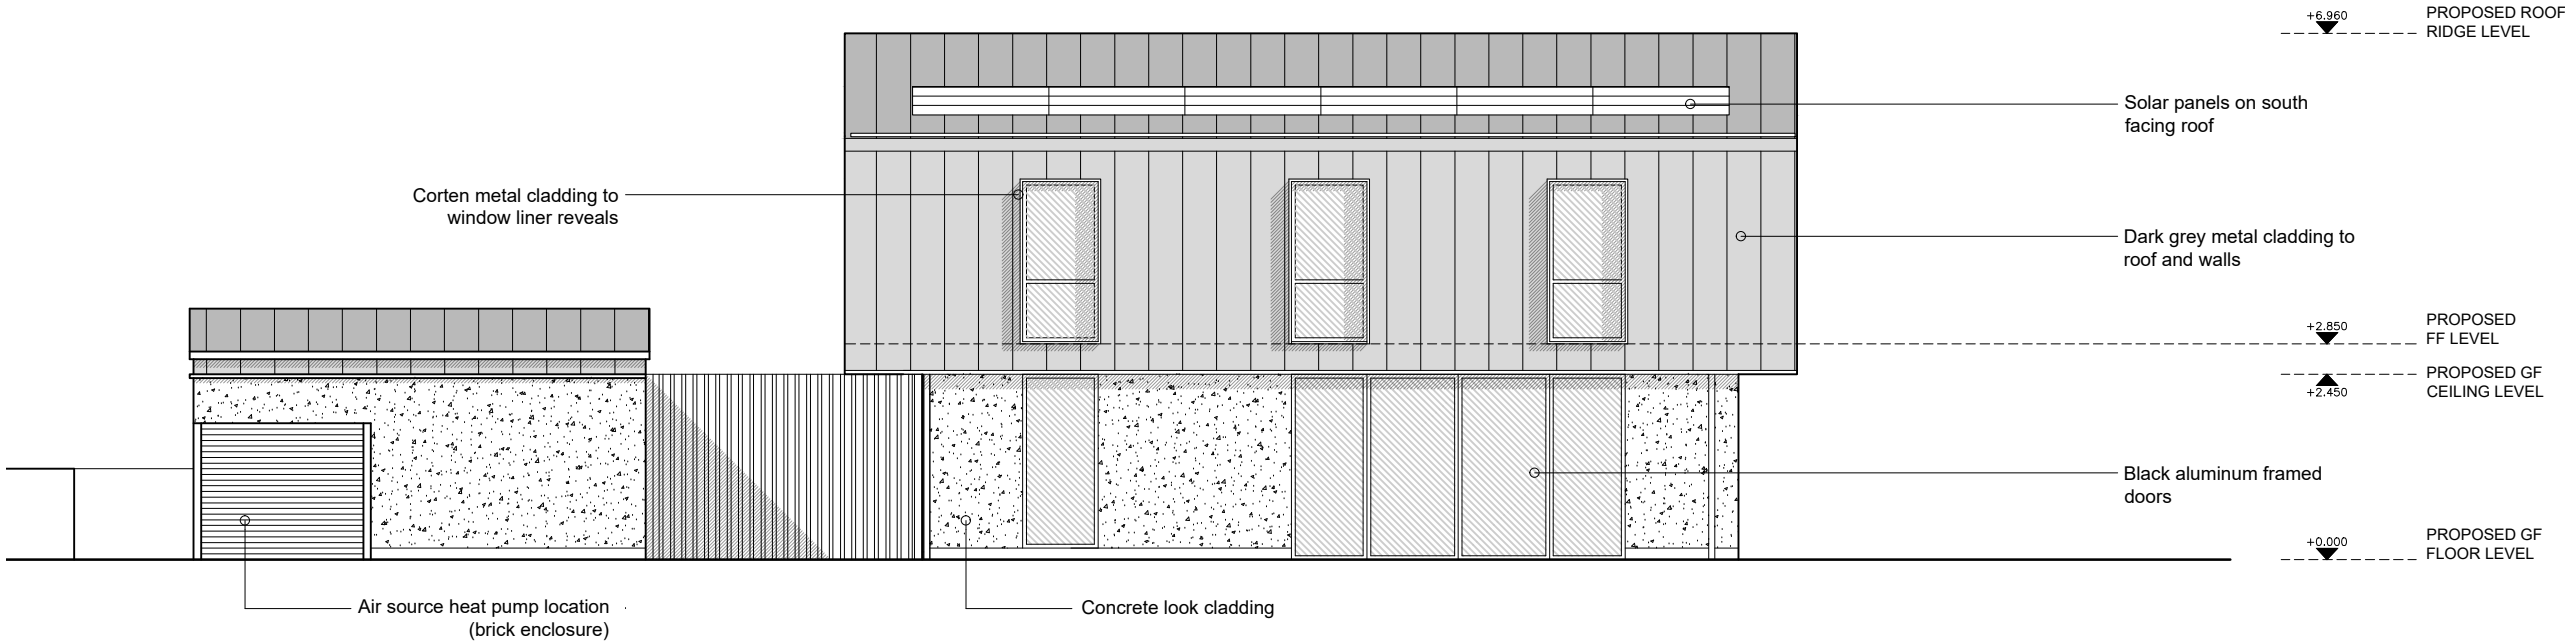

02
107
PROPOSED SOUTH ELEVATION
1:100

NOTES:
SCALE: 1:100 @ A3
0 100 200

P05	09.12.24	ISSUED FOR PLANNING	CH	CP
P04	18.11.24	ISSUE FOR COMMENT	CH	CP
P03	07.11.24	ISSUE FOR COMMENT	CH	CP
P02	01.11.22	ISSUED FOR COMMENT	CH	CP
P01	22.12.22	ISSUED FOR PLANNING	AL	CP
REV	DATE	DESCRIPTION	DRN	CHK
REVISION HISTORY				

PROJECT:
0311 - HAY FARM
POLICE ROW, HERTS, SG8 9QE
CLIENT:
AMIE DONNE & JOHN KING
DRAWING NO:
0311 - 107

DRAWING TITLE:
PROPOSED
NORTH AND SOUTH ELEVATION
SCALE @ A3: 1:100
REV:
REV P05



Pinchin Architects Ltd
Suite 11, Rivers Lodge, Harpenden, AL5 2JD
t: 0207 183 1456 | e: info@pinchinarchitects.com
www.pinchinarchitects.com