




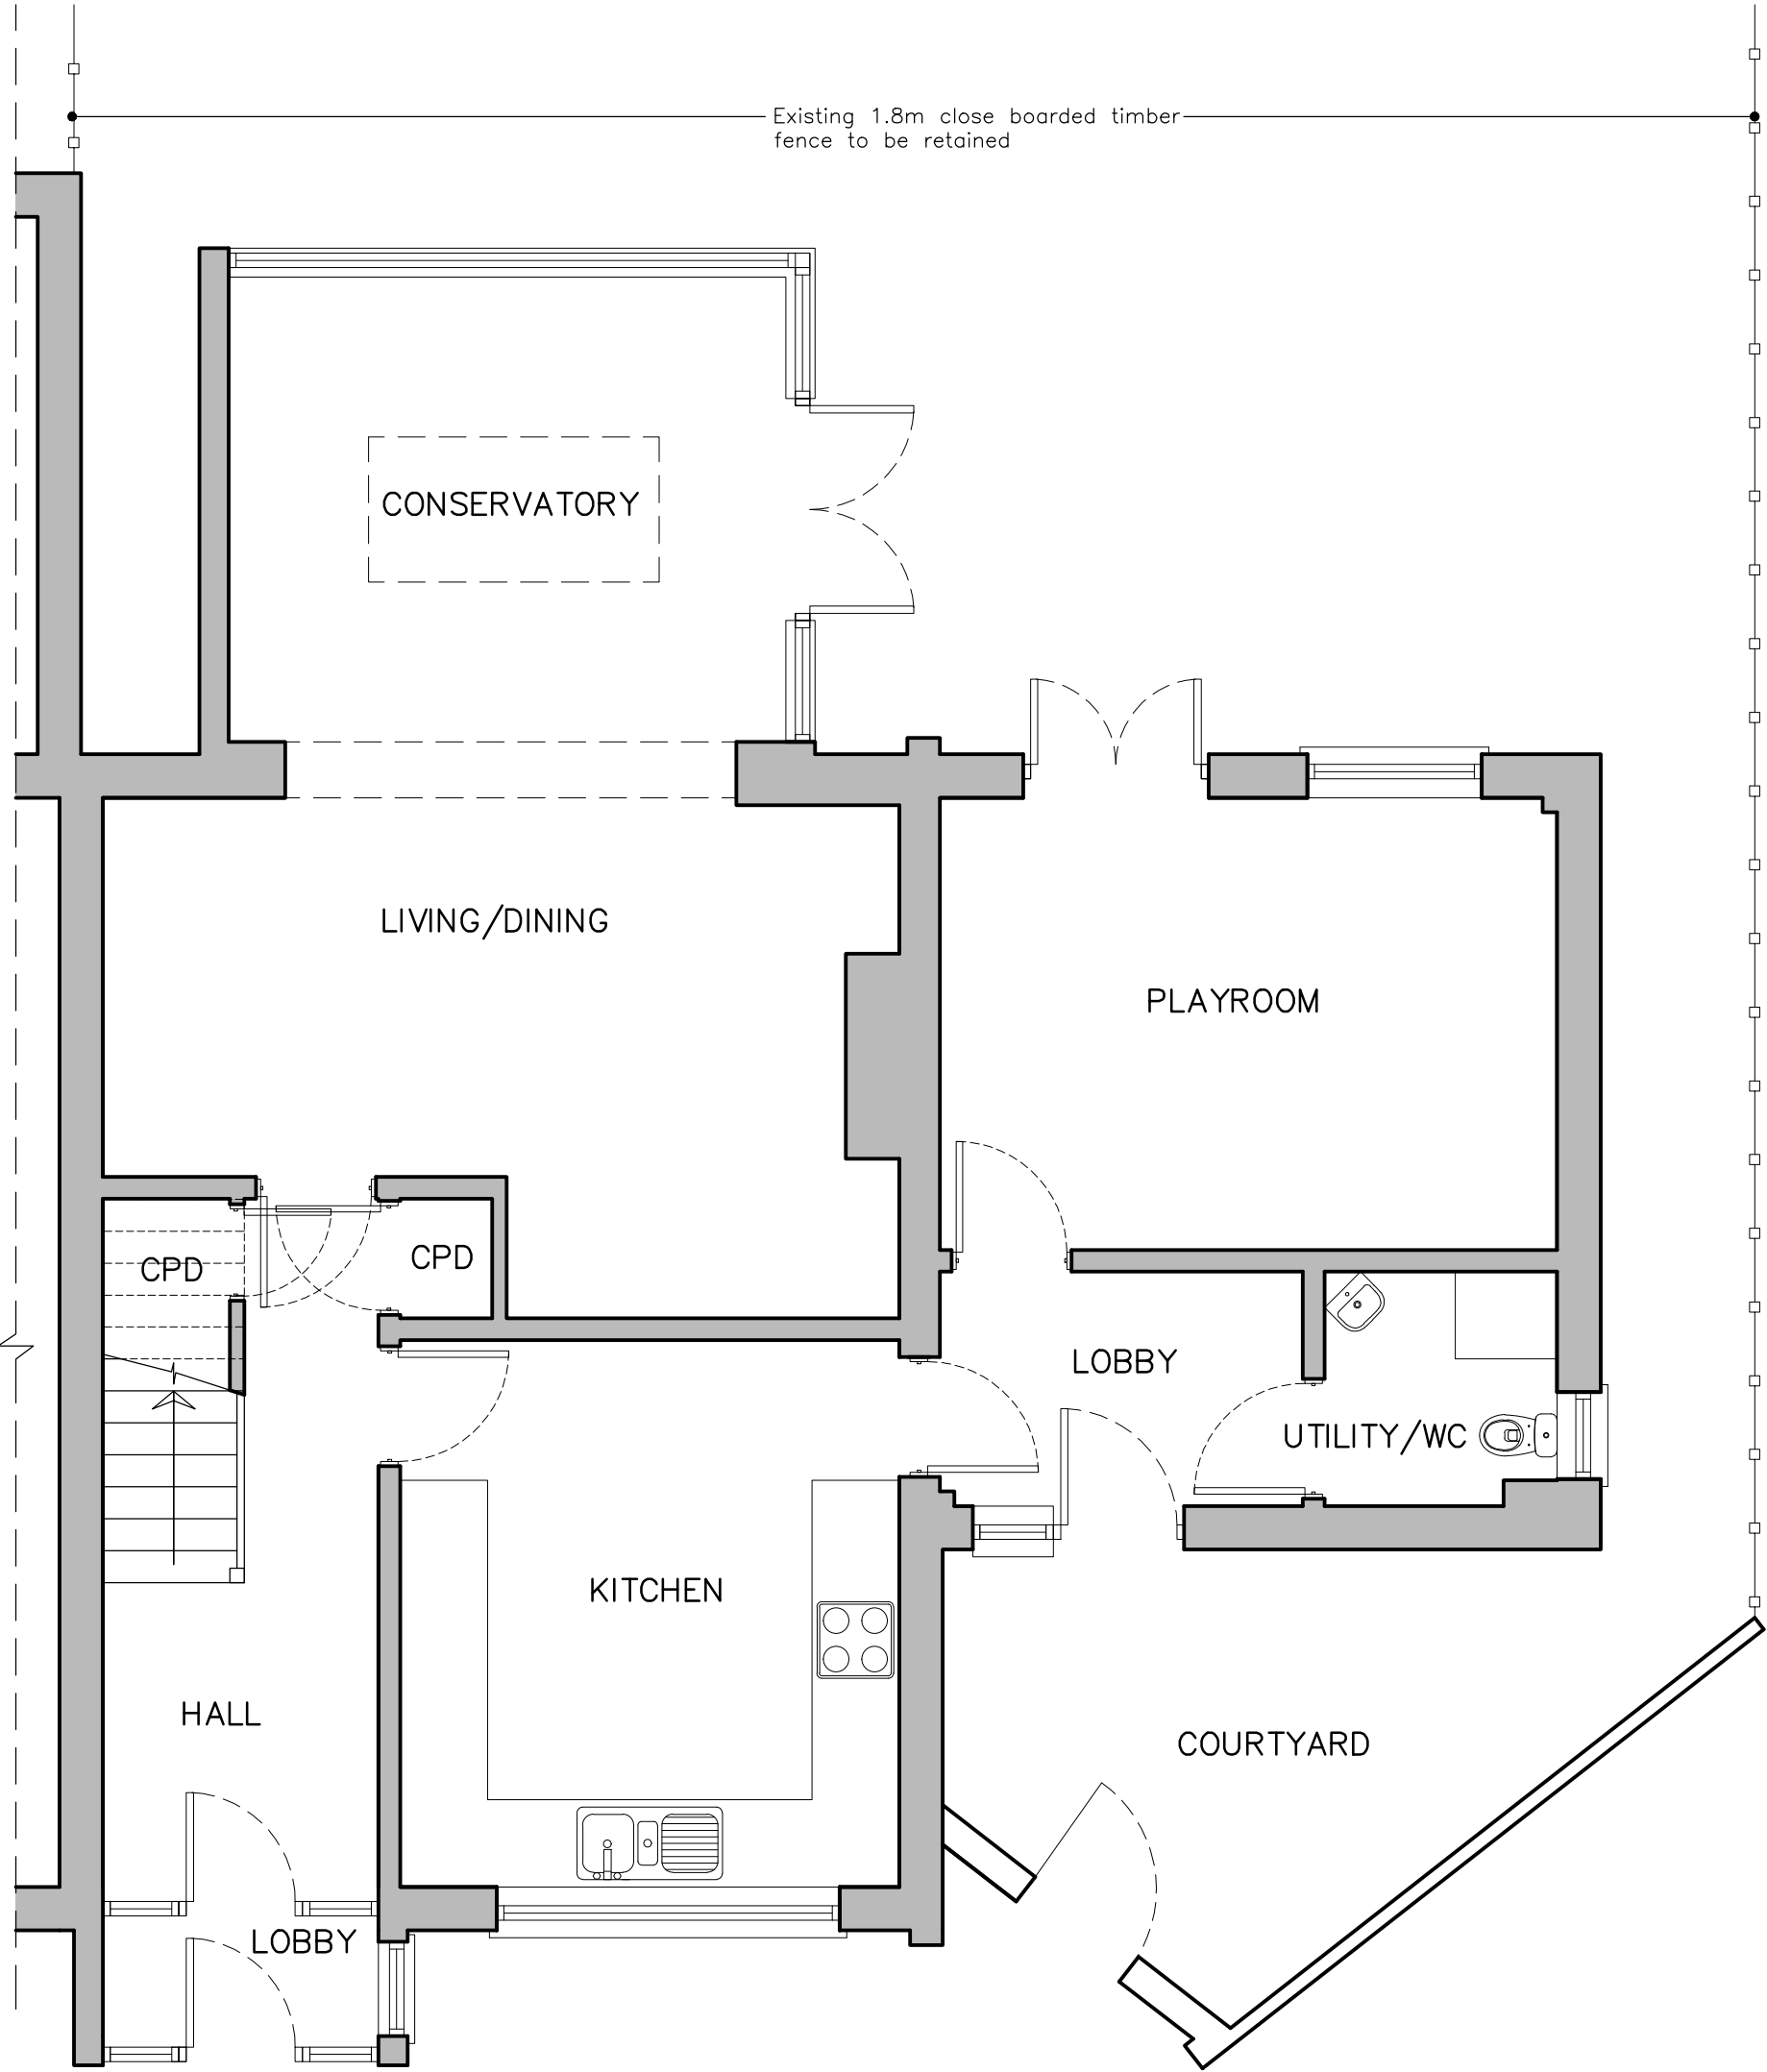


EXISTING GROUND FLOOR PLAN 1:50@A1

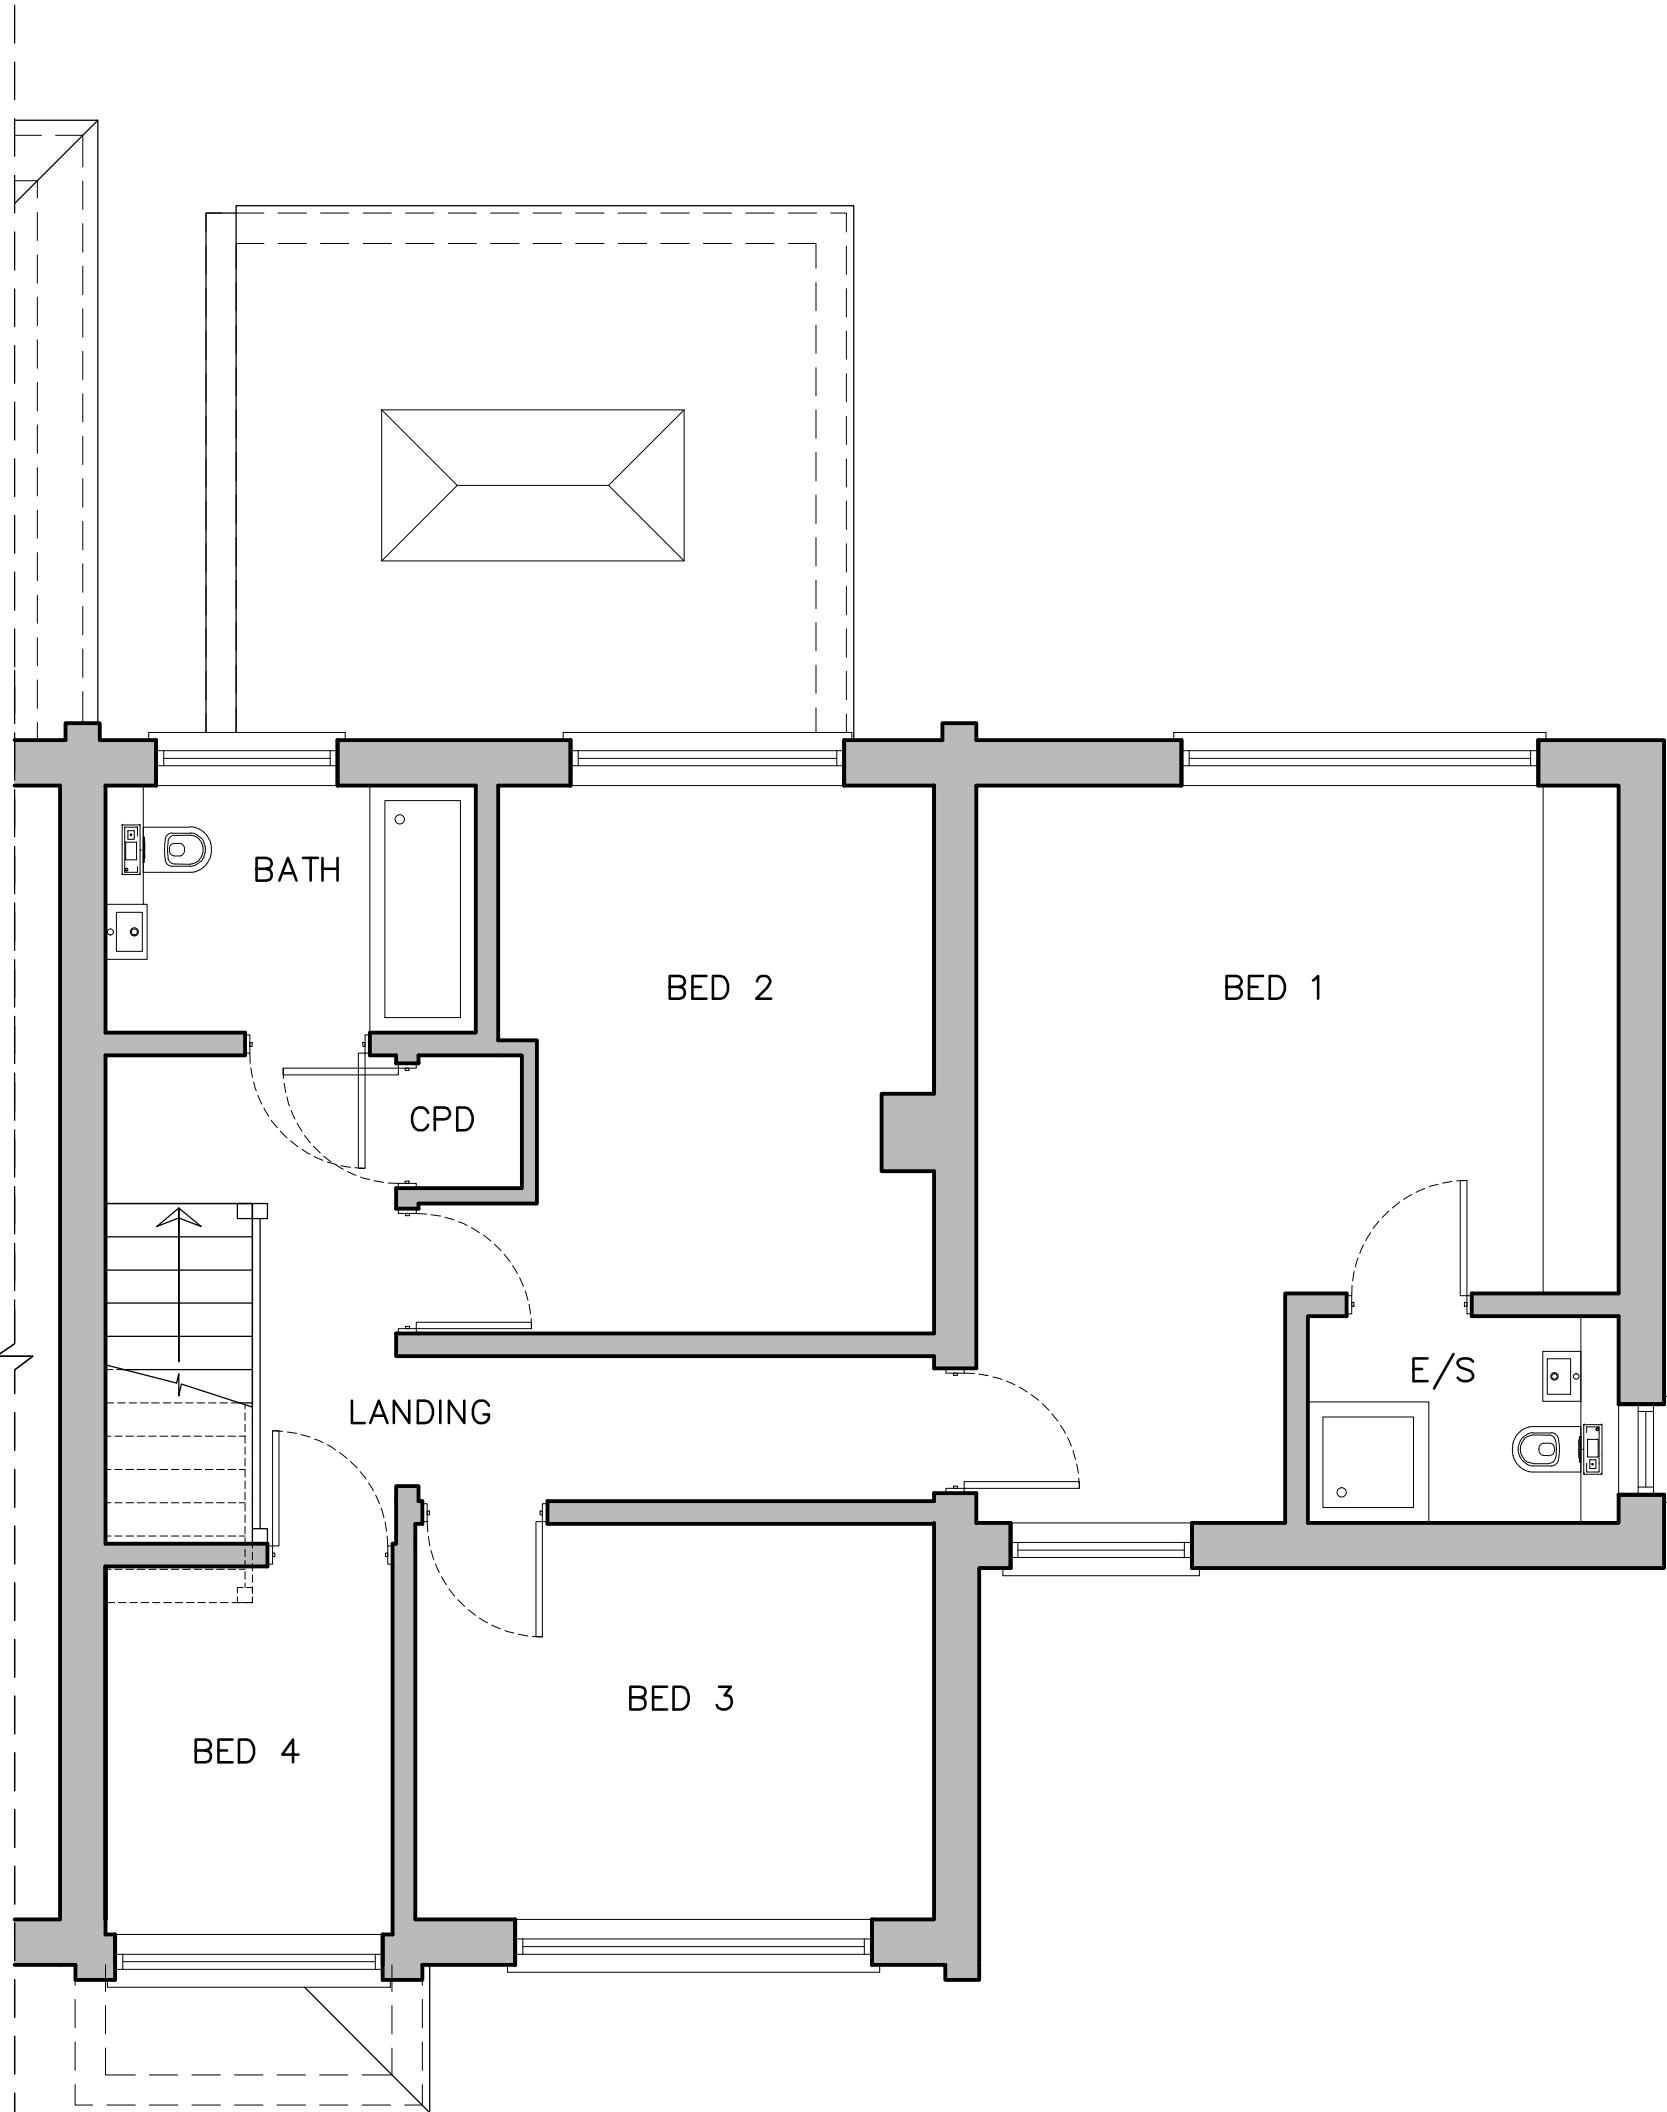


EXISTING FIRST FLOOR PLAN 1:50@A1

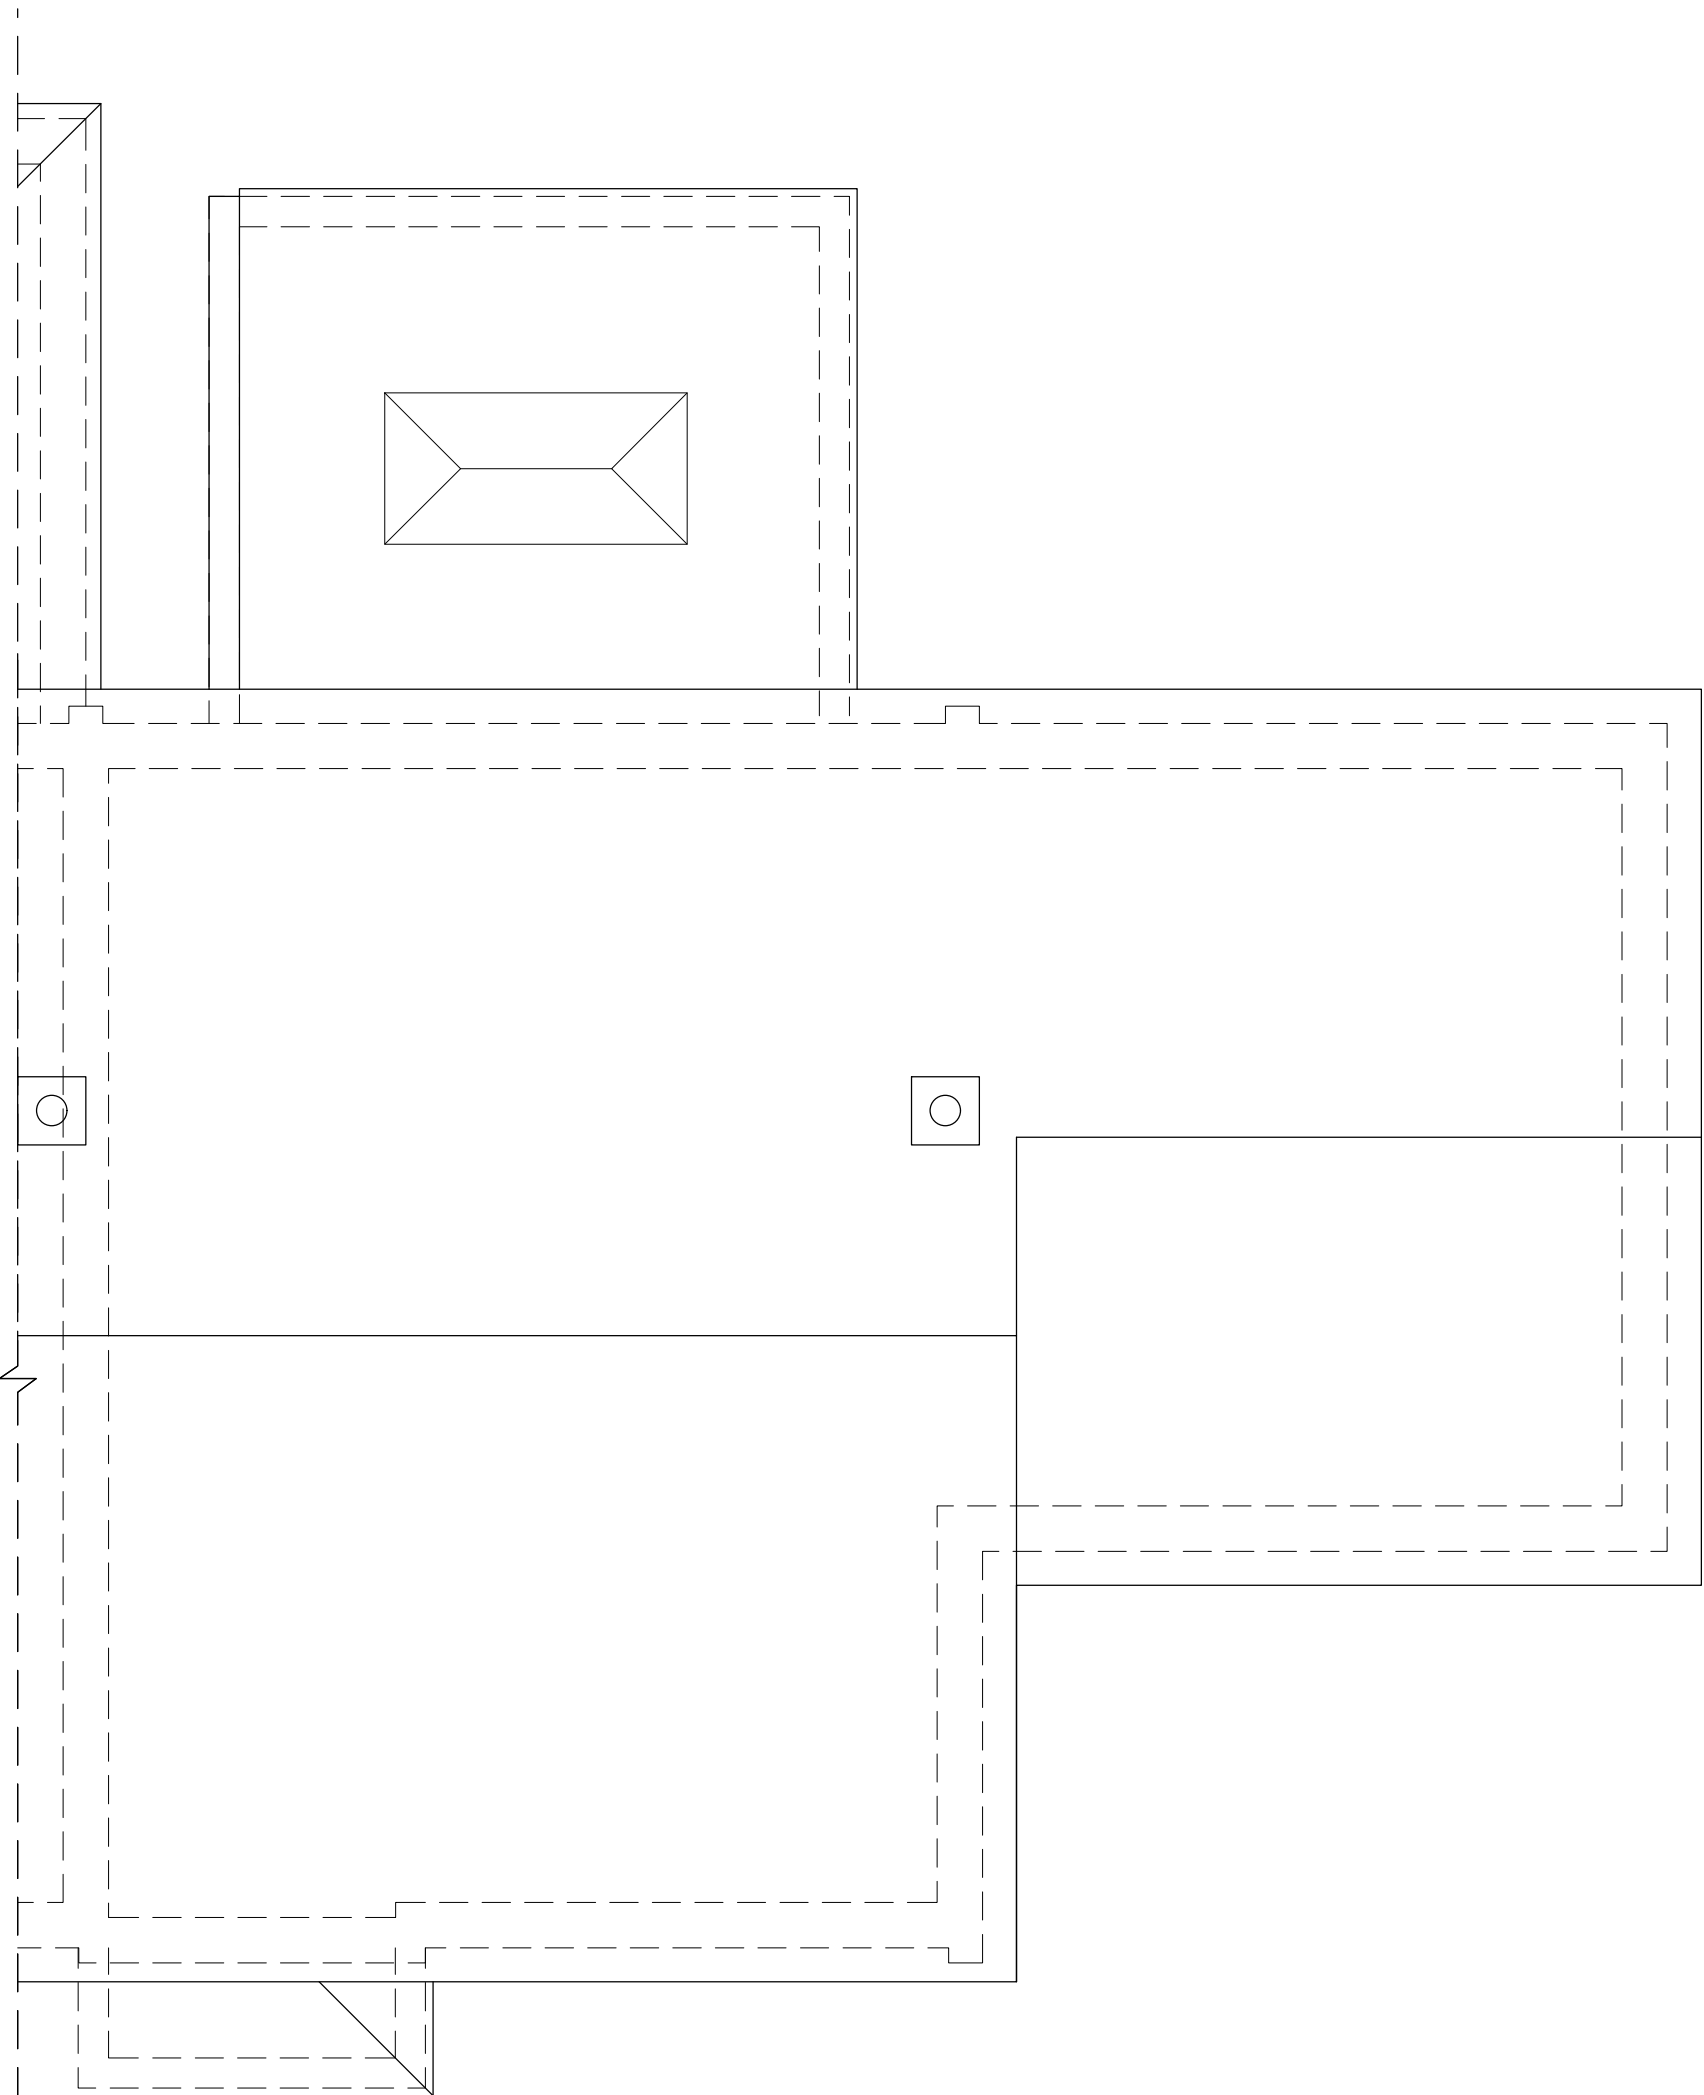


EXISTING ROOF PLAN 1:50@A1

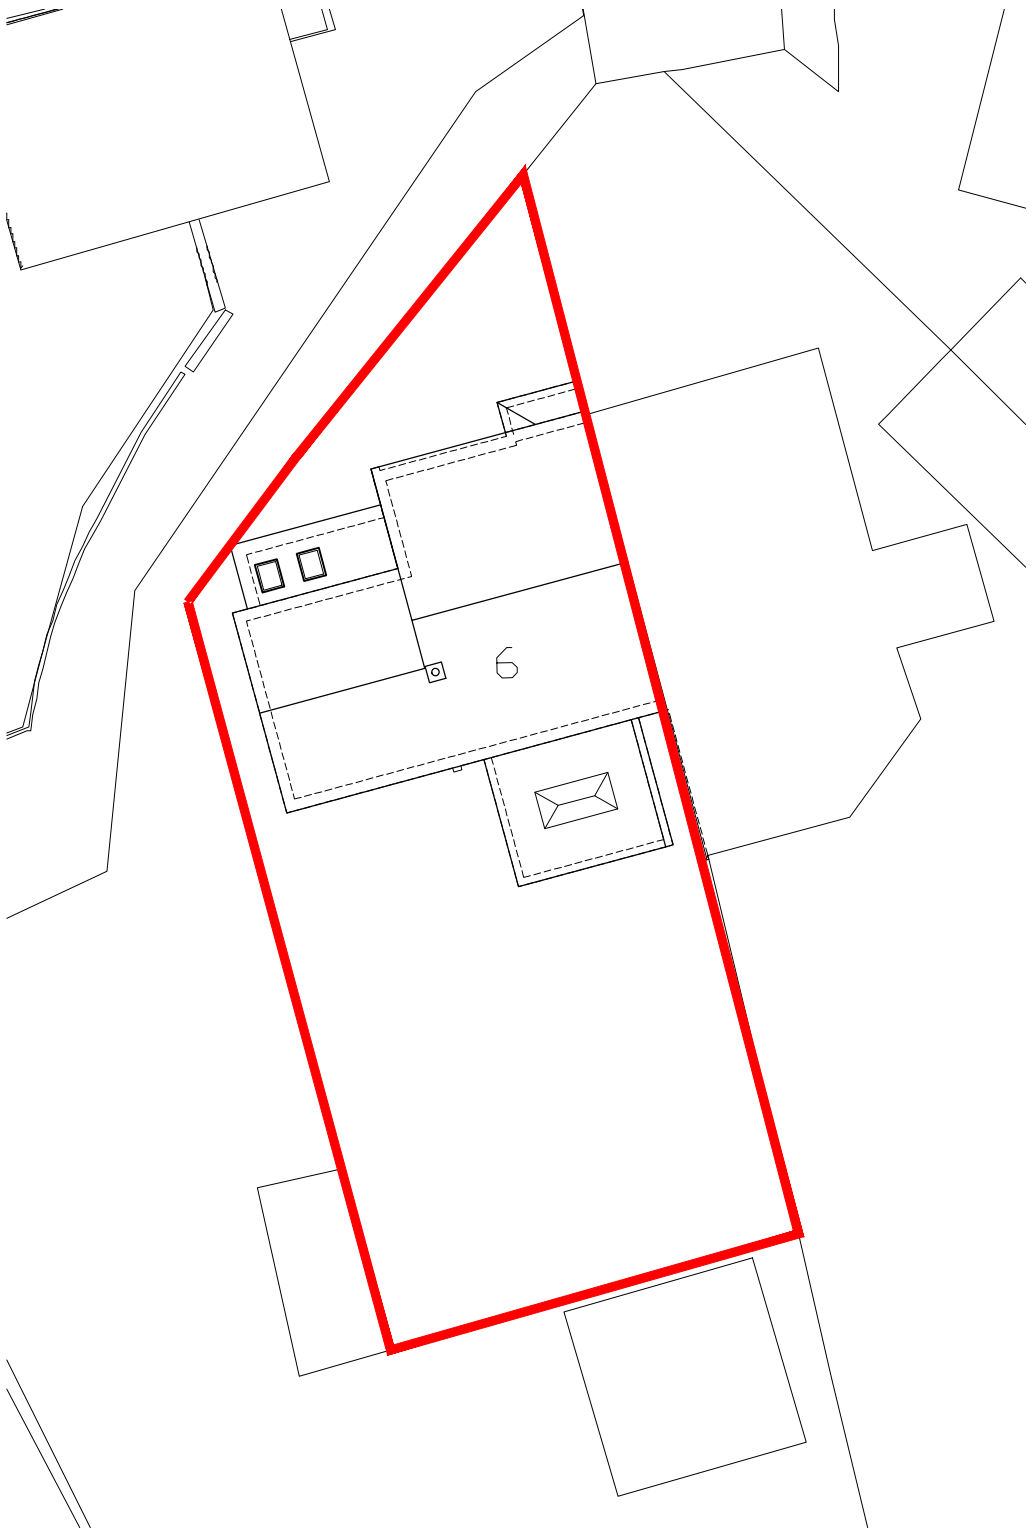



PROPOSED SITE/ROOF PLAN 1:200@A1

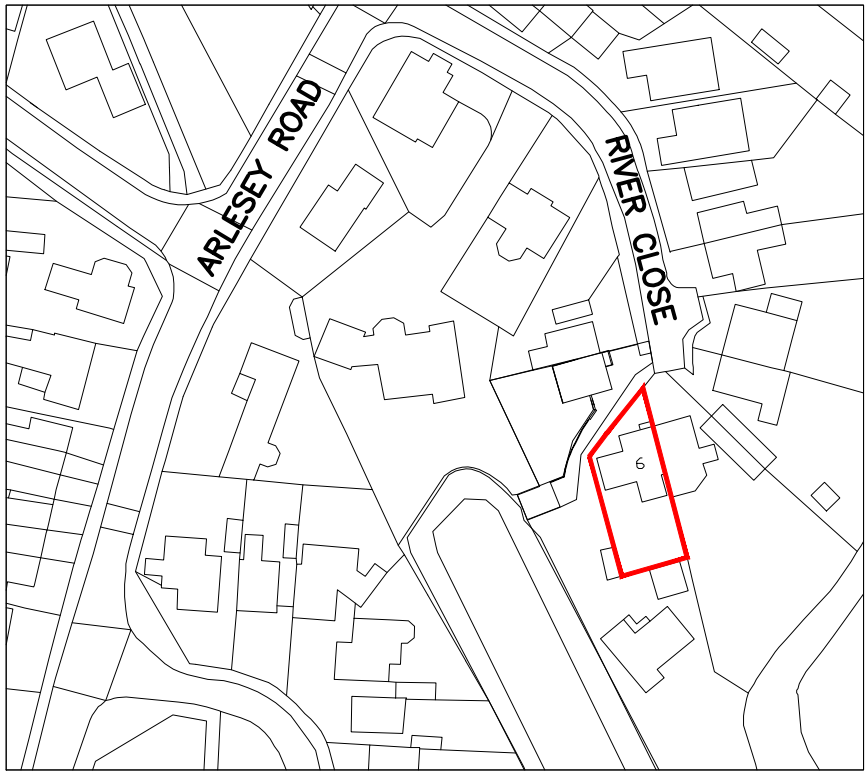

SITE LOCATION PLAN 1:1250@A1

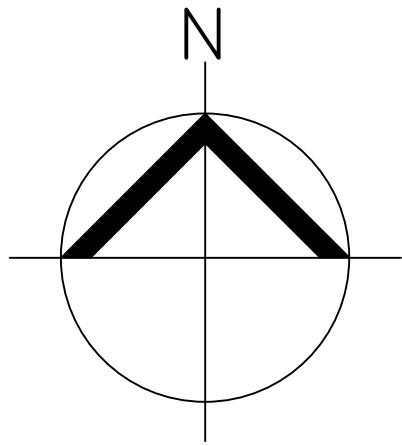

Existing Plans, Site Location Plan & Proposed Site/Roof Plan

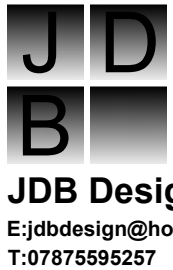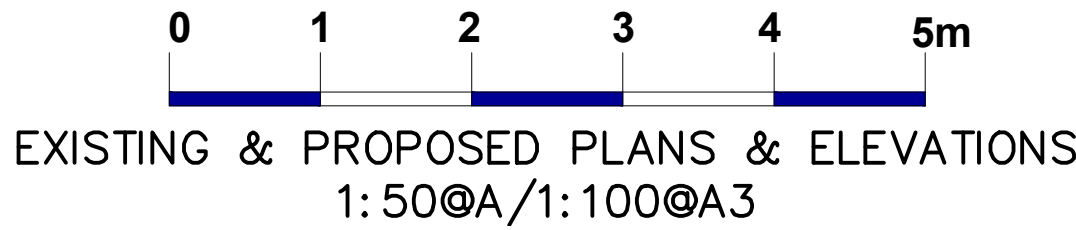

Project 6 River Court, Ickleford			
Title Existing Plans, Site Location Plan & Proposed Site/Roof Plan			
Scale As shown @A1	Date May 23	Drawn JB	Checked XXX
Drawing No. 158/23/100		Revision -	