


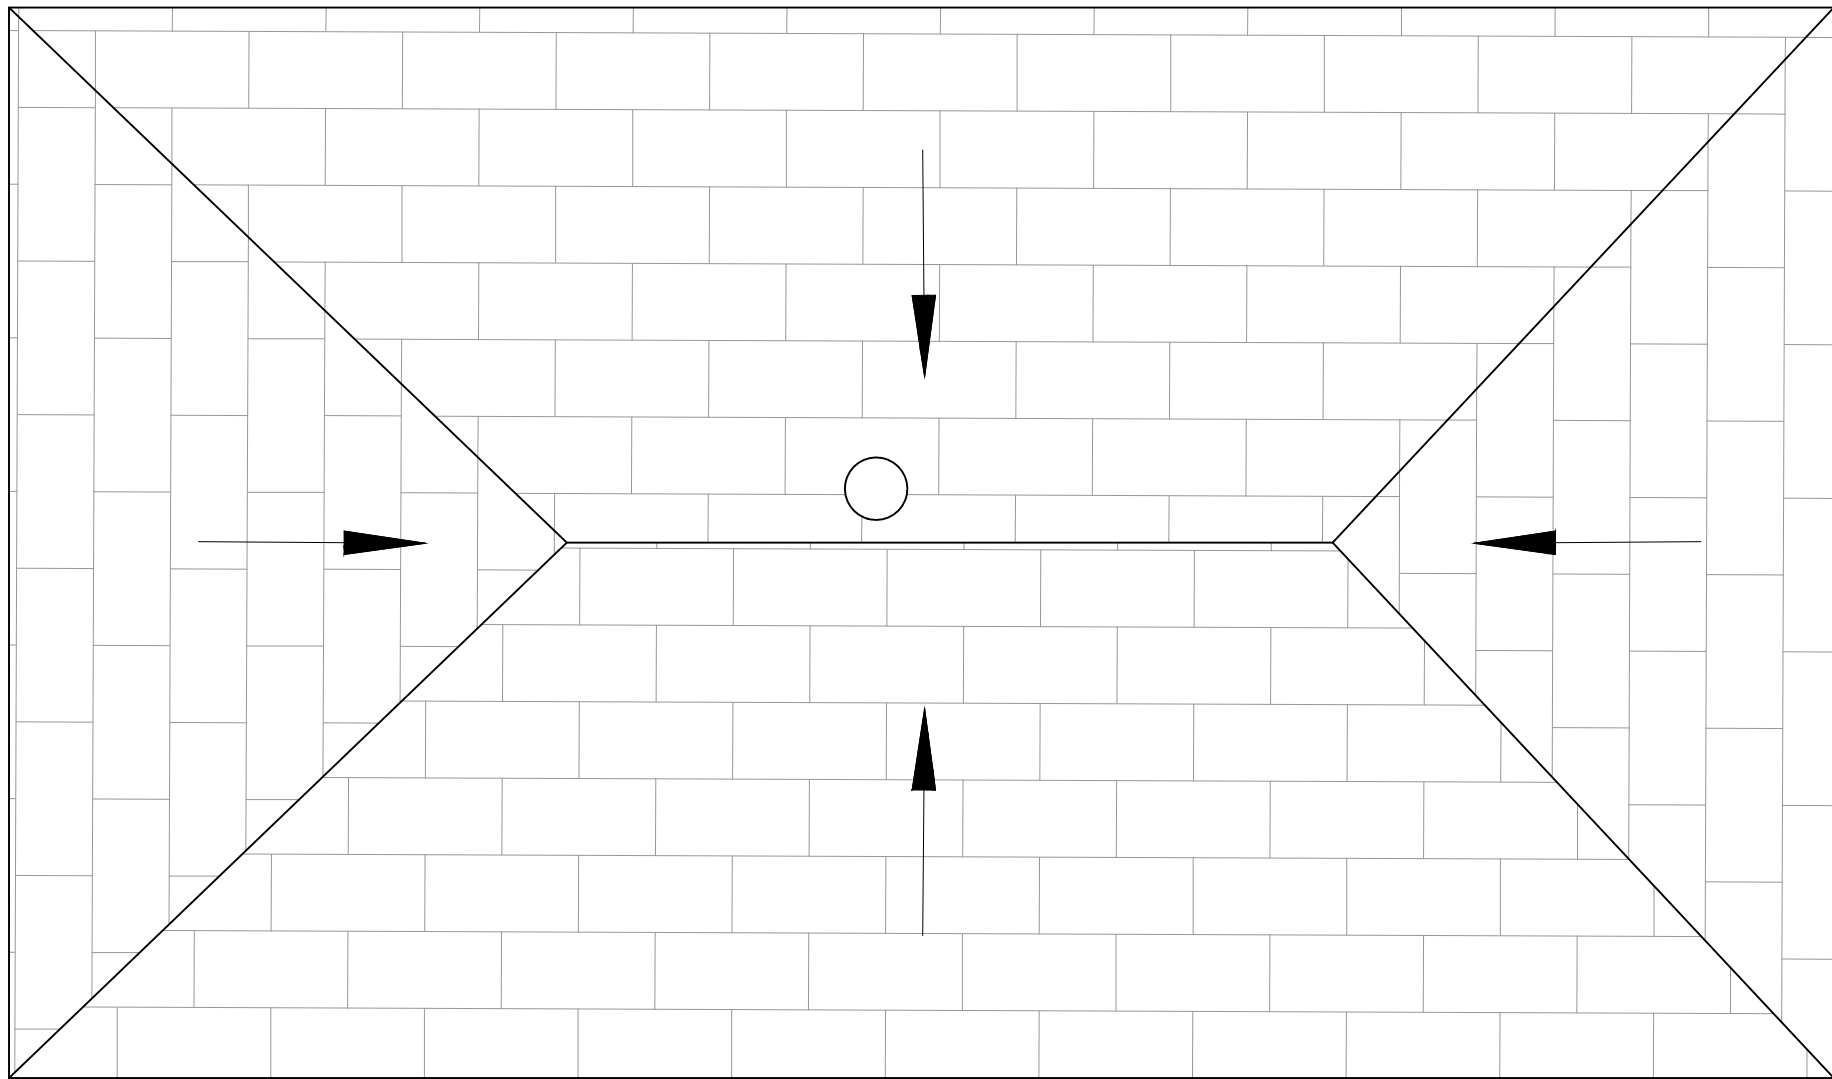


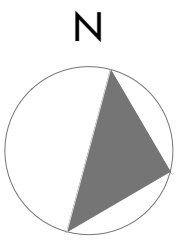


Roof Plan

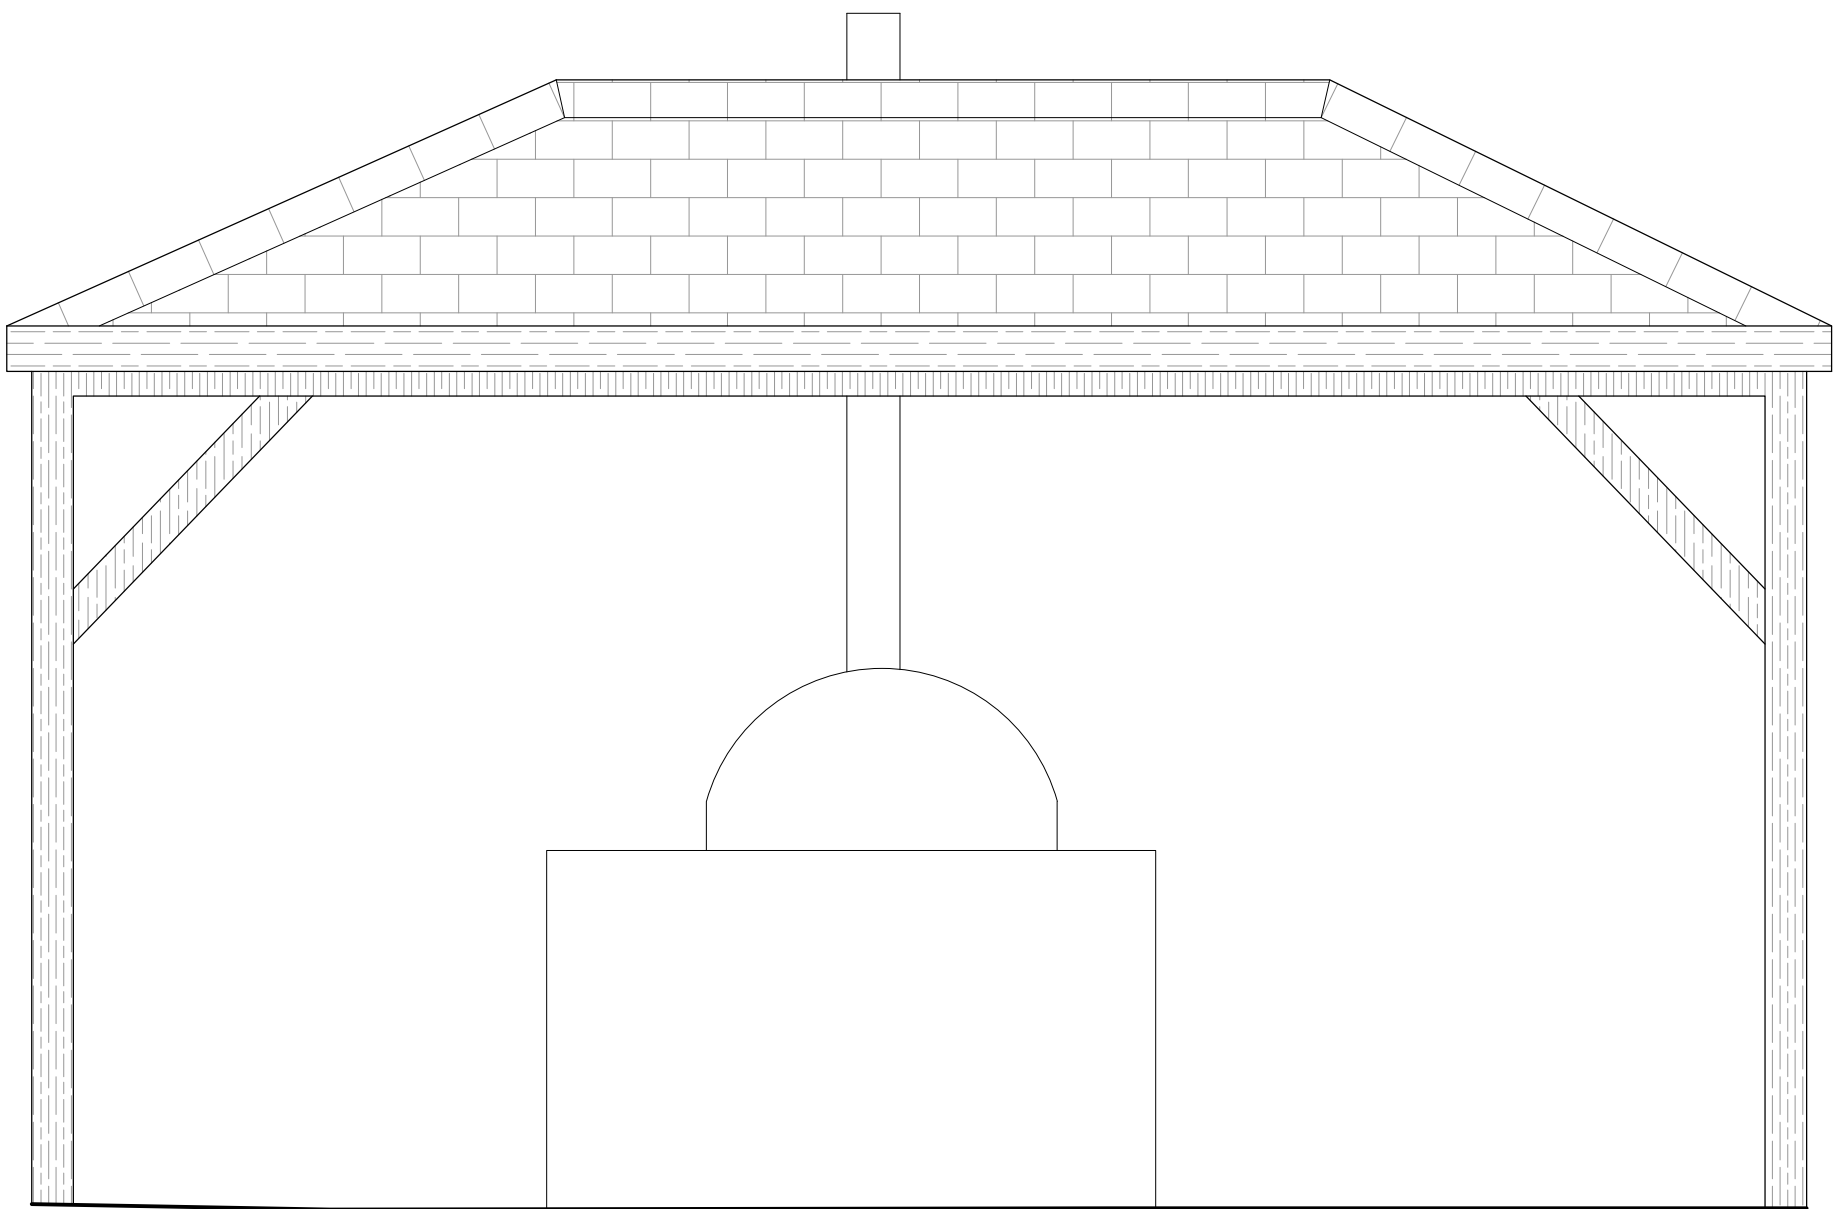


Eastern (Front) Elevation

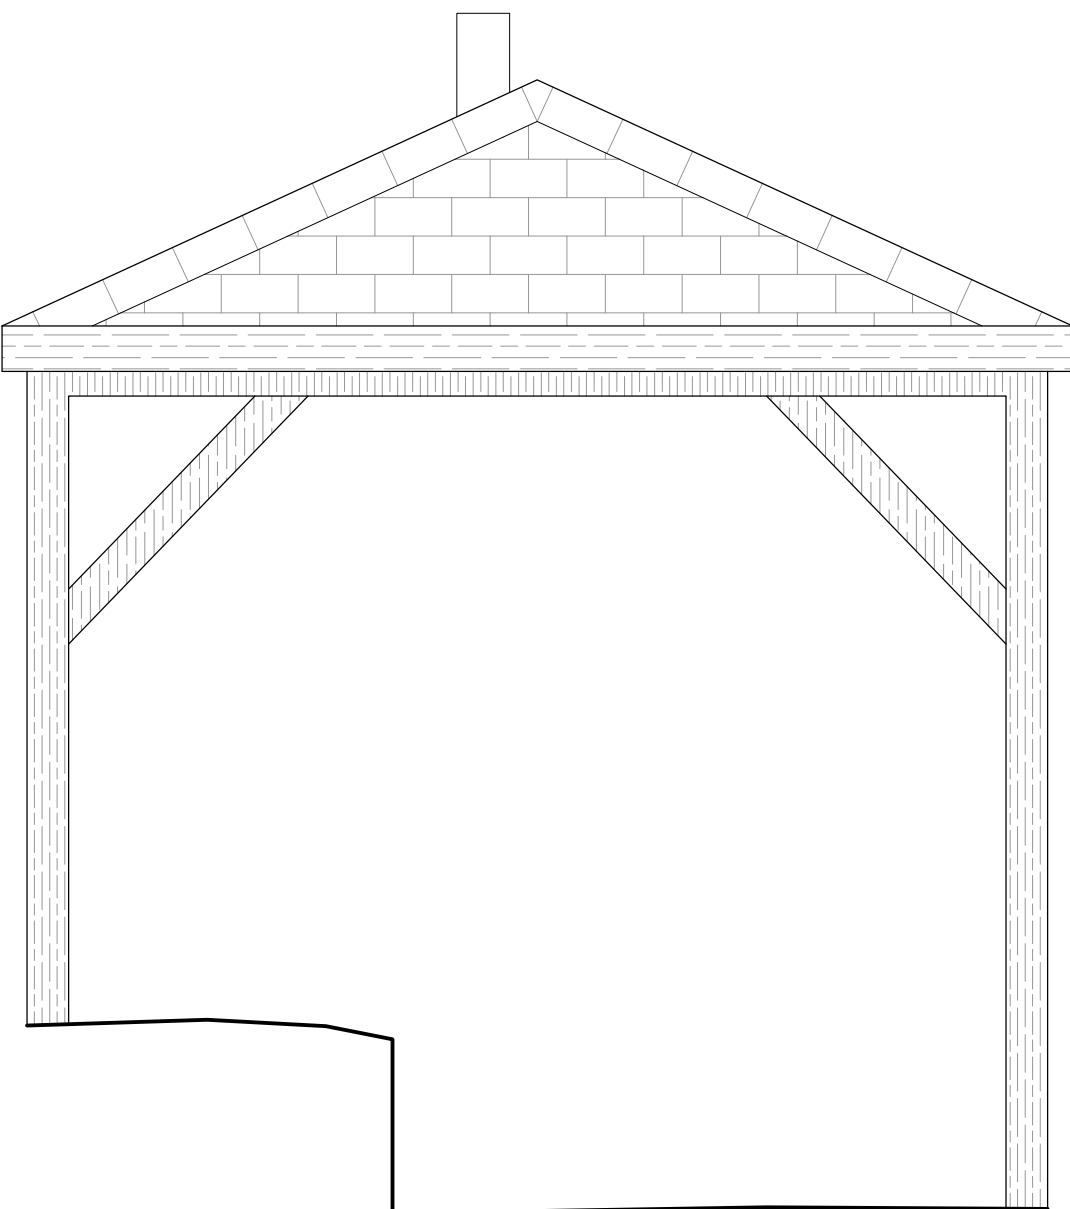


Southern Elevation

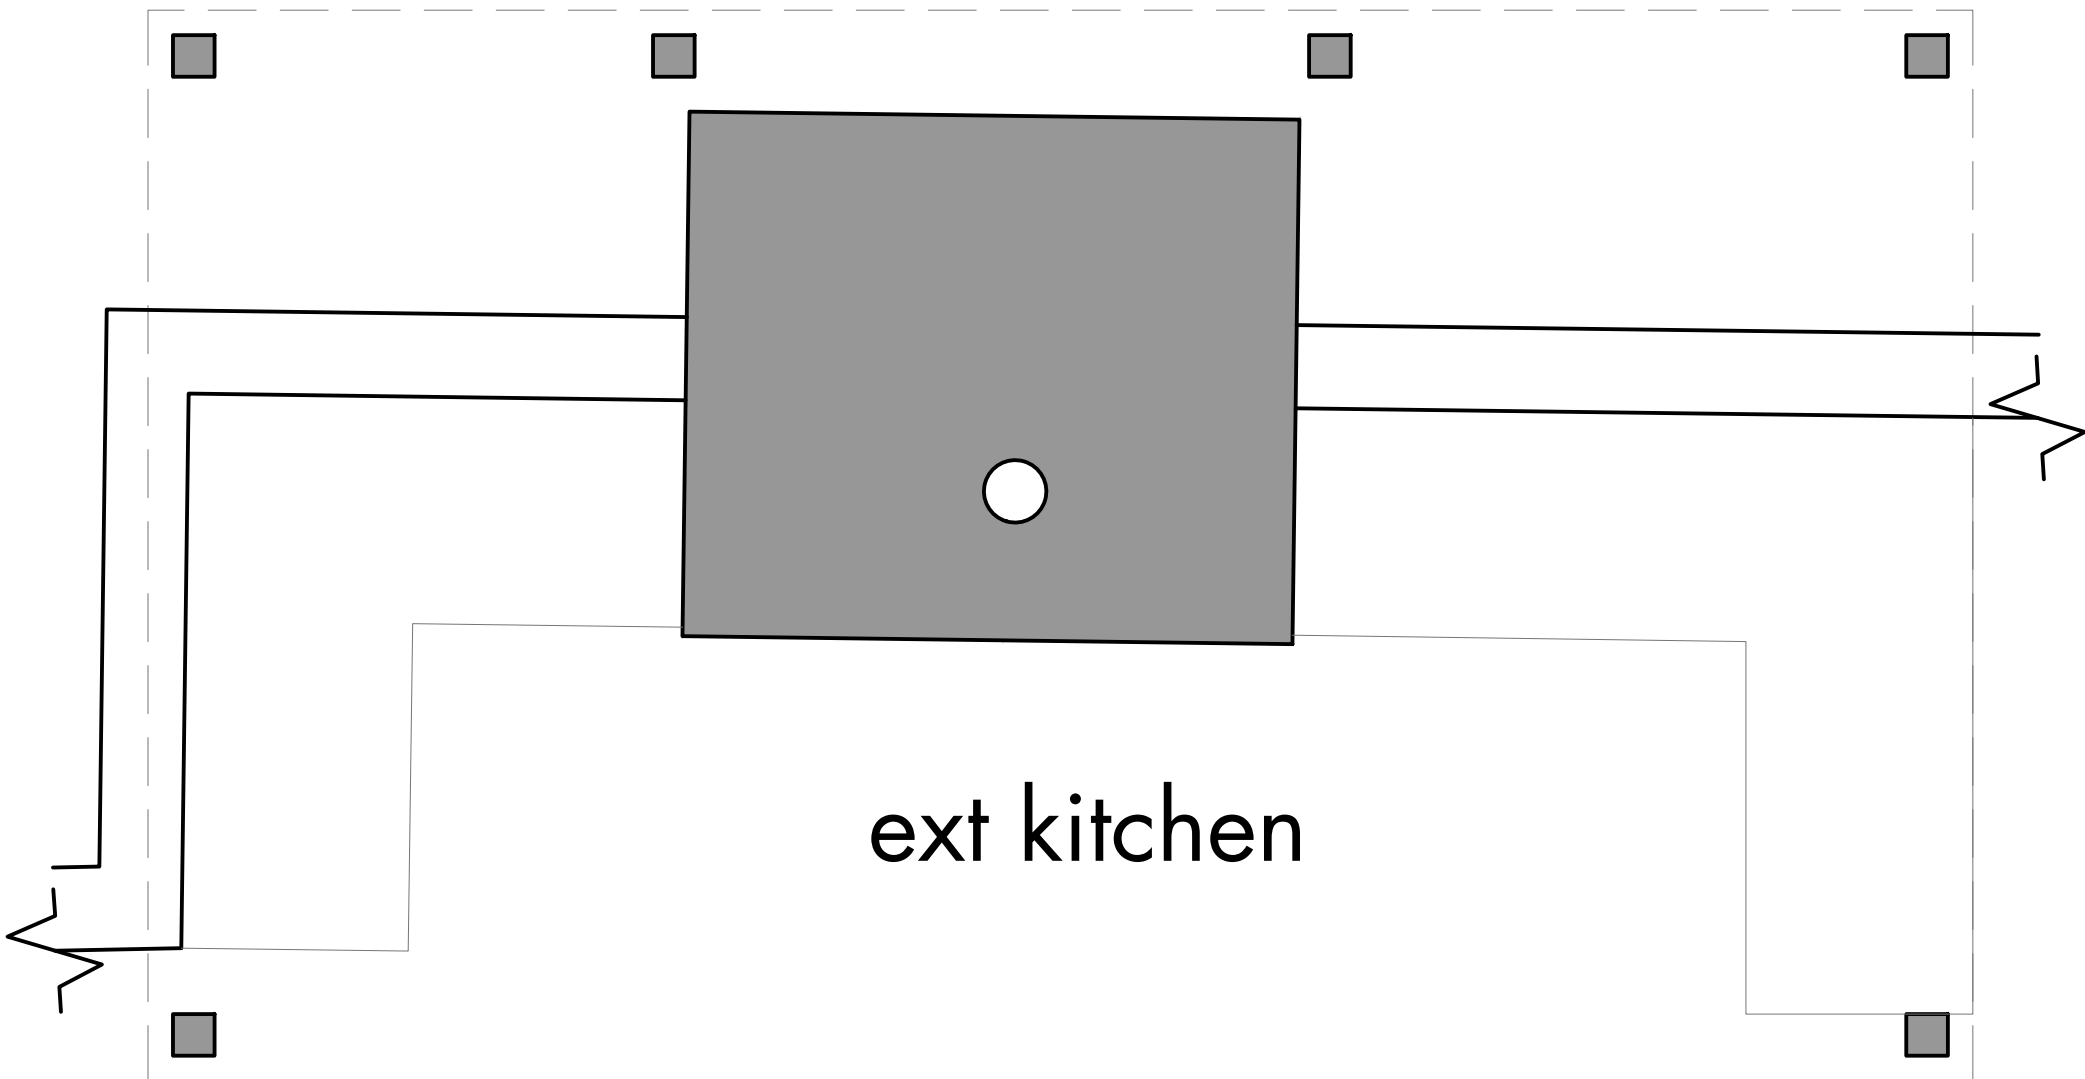


Ground Floor Plan

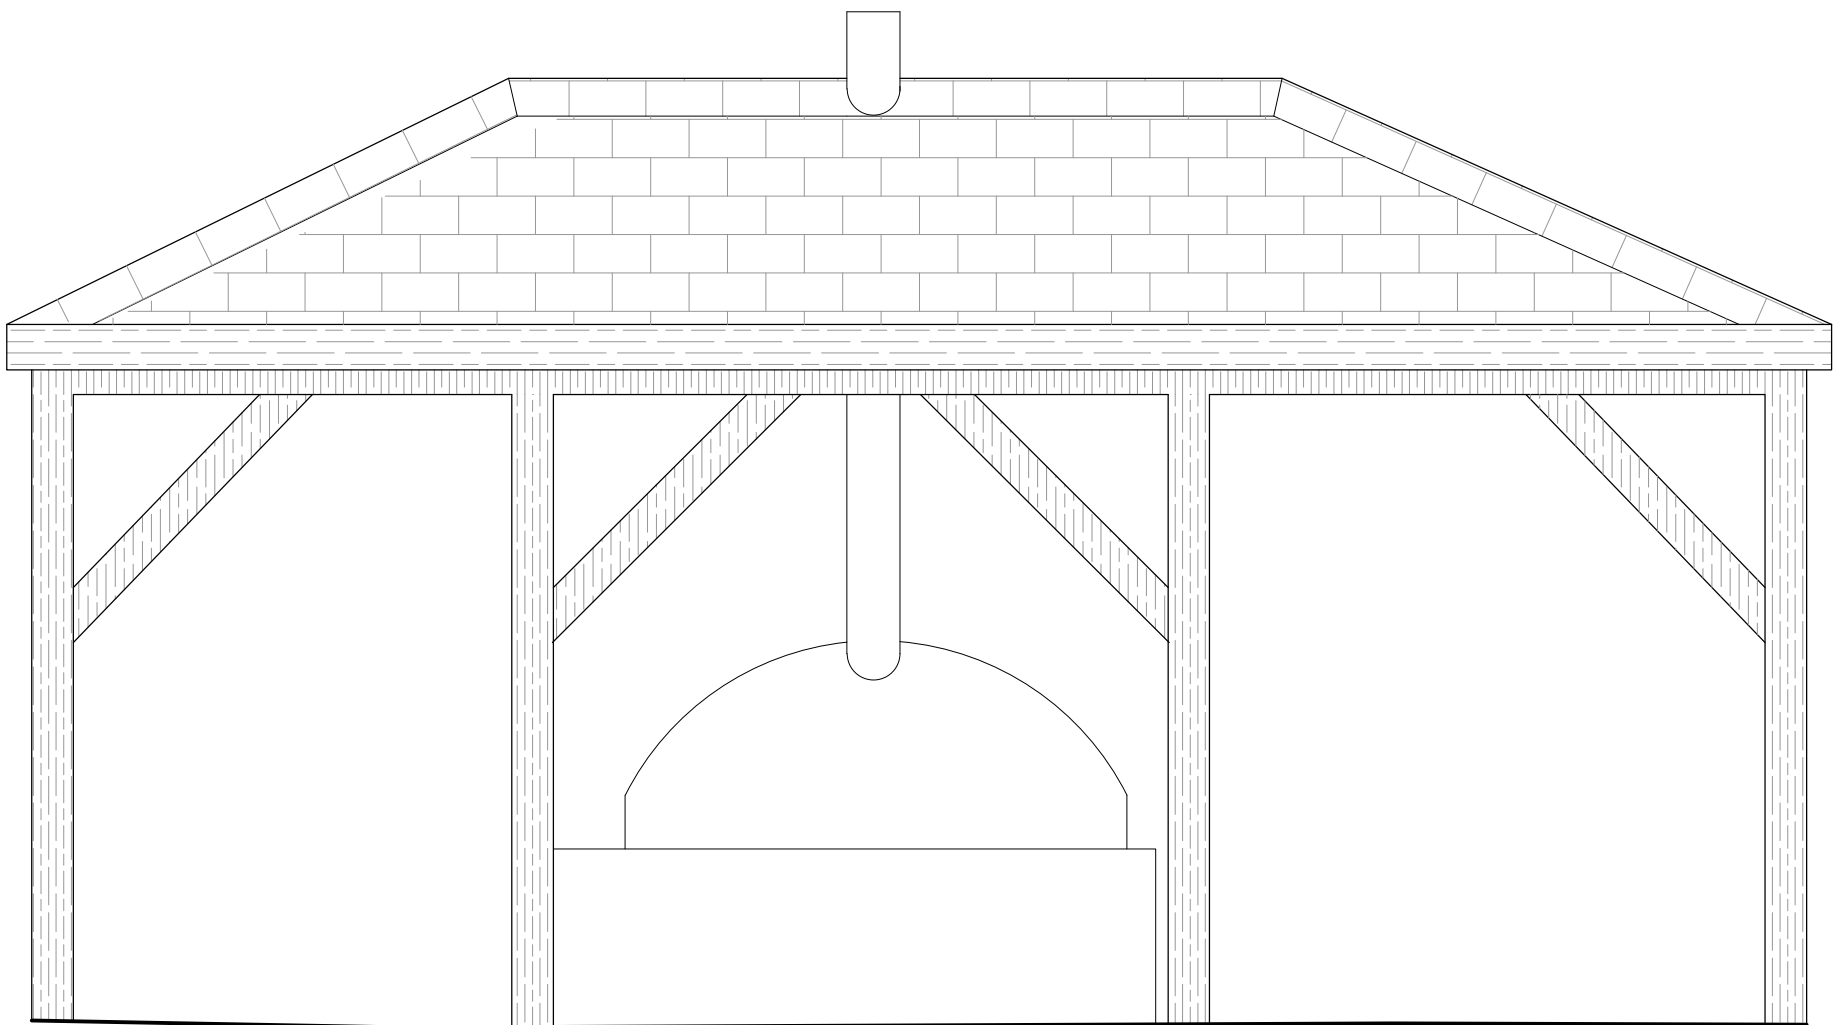

Western (Rear) Elevation

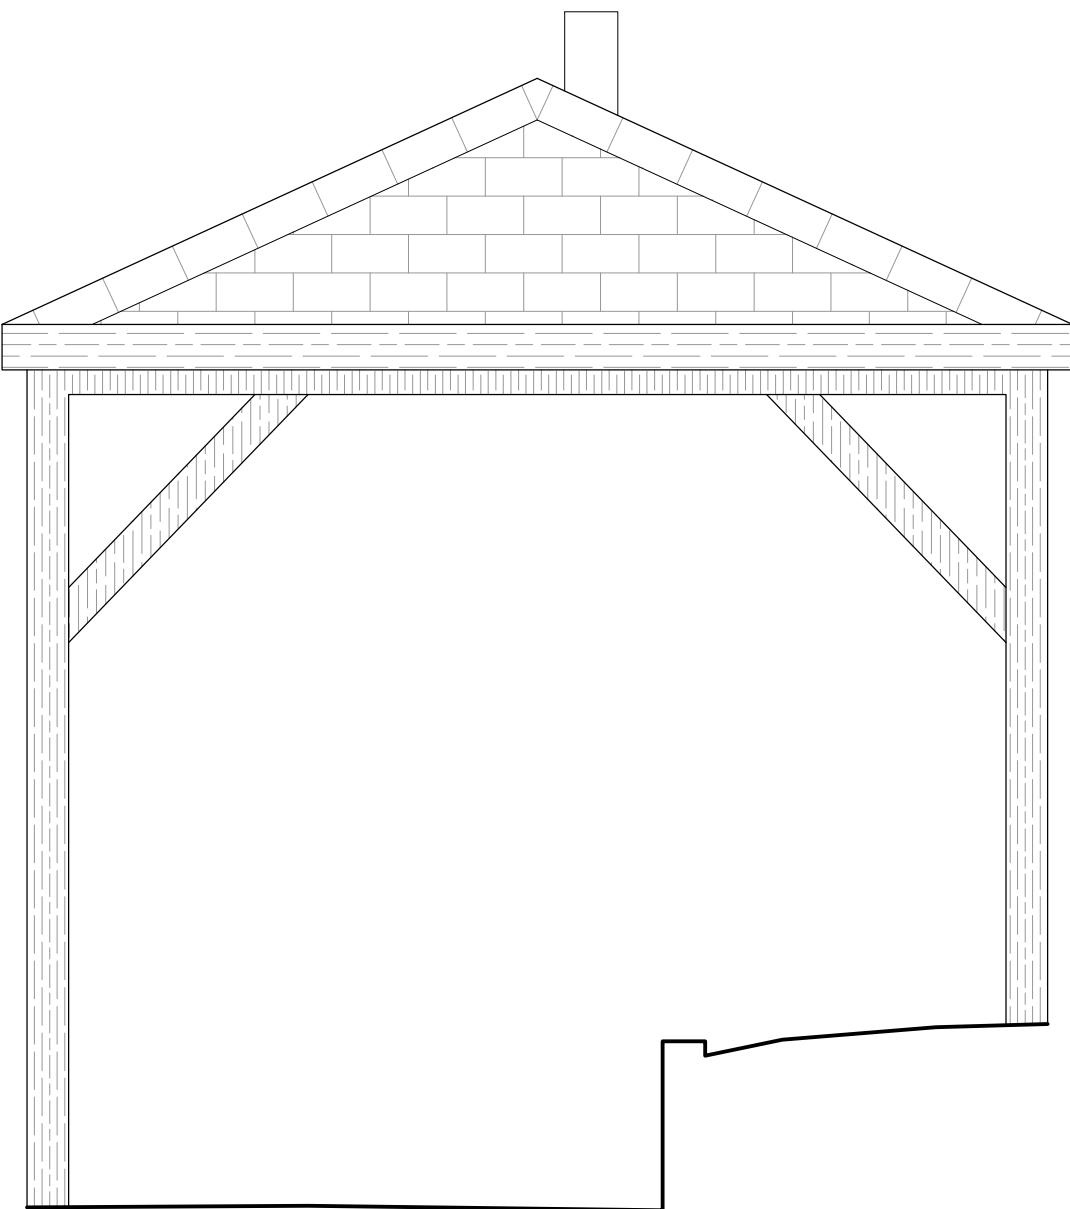

Northern Elevation

 


scale 1:20

Notes

1. Drawing used for the status indicated only
2. All dimensions and setting out shall be checked and confirmed and any discrepancies to be reported to the Architect prior to commencement of any work
3. All work and materials to be in accordance with current statutory legislation, relevant codes of practice and British Standards
4. Drawing to be read in accordance with relevant consultants and sub-contractors drawings and specifications
5. This drawing is the property of Clear Architects Ltd and is not to be used in whole or in part without written consent

Key plan

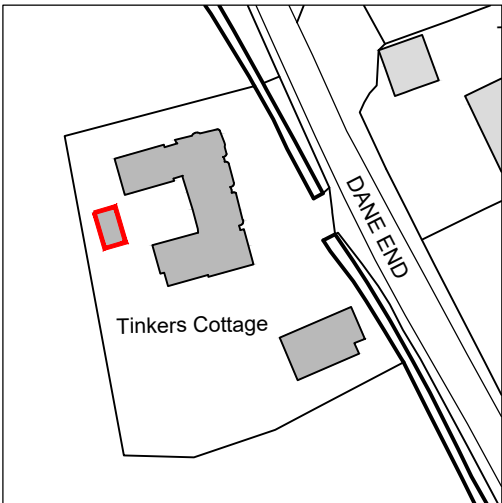

No Revision

- Issued to planning

Date

25/11/10

Drawn By

JN

Checked By

-

Drawing Status

Planning

Scale

1:20

Sheet

A1

Drawn By

JN

Checked By

AB

Project

Tinkers Cottage
Dane End, Therfield
Royston
SG8 9RH

Title

Proposed Gazebo Plans

Drawing No.

452-PL-06

Rev

-

Date

Nov-25

clear.

The Studio
38 Church Hill
Loughton
Essex, IG10 1LA

Tel +44 (0)208 502 5585
www.cleararchitects.co.uk

© Clear Architects Ltd