


Scale 1 : 100 @ A1




GROUND FLOOR PLAN

as approved
Scale 1 : 100

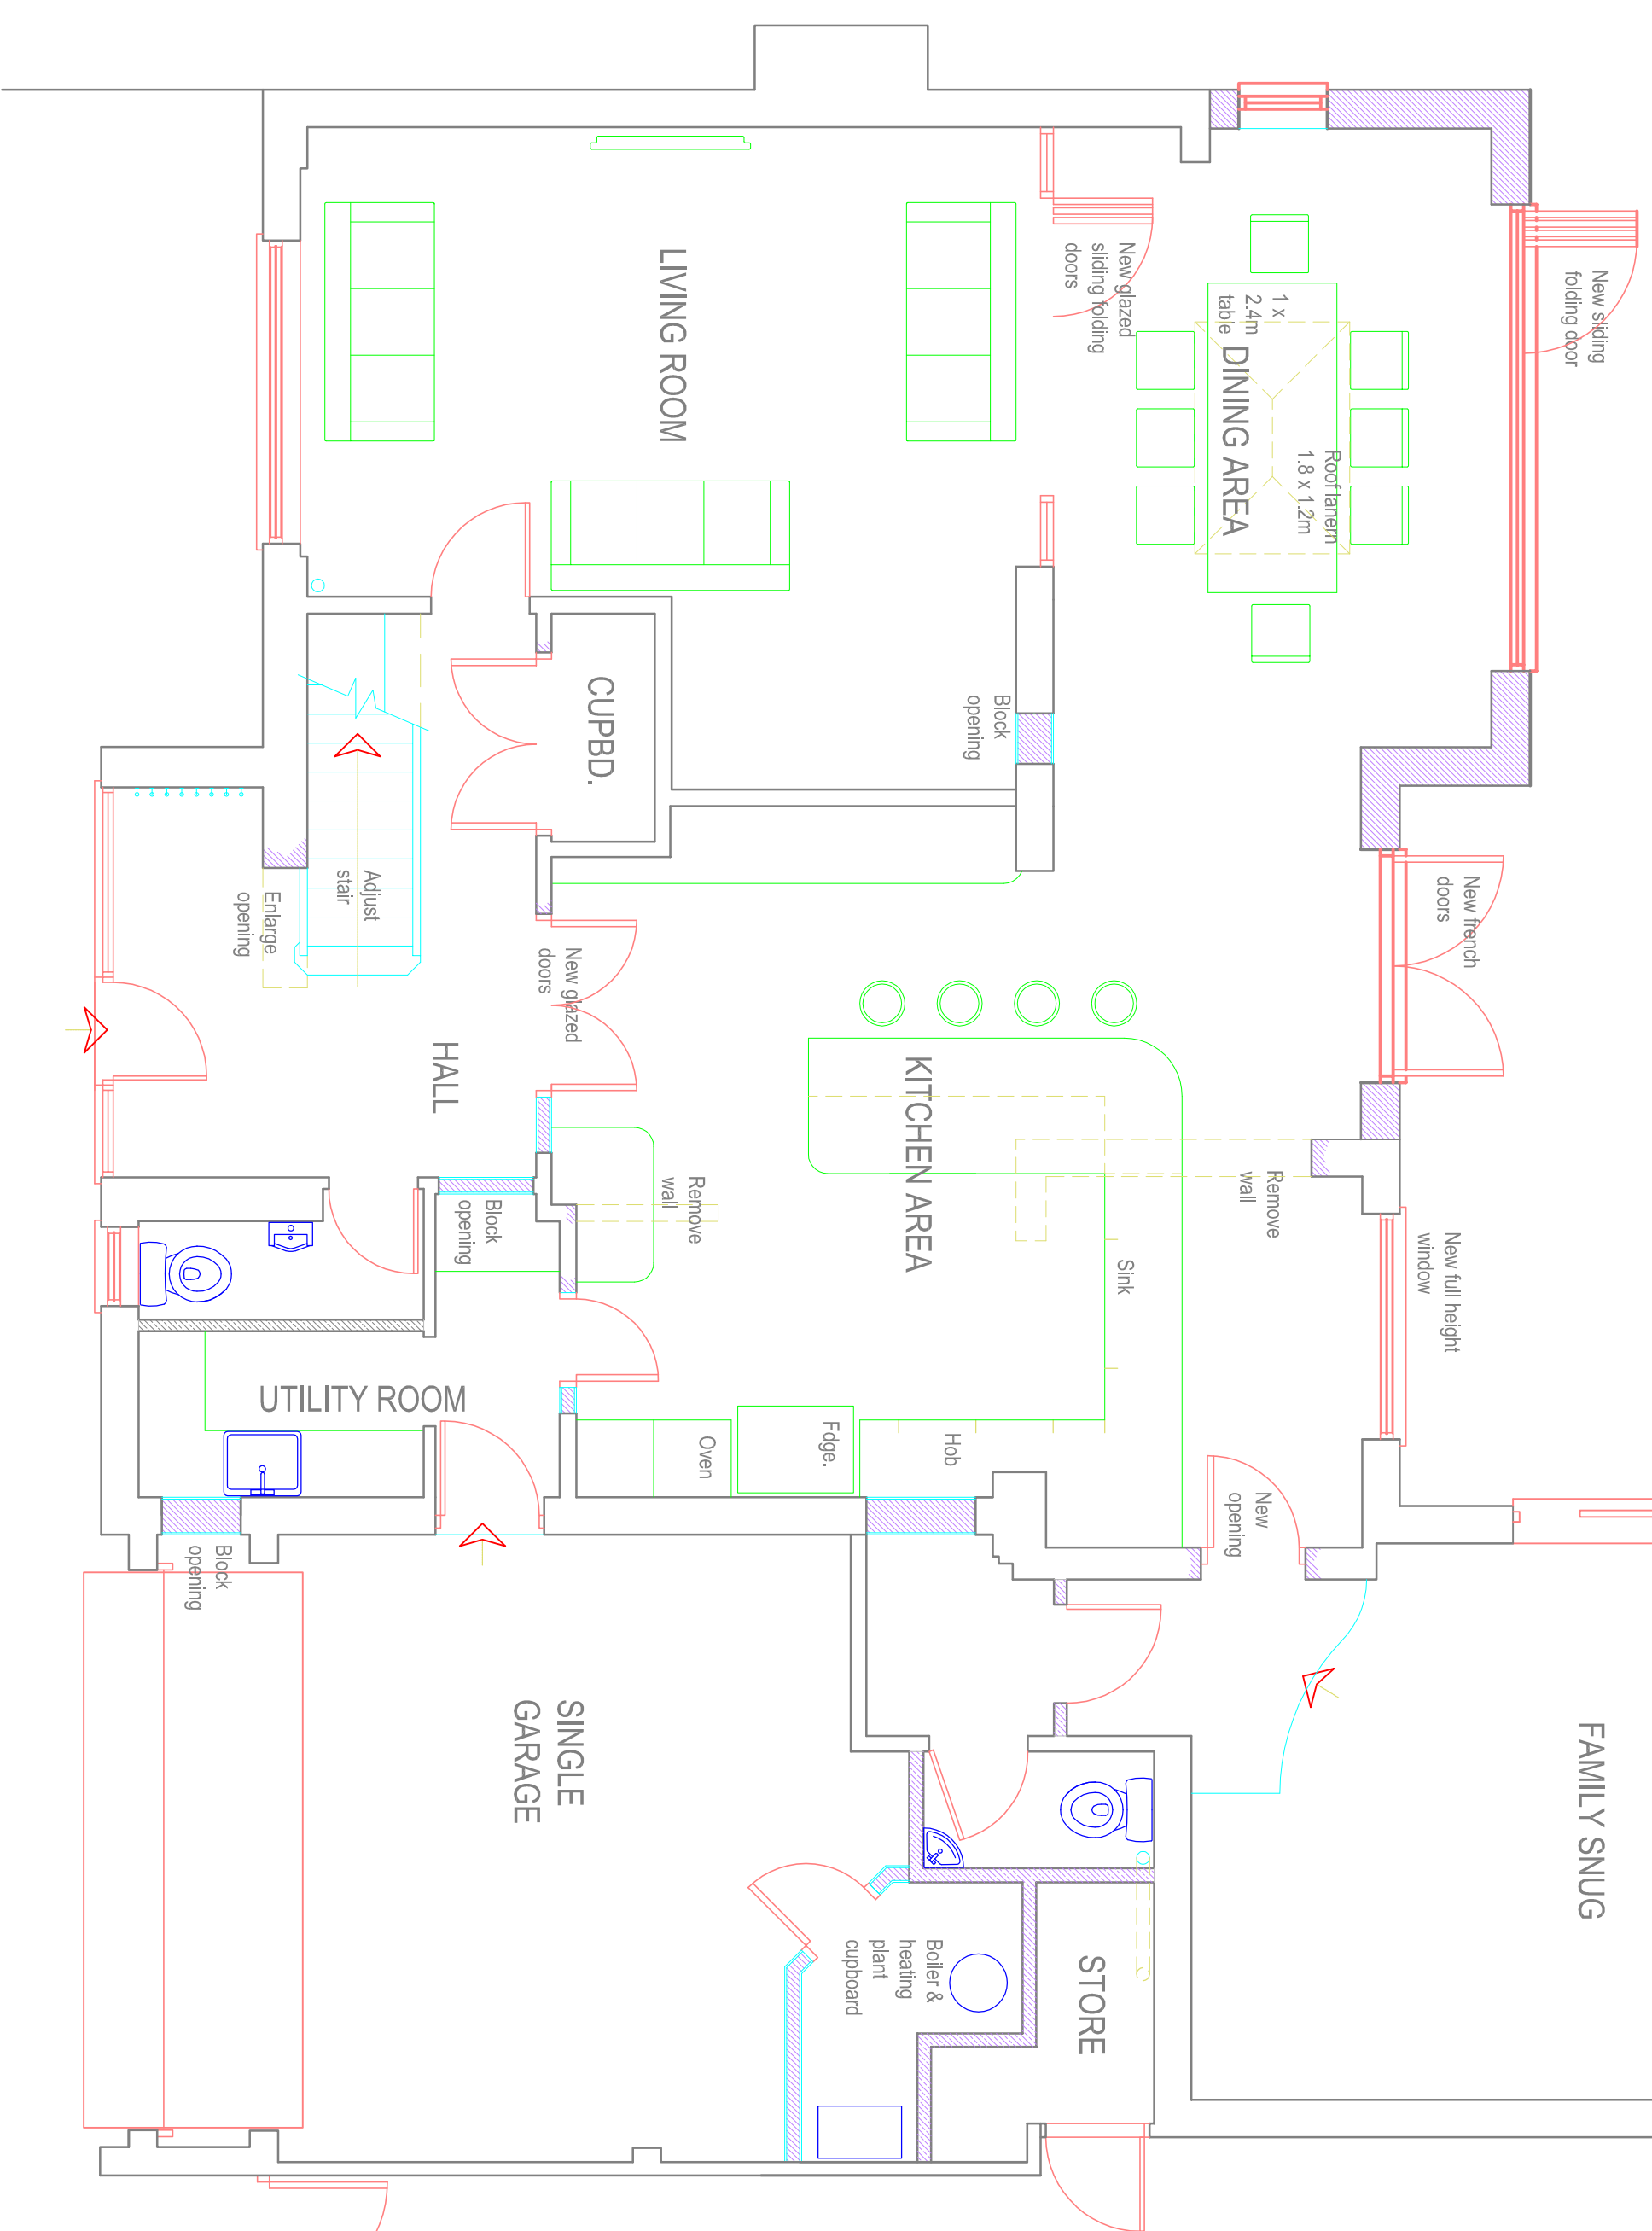


GROUND FLOOR PLAN *as currently proposed*

Scale 1 : 50

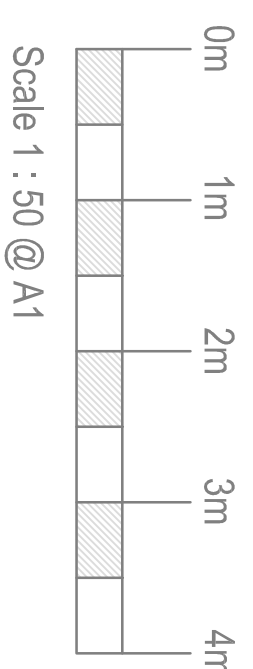


Scale 1 : 50 @ A1

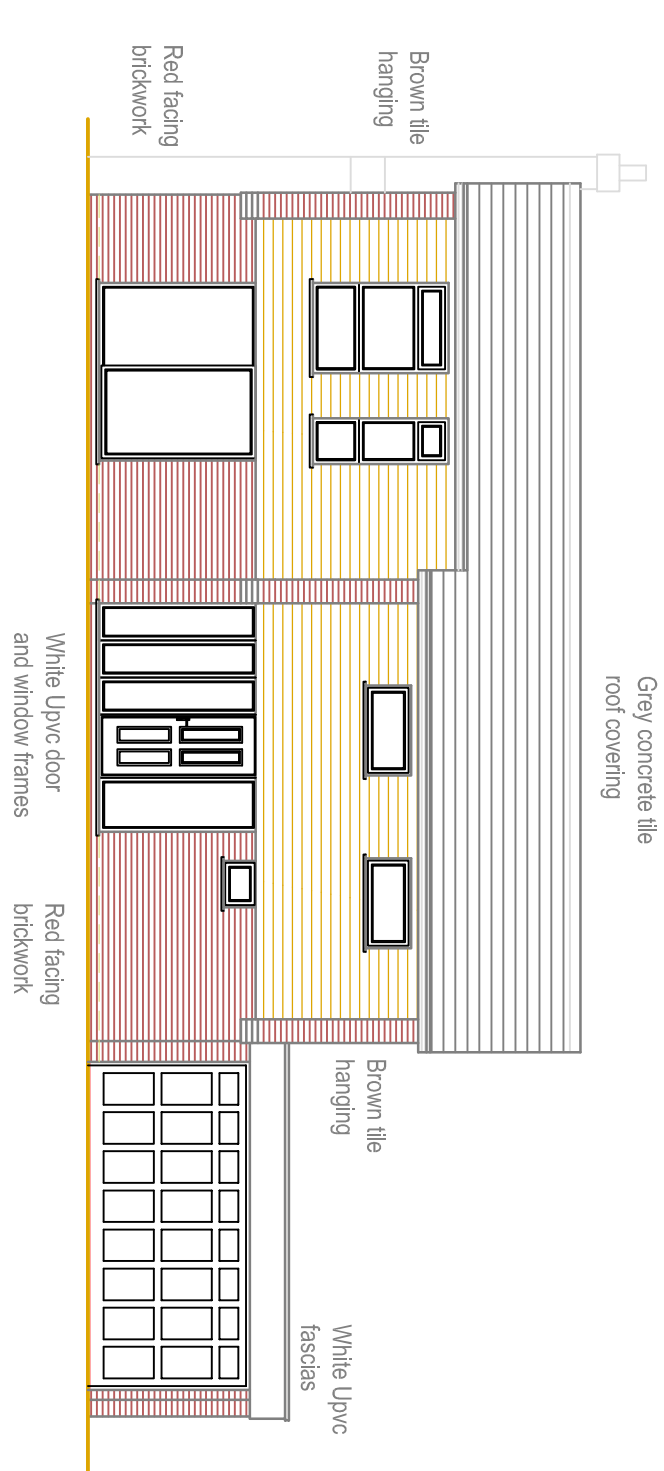


FRONT ELEVATION *as existing*

Scale 1 : 100

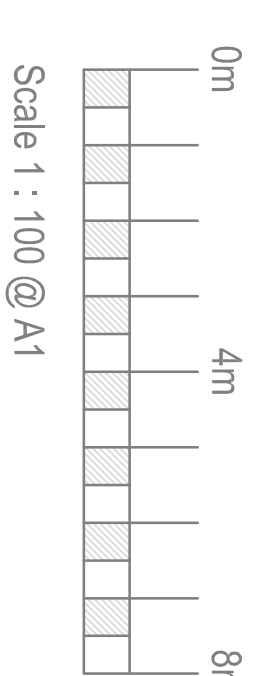


Scale 1 : 100 @ A1

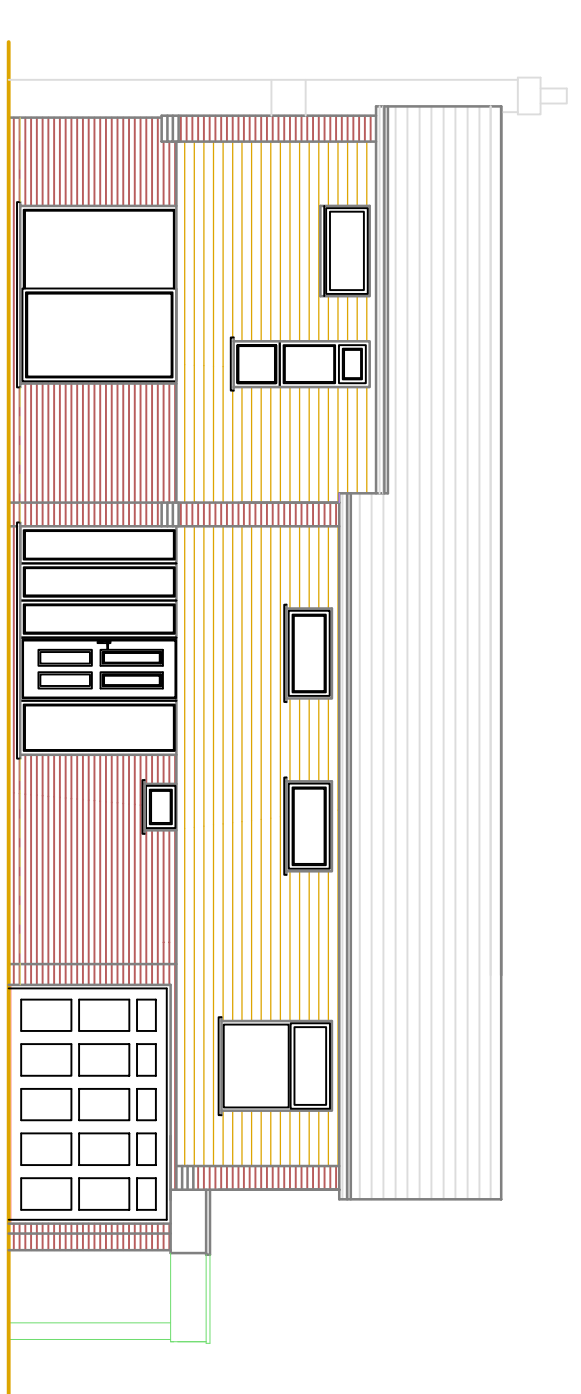

FRONT ELEVATION *as approved*

Scale 1 : 100

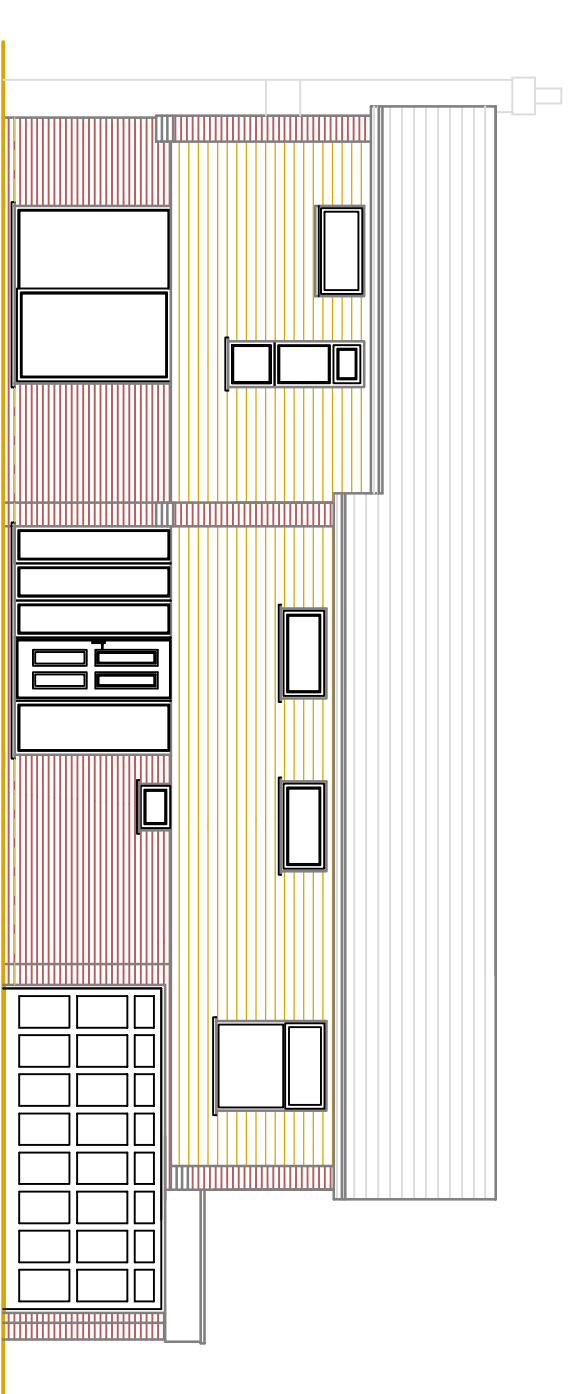

FRONT ELEVATION *as currently proposed*

Scale 1 : 100

Architecture by
SIMIC ASSOCIATES
CHARTERED BUILDING CONSULTANCY

Established 1983

212A Bedford Road, Kempston MK42 9BL
Tel : 01234 945589 Email : ab@simic.co.uk

Property/
1 AUBREYS
LETCHWORTH GARDEN CITY
HERTFORDSHIRE
SG6 3TX

Client/
MR. SHAW BACHRA

Title		
PROPOSED CHANGES		
Date	Scale	Drawn by
APRIL 2024	AS SHOWN	SMIC
Drawing no.		
21815 : 23A		

REVISION A
Scale bars added as requested by LPA.
25 June 2024.

No.3