


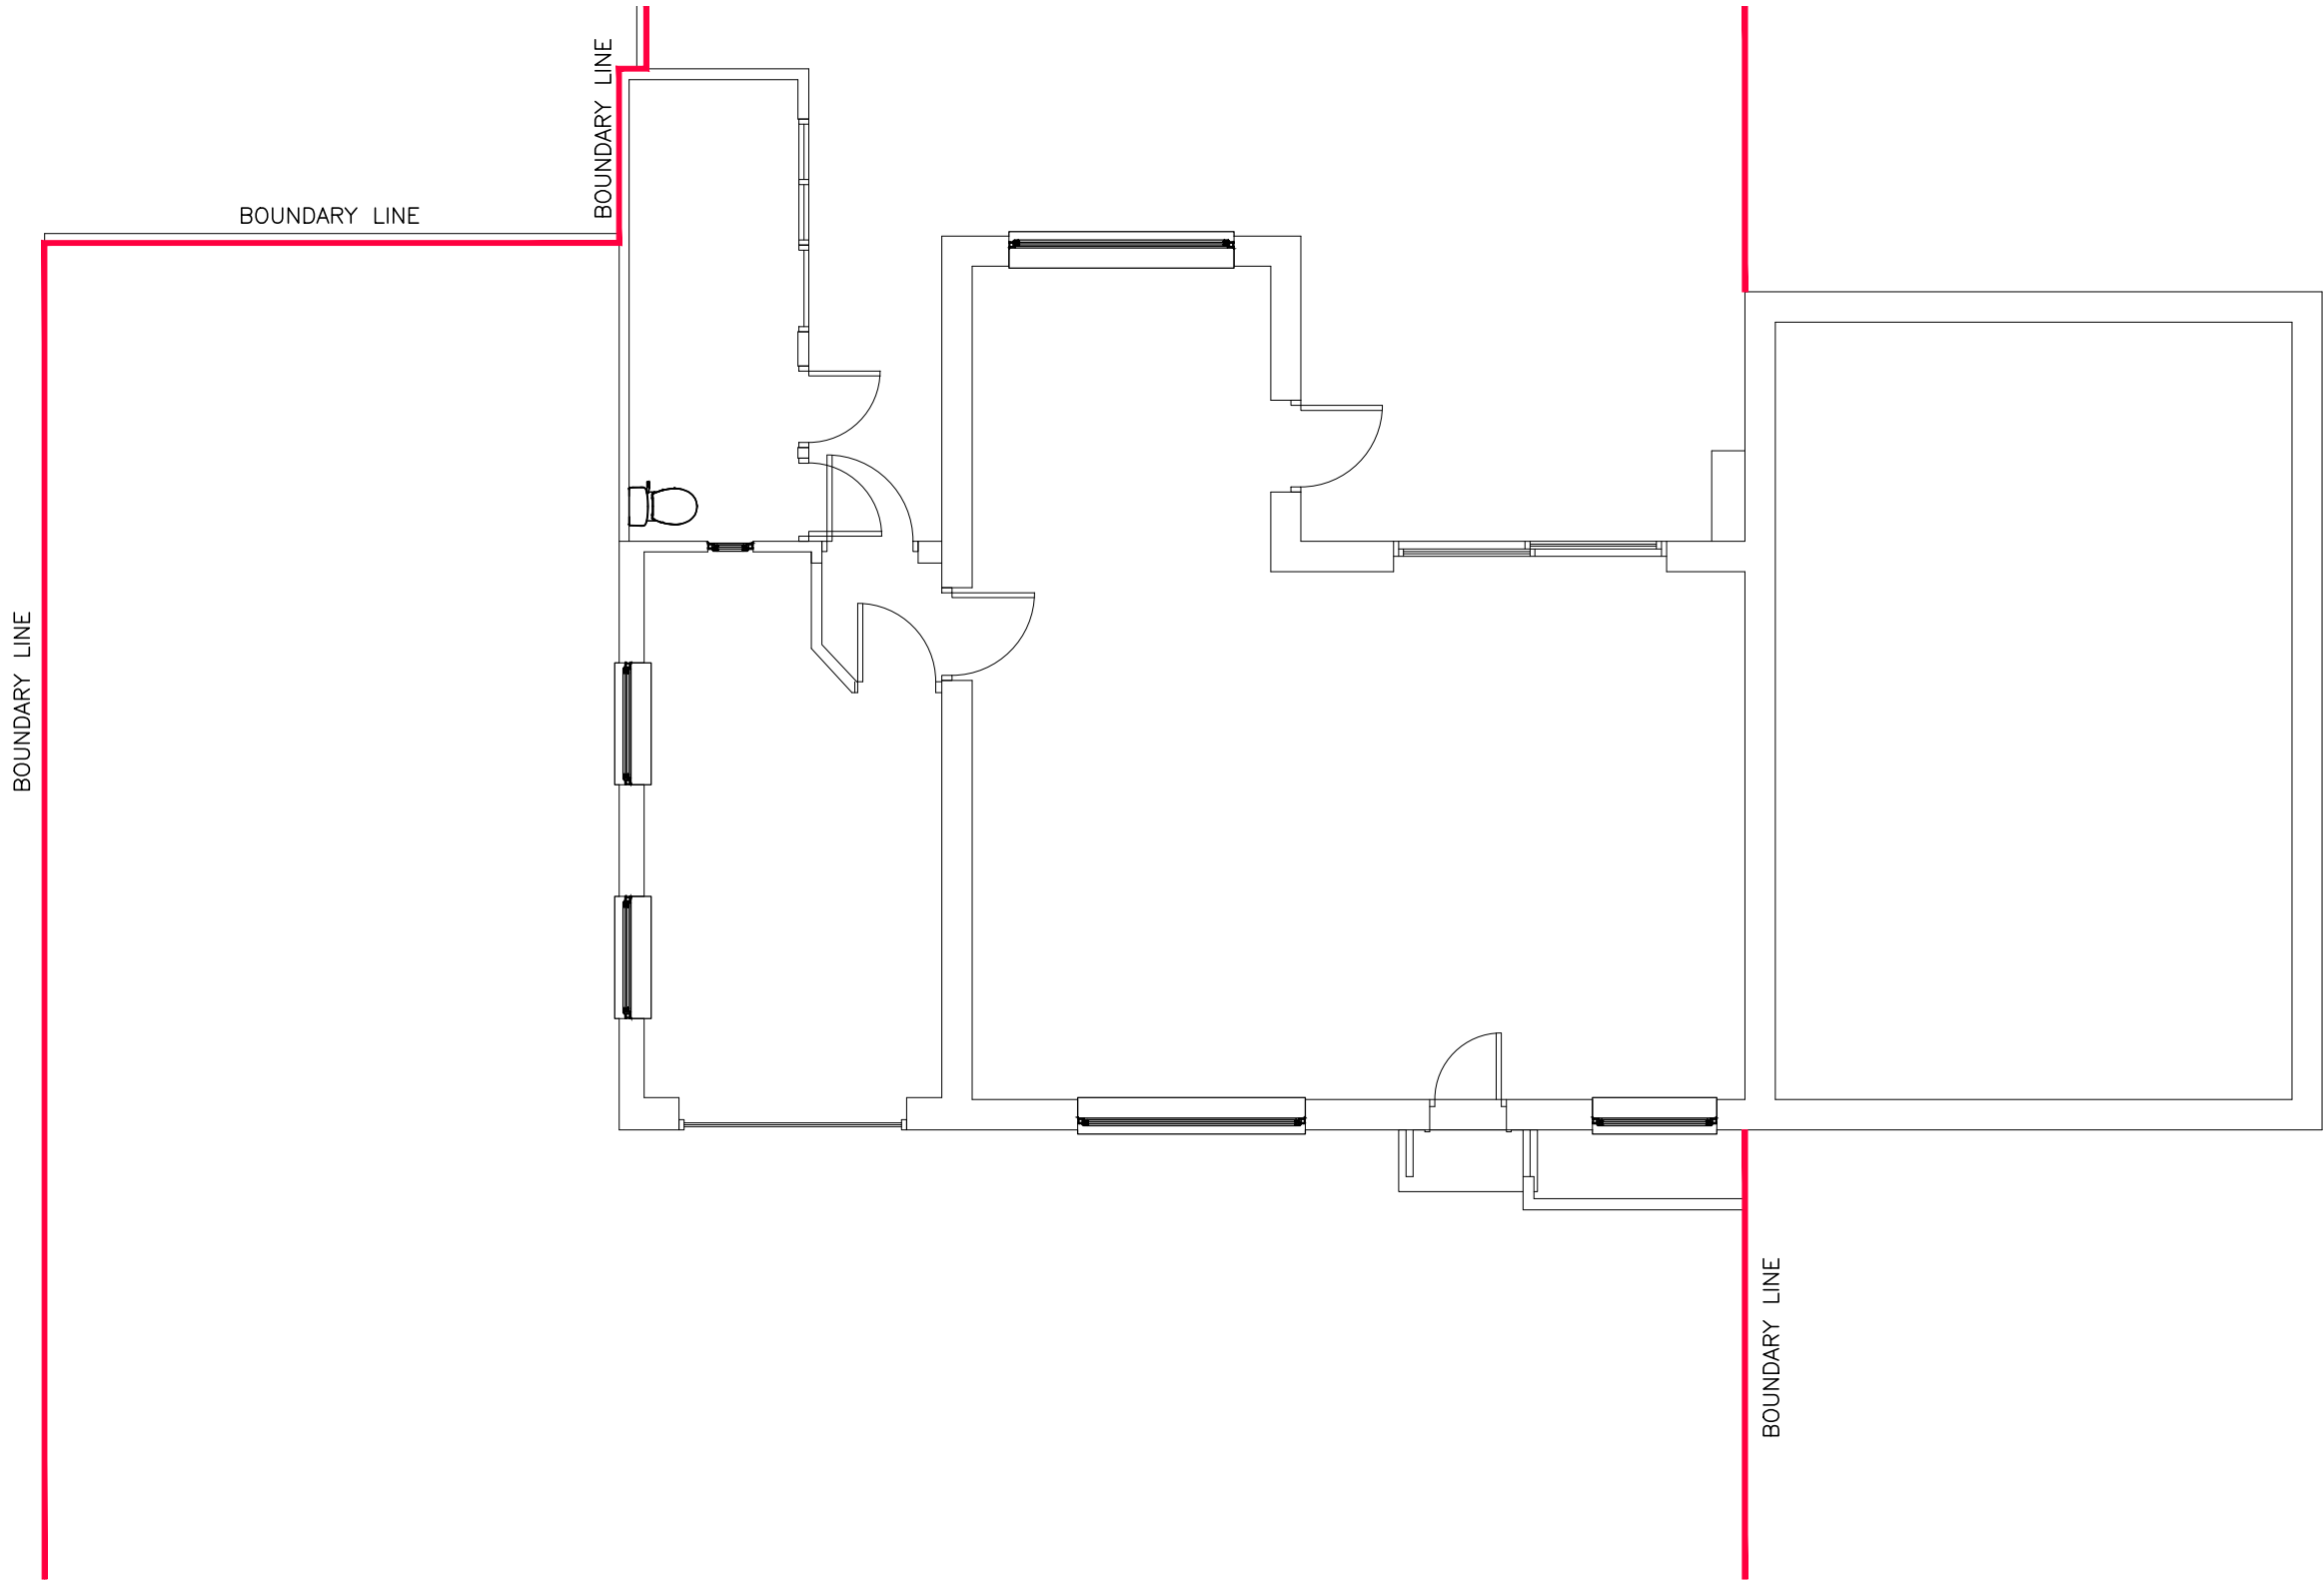

GROUND FLOOR PLAN (1:75)



NOTES AND REVISIONS


All stated dimensions must be verified on site. Lobs Design must be advised of any discrepancies.
This drawing must be read together with the specification/Bill of Quantities and related drawings.

This drawing is for the purpose of obtaining Planning & Building Regulations Approval only. Should the contractor use them to build from then they assume full responsibility for the design.

REV	DESCRIPTION	DRWN	CHKD	DATE

Client 16 Bradleys Corner Hitchin, SG4 0PR
Project Front Porch and Garage In Fill

Drawing Title Ground Floor Plan			
Existing			
Scale As Shown	Date April 2024	Drawn KRL	Checked
Project No LD718	Drawing No E02	Revision	

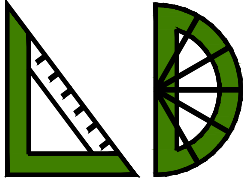

**LGCHF Garden City
Heritage Awards
Winning Designer**

Lobs Design
Architectural Services
Devonshire B.C.
Works Road,
Letchworth Garden City
Hertfordshire, SG6 1GJ
T: 01462 488212
M: 07960 006077
E: info@lobs-design.co.uk