



ALL DIMENSIONS TO BE CHECKED AND VERIFIED ON SITE

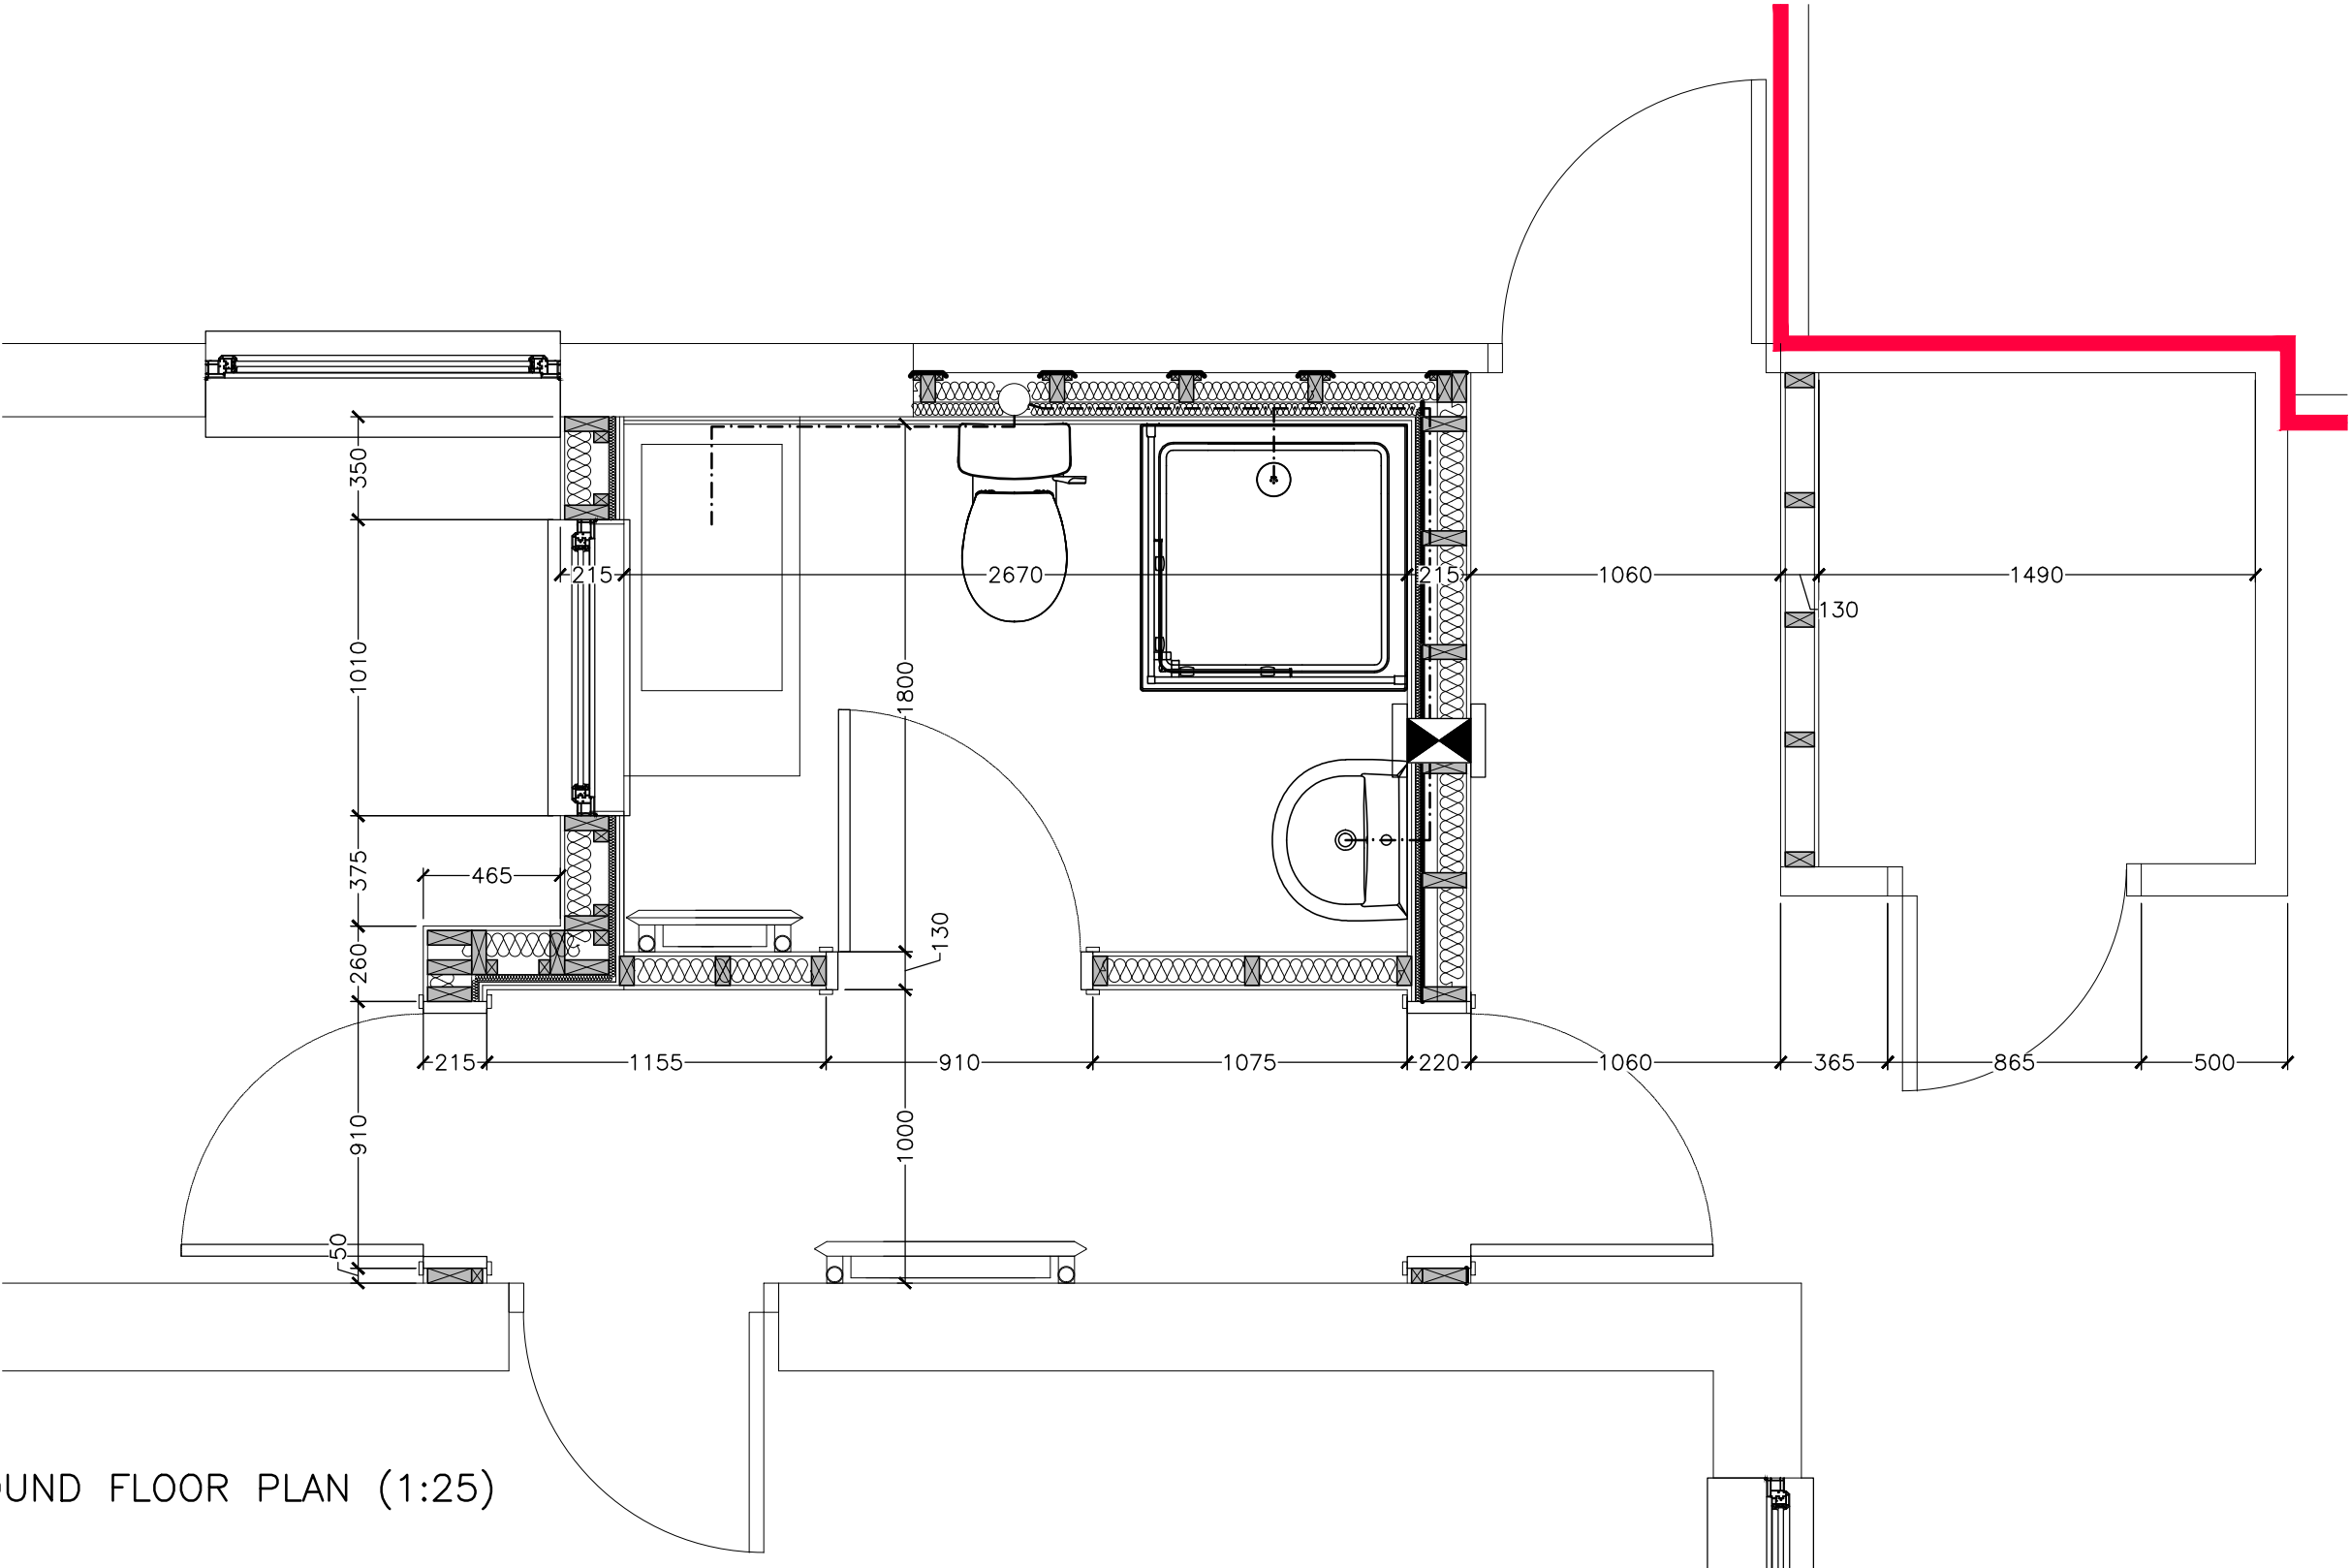

GROUND FLOOR PLAN (1:25)

 

NOTES AND REVISIONS


All stated dimensions must be verified on site. Lobs Design must be advised of any discrepancies.
This drawing must be read together with the specification/Bill of Quantities and related drawings.

This drawing is for the purpose of obtaining Planning & Building Regulations Approval only. Should the contractor use them to build from then they assume full responsibility for the design.

REV	DESCRIPTION	DRWN	CHKD	DATE

Client	16 Bradleys Corner Hitchin, SG4 0PR
Project	Front Porch and Garage In Fill

Drawing Title	Setting Out Plan
Proposed	
Scale	As Shown
Date	April 2024
Drawn	KRL
Checked	
Project No	LD718
Drawing No	BR03
Revision	

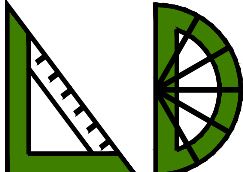

LGCHF Garden City
Heritage Awards
Winning Designer

Lobs Design
Architectural Services
Devonshire B.C.
Works Road,
Letchworth Garden City
Hertfordshire, SG6 1GJ
T: 01462 488212
M: 07960 006077
E: info@lobs-design.co.uk