



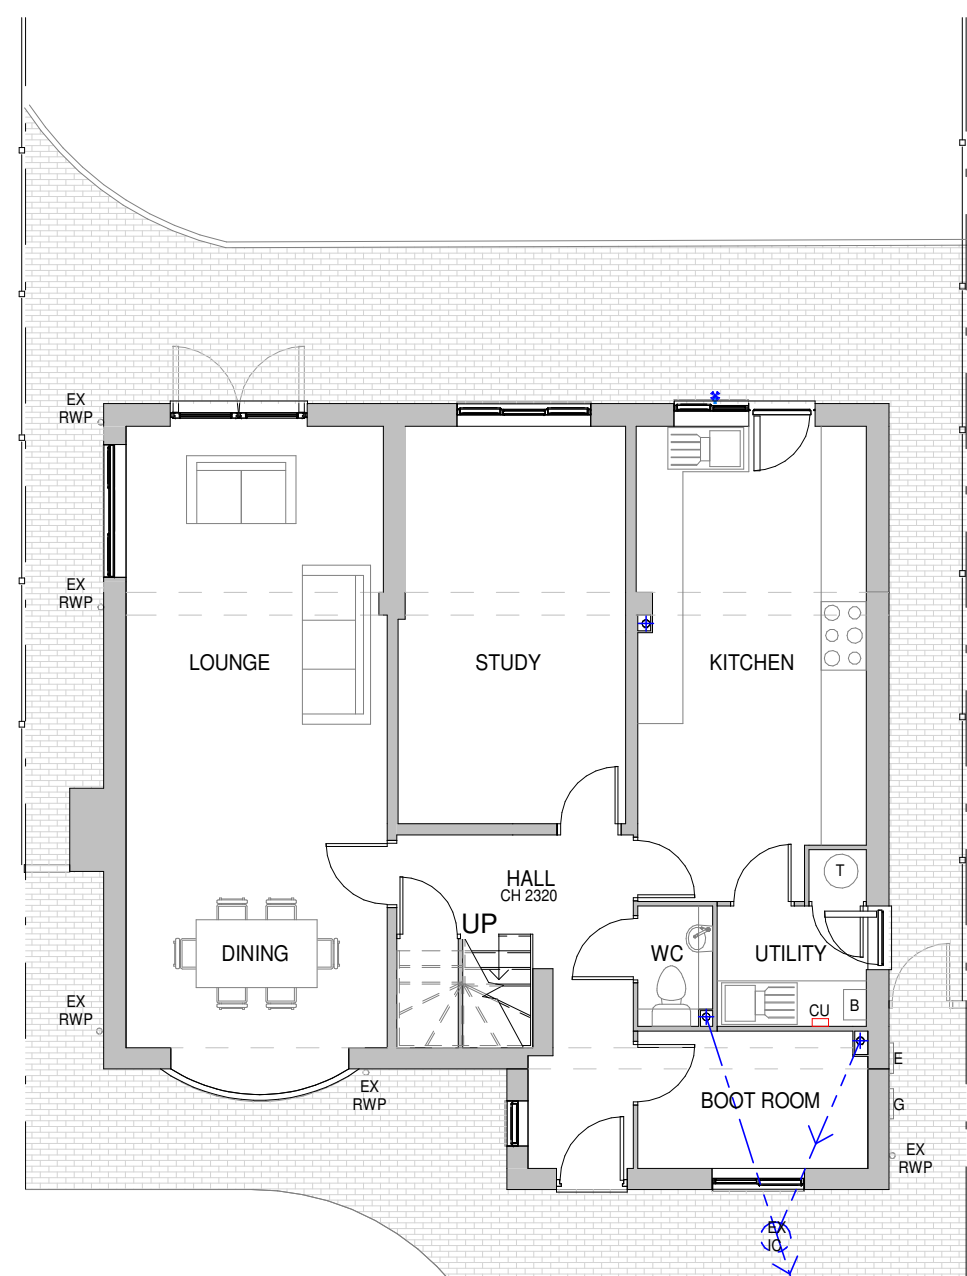

1 Existing Ground Floor Plan
1 : 100

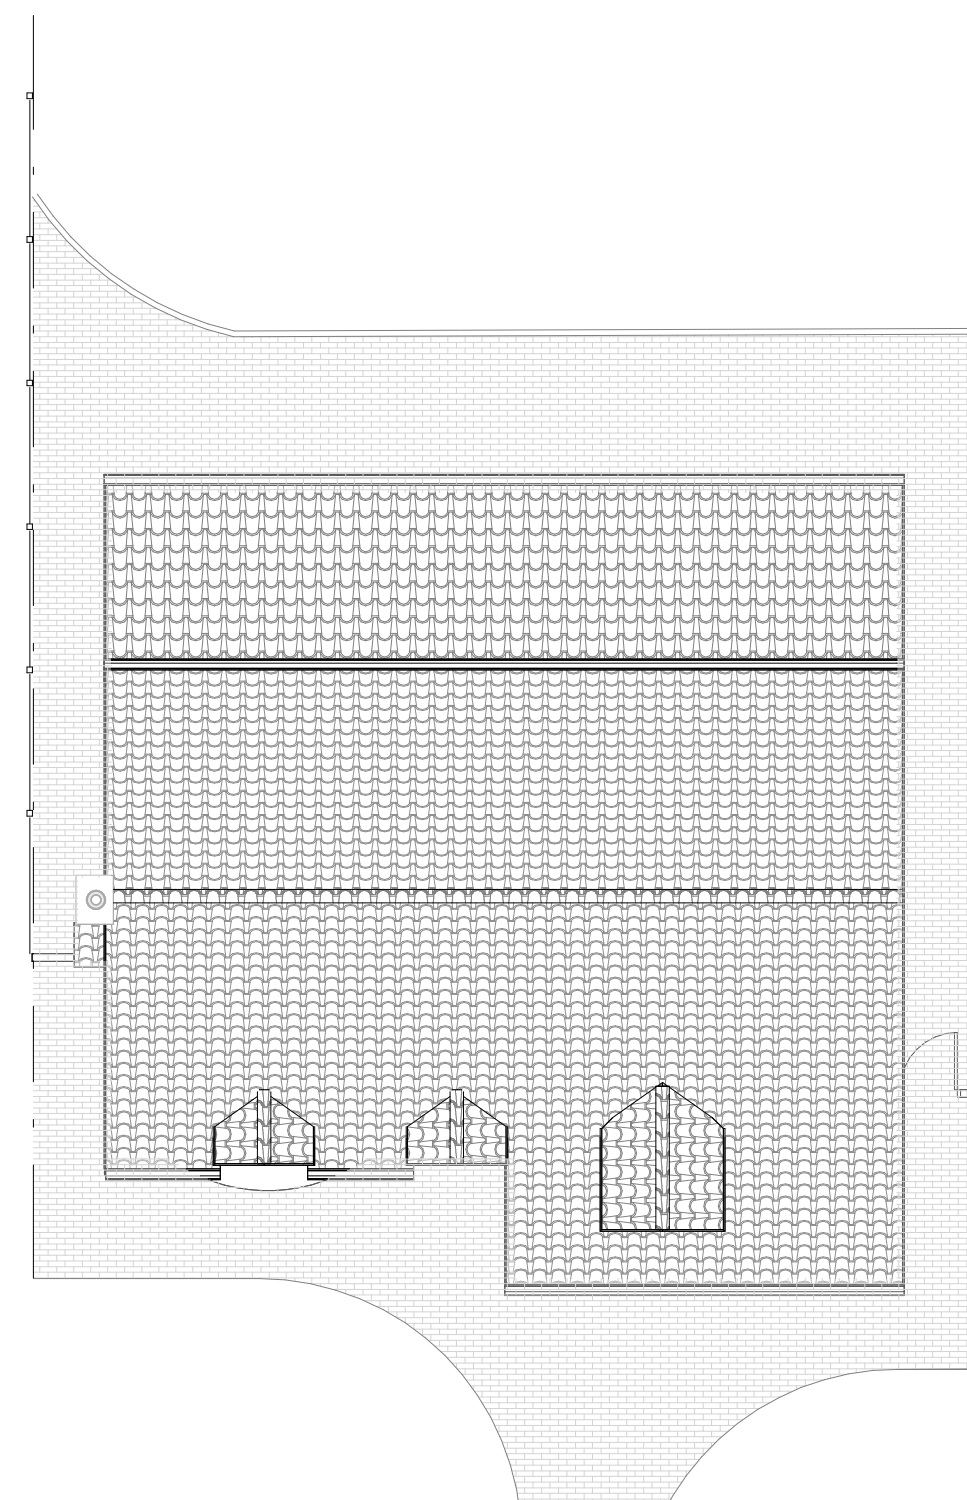


2 Existing Roof Plan
1 : 100




3 Existing East Elevation
1 : 100




4 Existing North Elevation
1 : 100

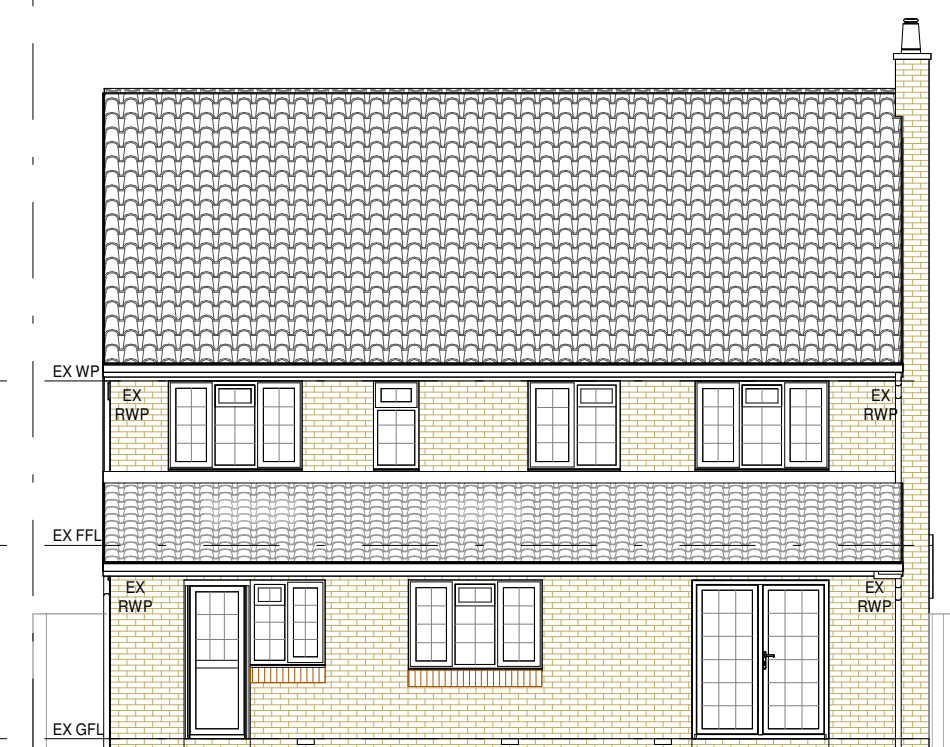


5 Existing West Elevation
1 : 100

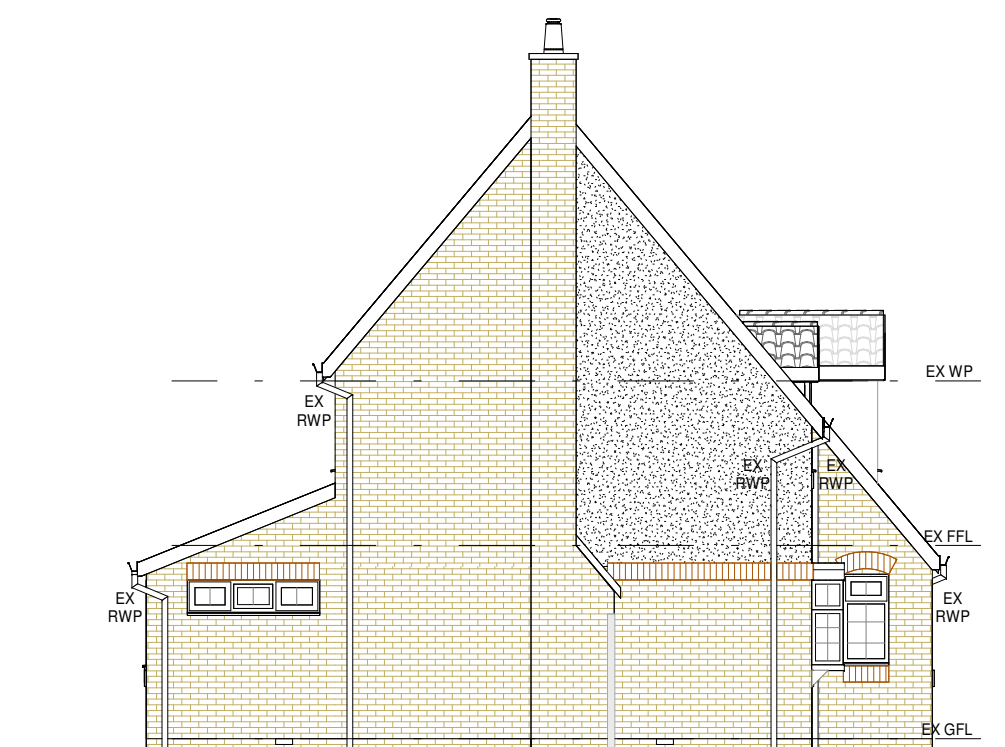


6 Existing South Elevation
1 : 100

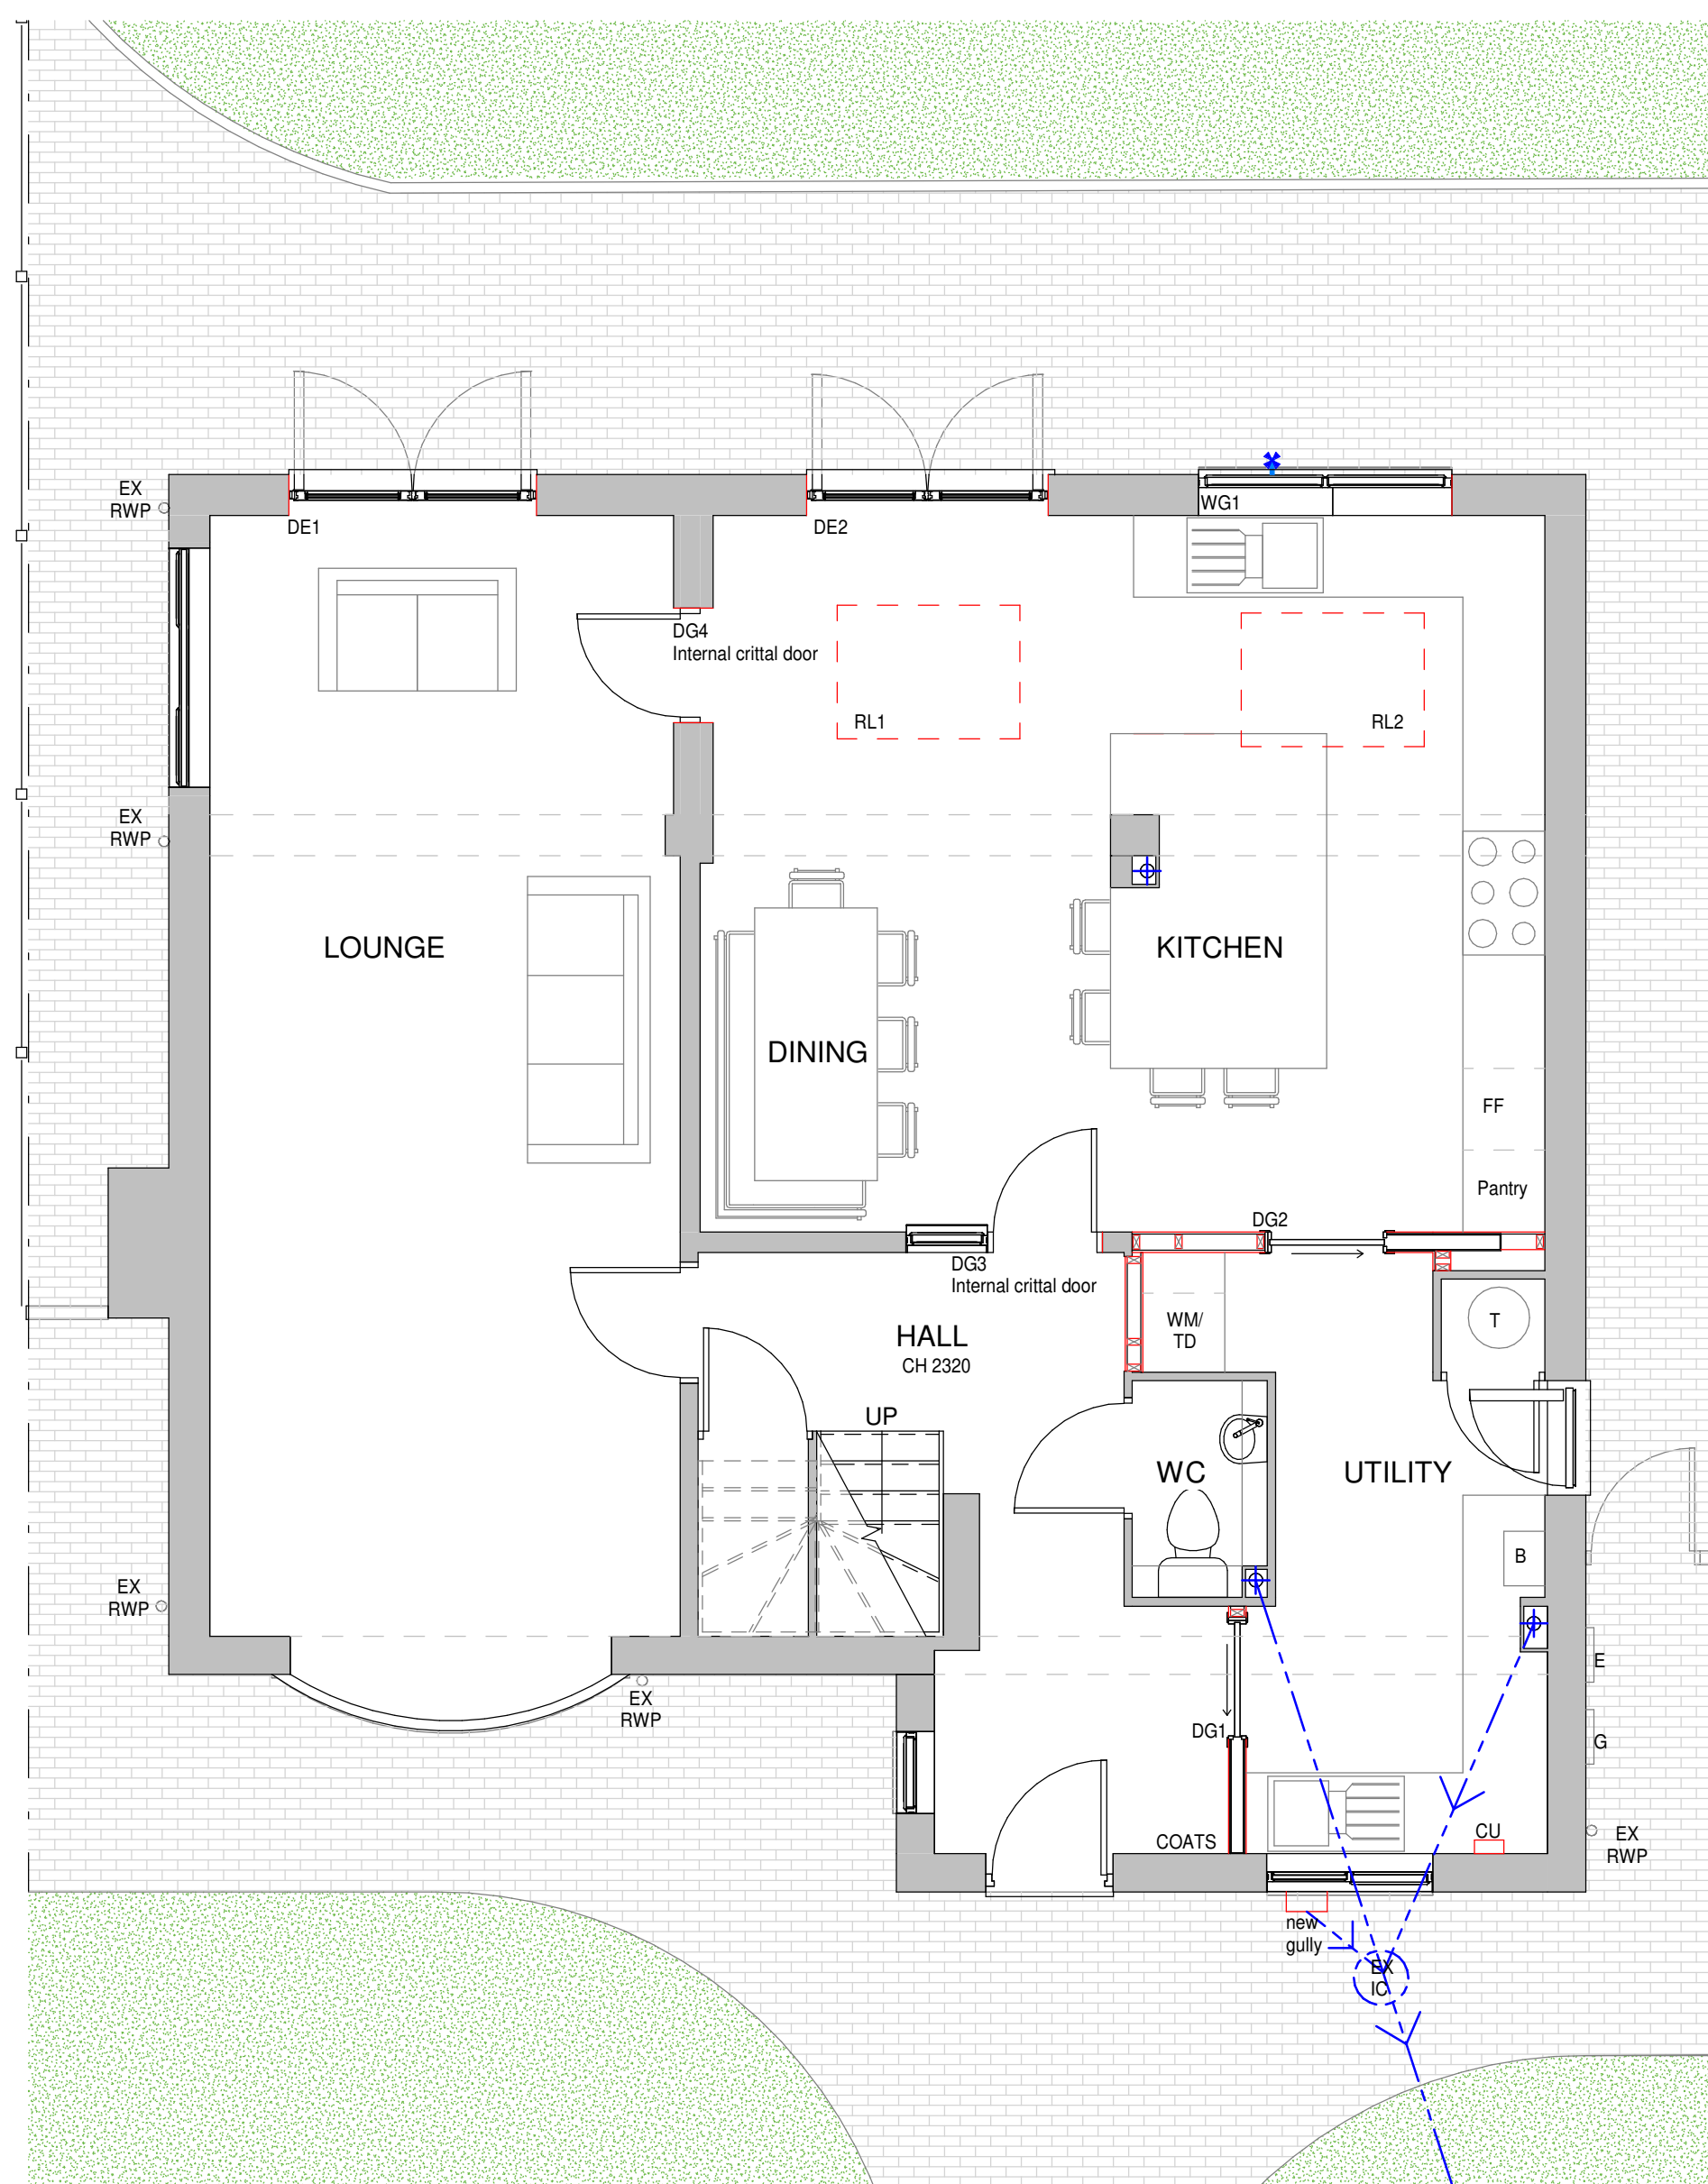

7 Proposed Ground Floor Plan
1 : 50

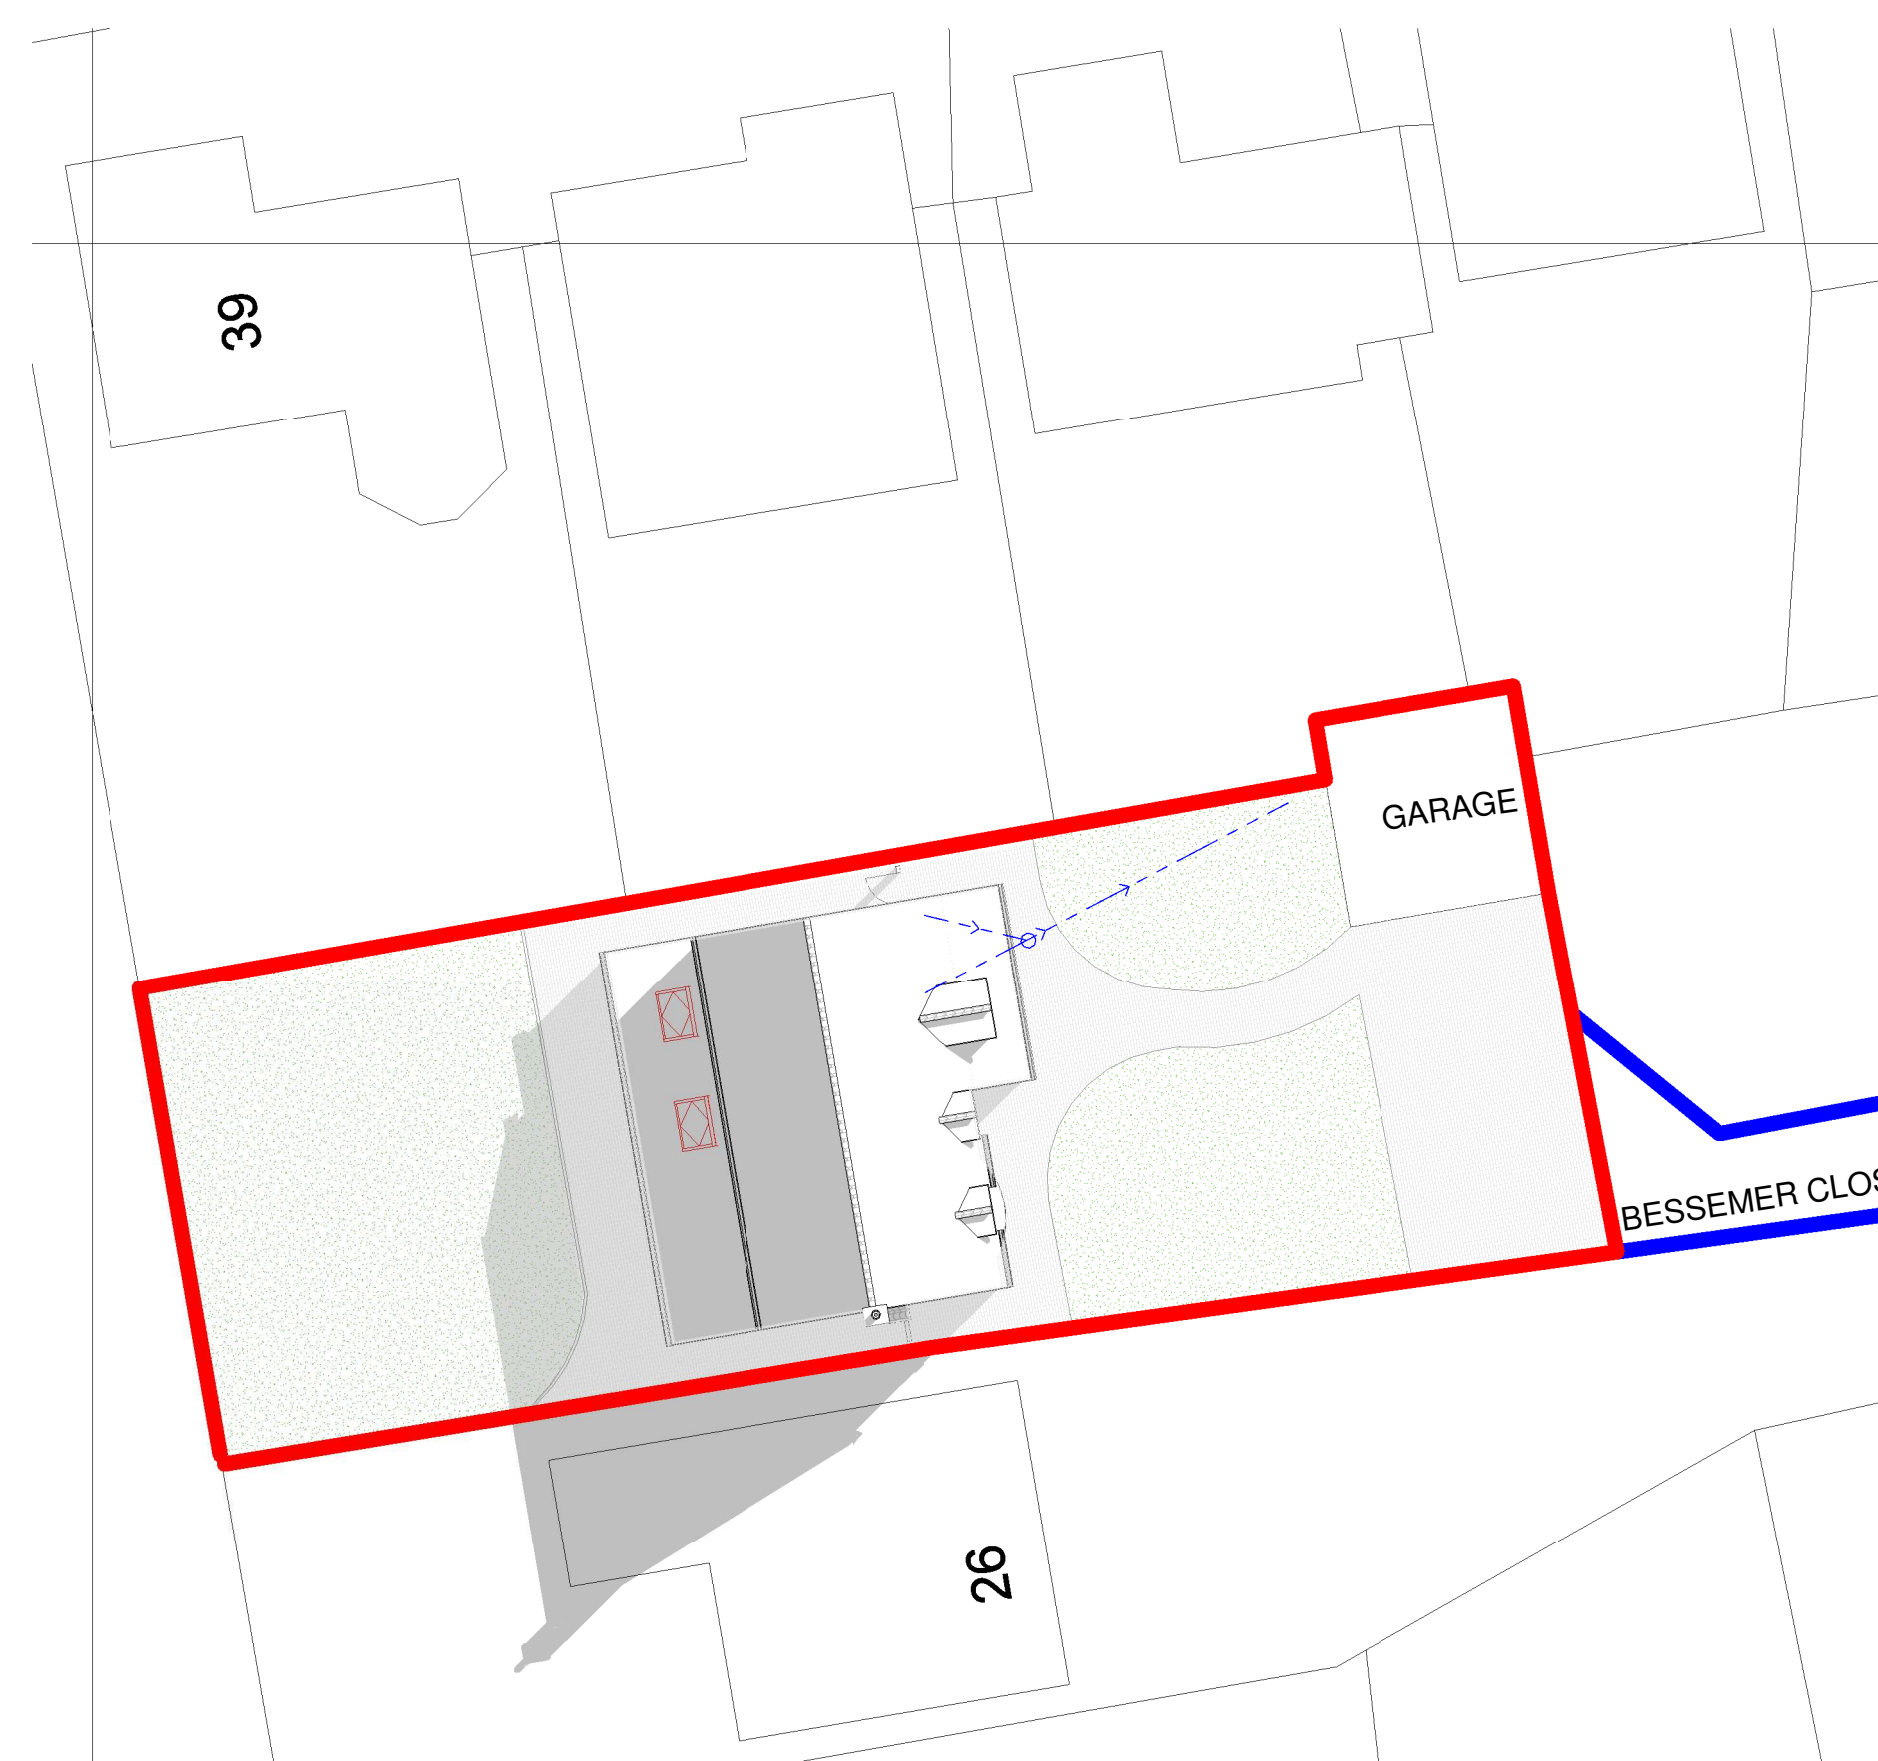

8 Site Plan/ Block Plan
1 : 200

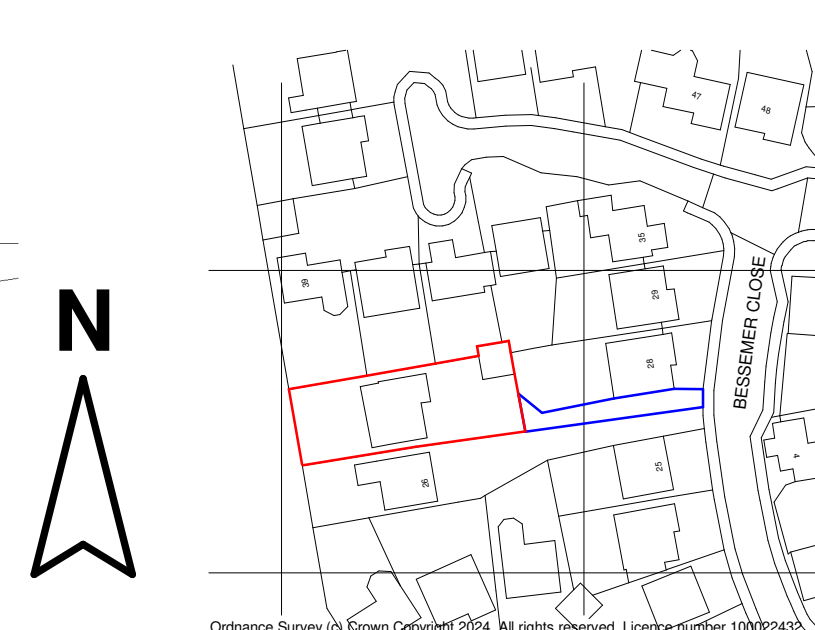

9 Location Plan
1 : 1250

KEY PLAN

Site Boundary	Red line
Shared Access	Blue line
Landscaping	Green area
Paving	Grey area
Proposed Face Brick	Yellow area

MATERIALS

Walls
Existing Buff Coloured Brick
Existing Render
Existing Soldier Course Header and Cills
Proposed Buff Coloured Brick to Match
Proposed Soldier Course Cills

Roof
Existing Concrete Interlocking Roof Tile

Windows
Existing White UPVC Windows with Glazing Bars
Proposed Taupe Aluminium Windows
Proposed Roof Lights

Doors
Existing White UPVC Doors with Glazing Bars
Proposed Aluminium French Doors

A Change of Windows 31/07/2024 GLH



HOME EXTENSION TEAM

4 Brand Street, Hitchin, Hertfordshire, SG5 1HX
Tel: (01462) 440099 E-mail: hitchin@het.co.uk

Client
Mr Dudok de Wit & Dr Lord

Project
27 Bessemer Close
Hitchin
Hertfordshire
SG5 1AG

Drawing Title
Replacement of Windows and Doors.
Including Insertion of 3.no Roof
Lights to Existing Roof.

Existing and Proposed Plans. Site
Plan/Block Plan and Location Plan.

Scale:	Date:	Drawn by:	Checked by:
As indicated	12/07/2024	GLH	TB

Dwg. No.	Rev.
HET-1803/01	A