




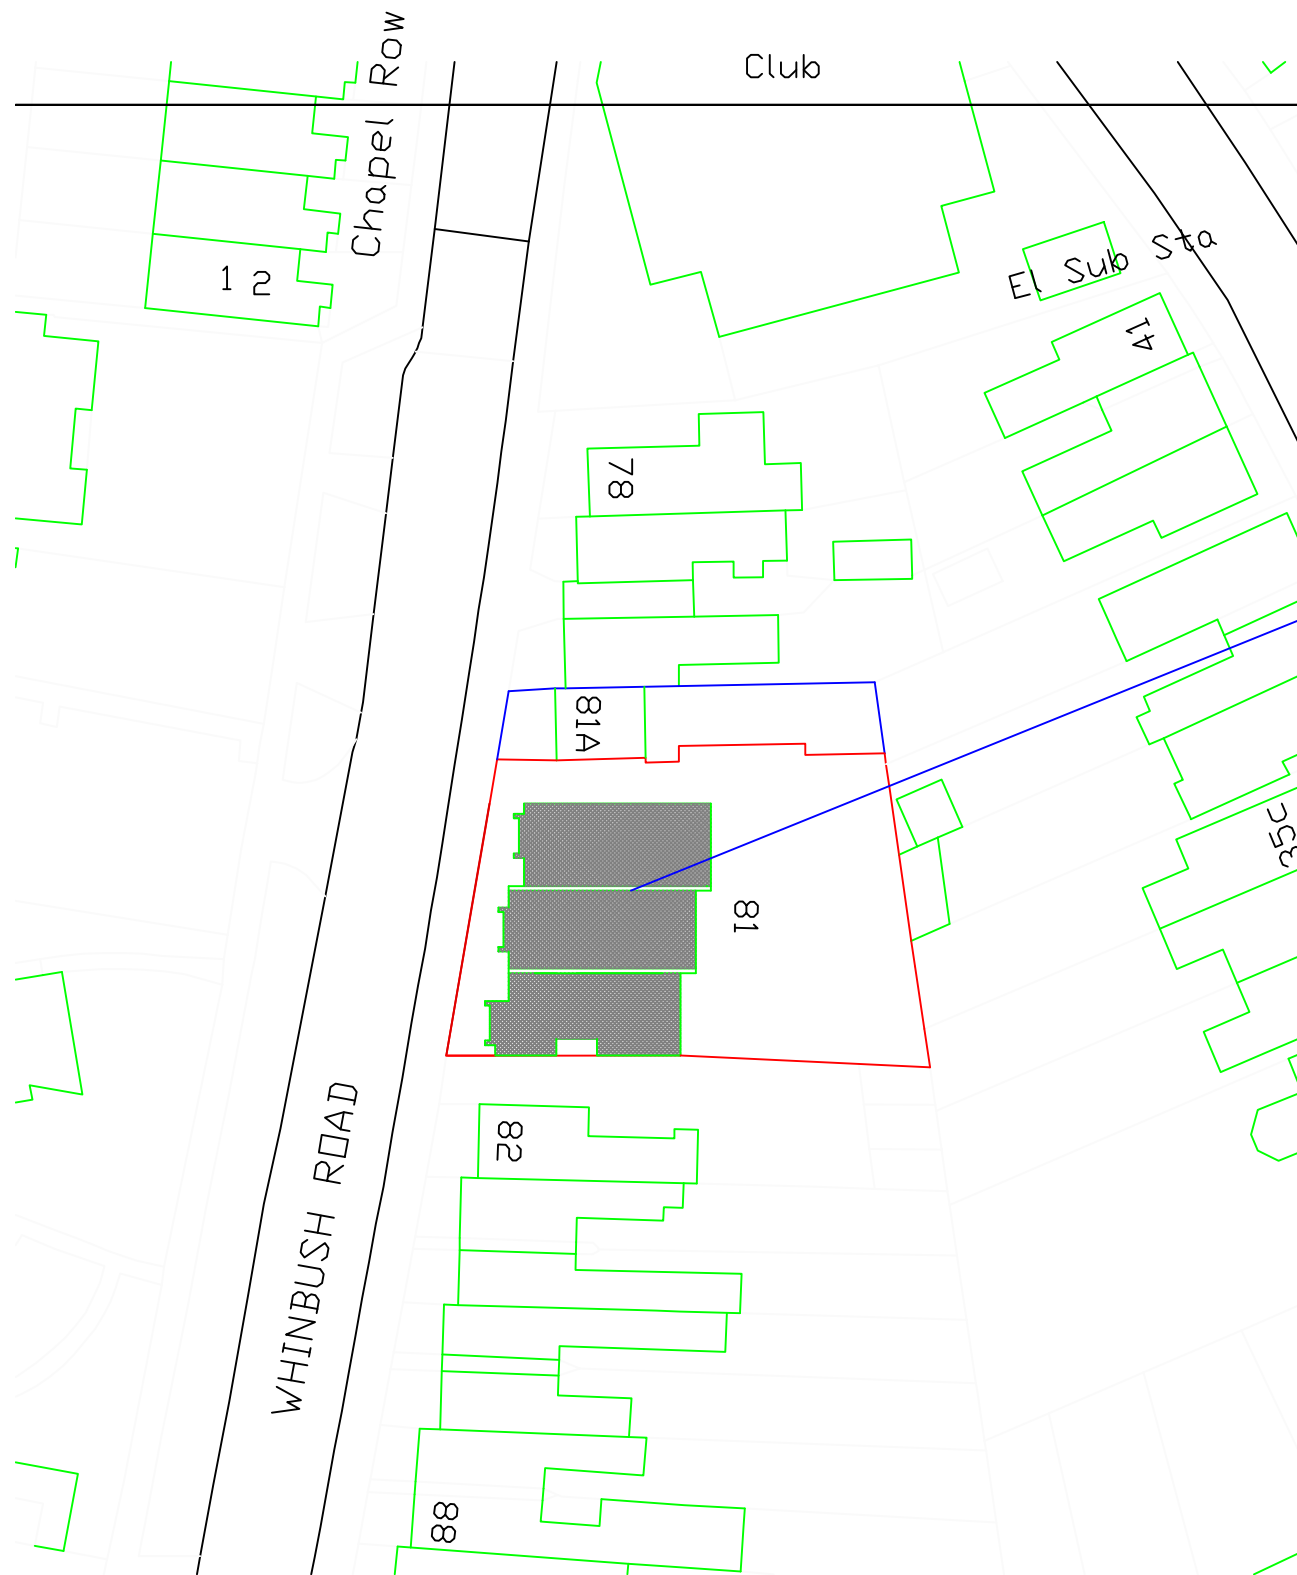

BLOCK PLAN
SCALE 1:500

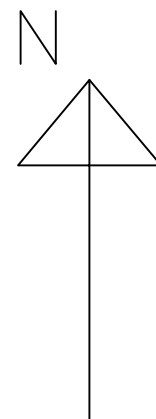

PROPOSED NEW BLOCK
OF 7 FLATS

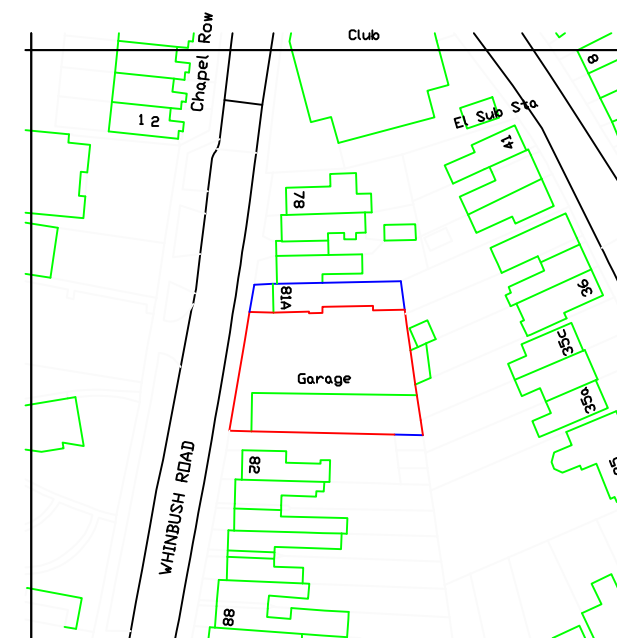

SITE PLAN
SCALE 1:1250

Rev	Description	Date
Philip Horne Architectural Services 80A Water Lane, Wootton, Northampton, NN4 6HG Tel 01604 765239 Office Mob 07710 765038 e-mail philip-horne@btconnect.com		
client	Viva Property Group Ltd 19 York Road, Northampton, NN1 5QG	
project	81 Whinbush, Road. Hitchin Hertfordshire,, SG5 1PZ	
drawing	Proposed New Block of Flats Site Plan	
Status	Planning	
scale	date July 2024	drawn by P K H
All dimensions to be checked on site by the contractor and any discrepancies reported to Philip Horne Architectural Services prior to commencement of any works		The contents of this plan are copyright and reproduction is not permitted without prior consent of Philip Horne Architectural Services
drawing no	24/2801/100	rev