

METAL CLADING COLOUR BLACK

PITCHED ROOF GABLE ENDS TO MEET TOP OF FLAT ROOF

BRICK QUOINS COLOUR RED ON THE FRONT ELEVATION CORNERS OF THE MAIN BUILDING AND PROJECTING WALLS WITH GABLE END

WINDOWS Upvc SLIM PROFILE BLACK ANTHRACITE
LARGE WINDOWS 1400x1500mm
SMALL WINDOWS 750x1500mm

DOOR FRONT : COMPOSITE DOOR COLOUR ANTHRACITE
DOORS REAR : BI-FOLD DOORS COLOUR ANTHRACITE


RED BRICK SURROUND AROUND WINDOWS AND DOORS

LOW DWARF BOUNDARY WALL WITH PIERS EITHER SIDE OF GATE ENTRANCE.
BRICK WALLS:TRADITIONAL BRICK, OLD ENGLISH RED MULTI BRICK
BRICK PIERS: 'IBSTOCK' CLASS B
RED PERFORATED ENGINEERING BRICK COLOUR RED
COPING STONES: STONE COLOUR GREY




BRICK QUOINS AT CORNERS OF THE MAIN BUILDING AND PROJECTING WALLS

FRONT ELEVATION

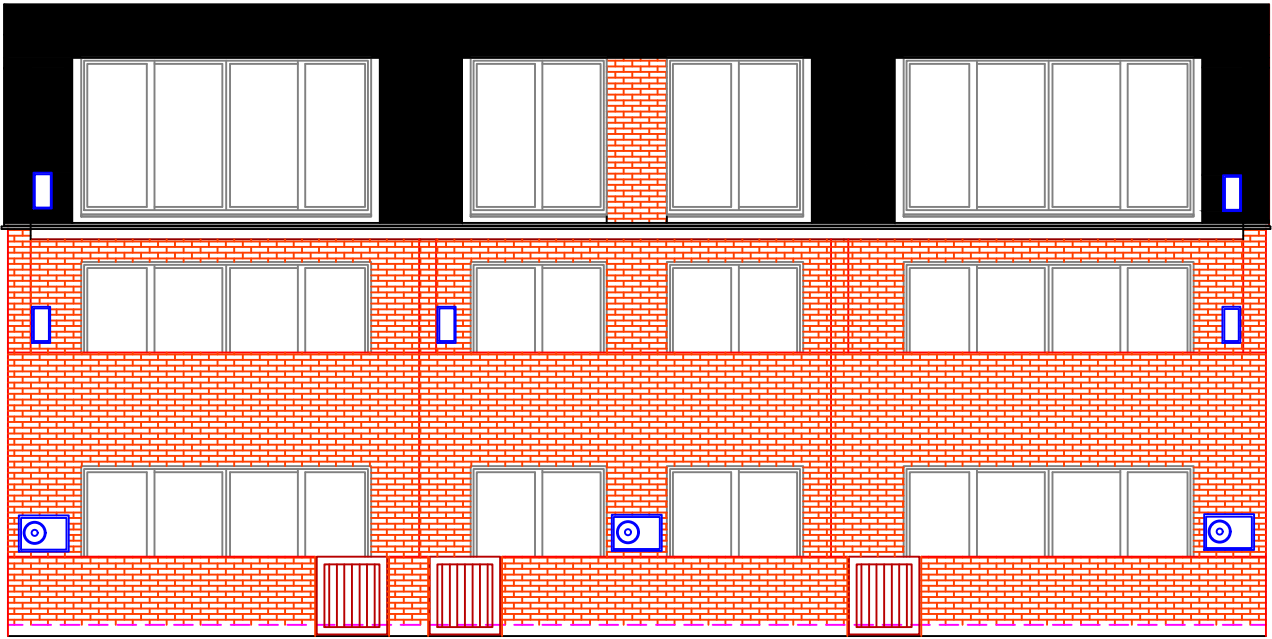


REAR ELEVATION

SIDE WALLS COVER WITH METAL CLADDING COLOUR BLACK

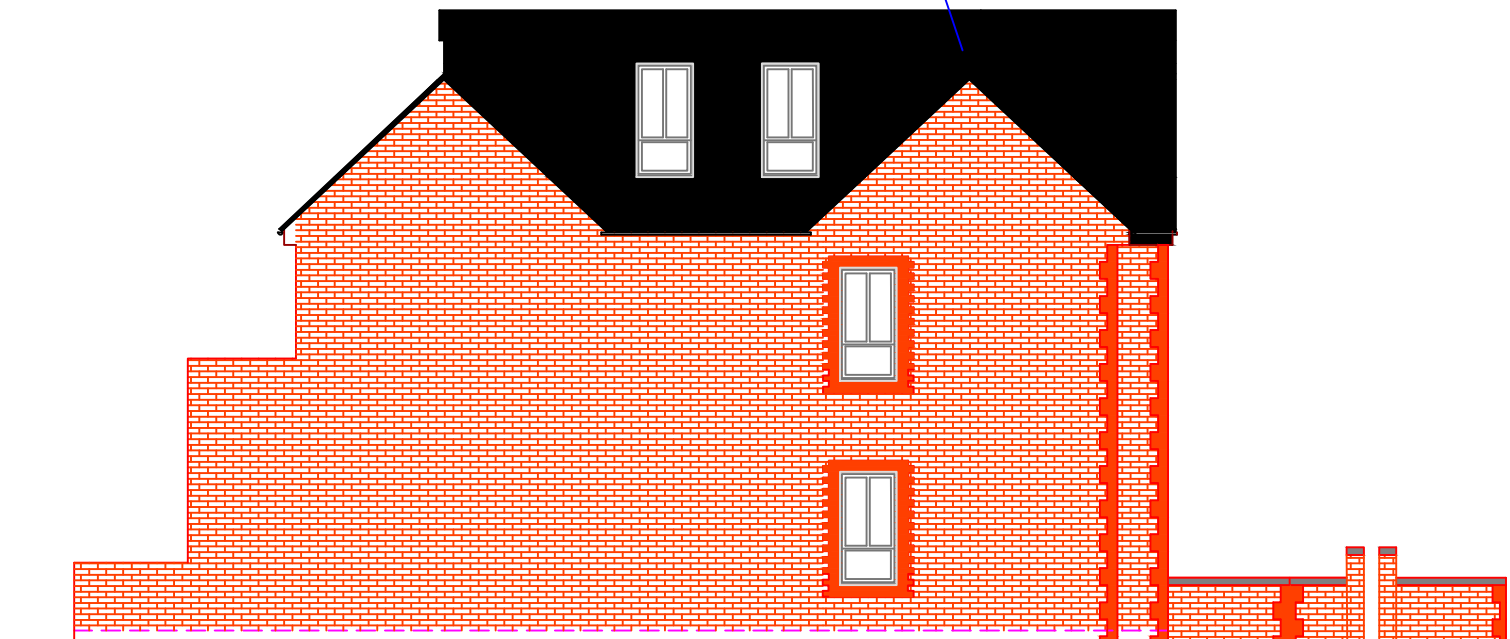

SIDE ELEVATION

SIDE WALLS COVER WITH METAL CLADDING COLOUR BLACK

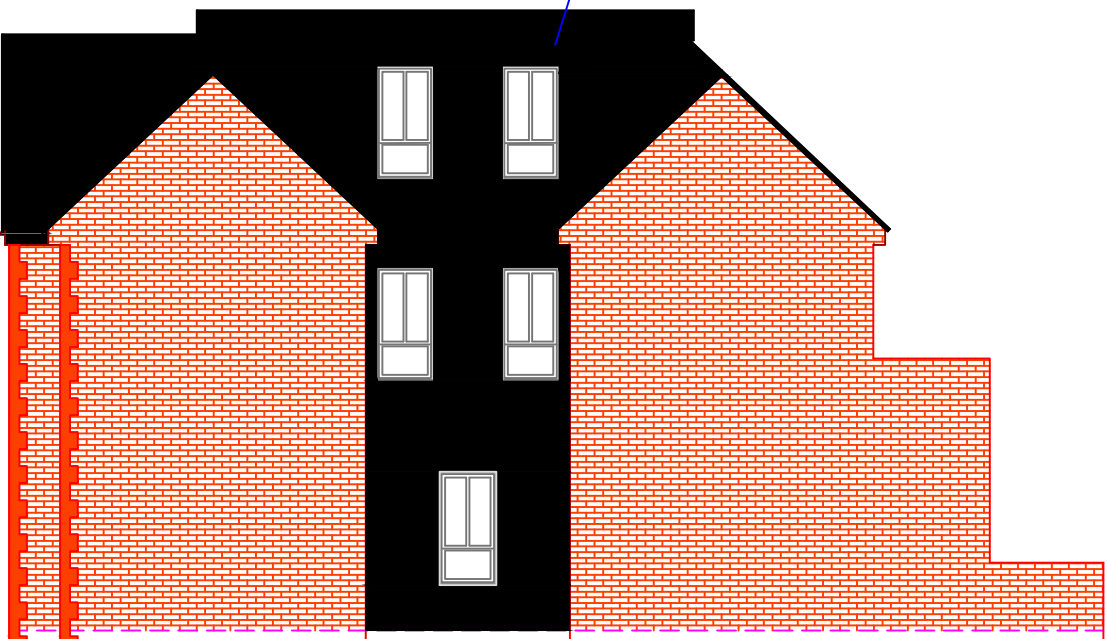

SIDE ELEVATION

Rev	Description	Date
1	0.5 0 1 2 3 4 5 6 7 8 9	
SCALE BAR 1/100		
1	0.5 0 0.5 1 1.5 2 2.5 3 3.5 4	
SCALE BAR 1/50		
Philip Horne Architectural Services 80A Water Lane, Wootton, Northampton, NN4 6HG Tel 01604 765239 Office Mob 07710 765038 e-mail philip-horne@btconnect.com		
client	Viva Property Group Ltd 19 York Road, Northampton, NN1 5QG	
project	81 Whinbush, Road. Hitchin Hertfordshire, SG5 1PZ	
drawing	Proposed New Block Of Flats Elevation Plans	
Status	Planning	
scale	date	drawn by
1/100	July 2024	P K H
All dimensions to be checked on site by the contractor and any discrepancies reported to Philip Horne Architectural Services prior to commencement of any works		The contents of this plan are copyright and reproduction is not permitted without prior consent of Philip Horne Architectural Services
drawing no	24/2801/02	rev