



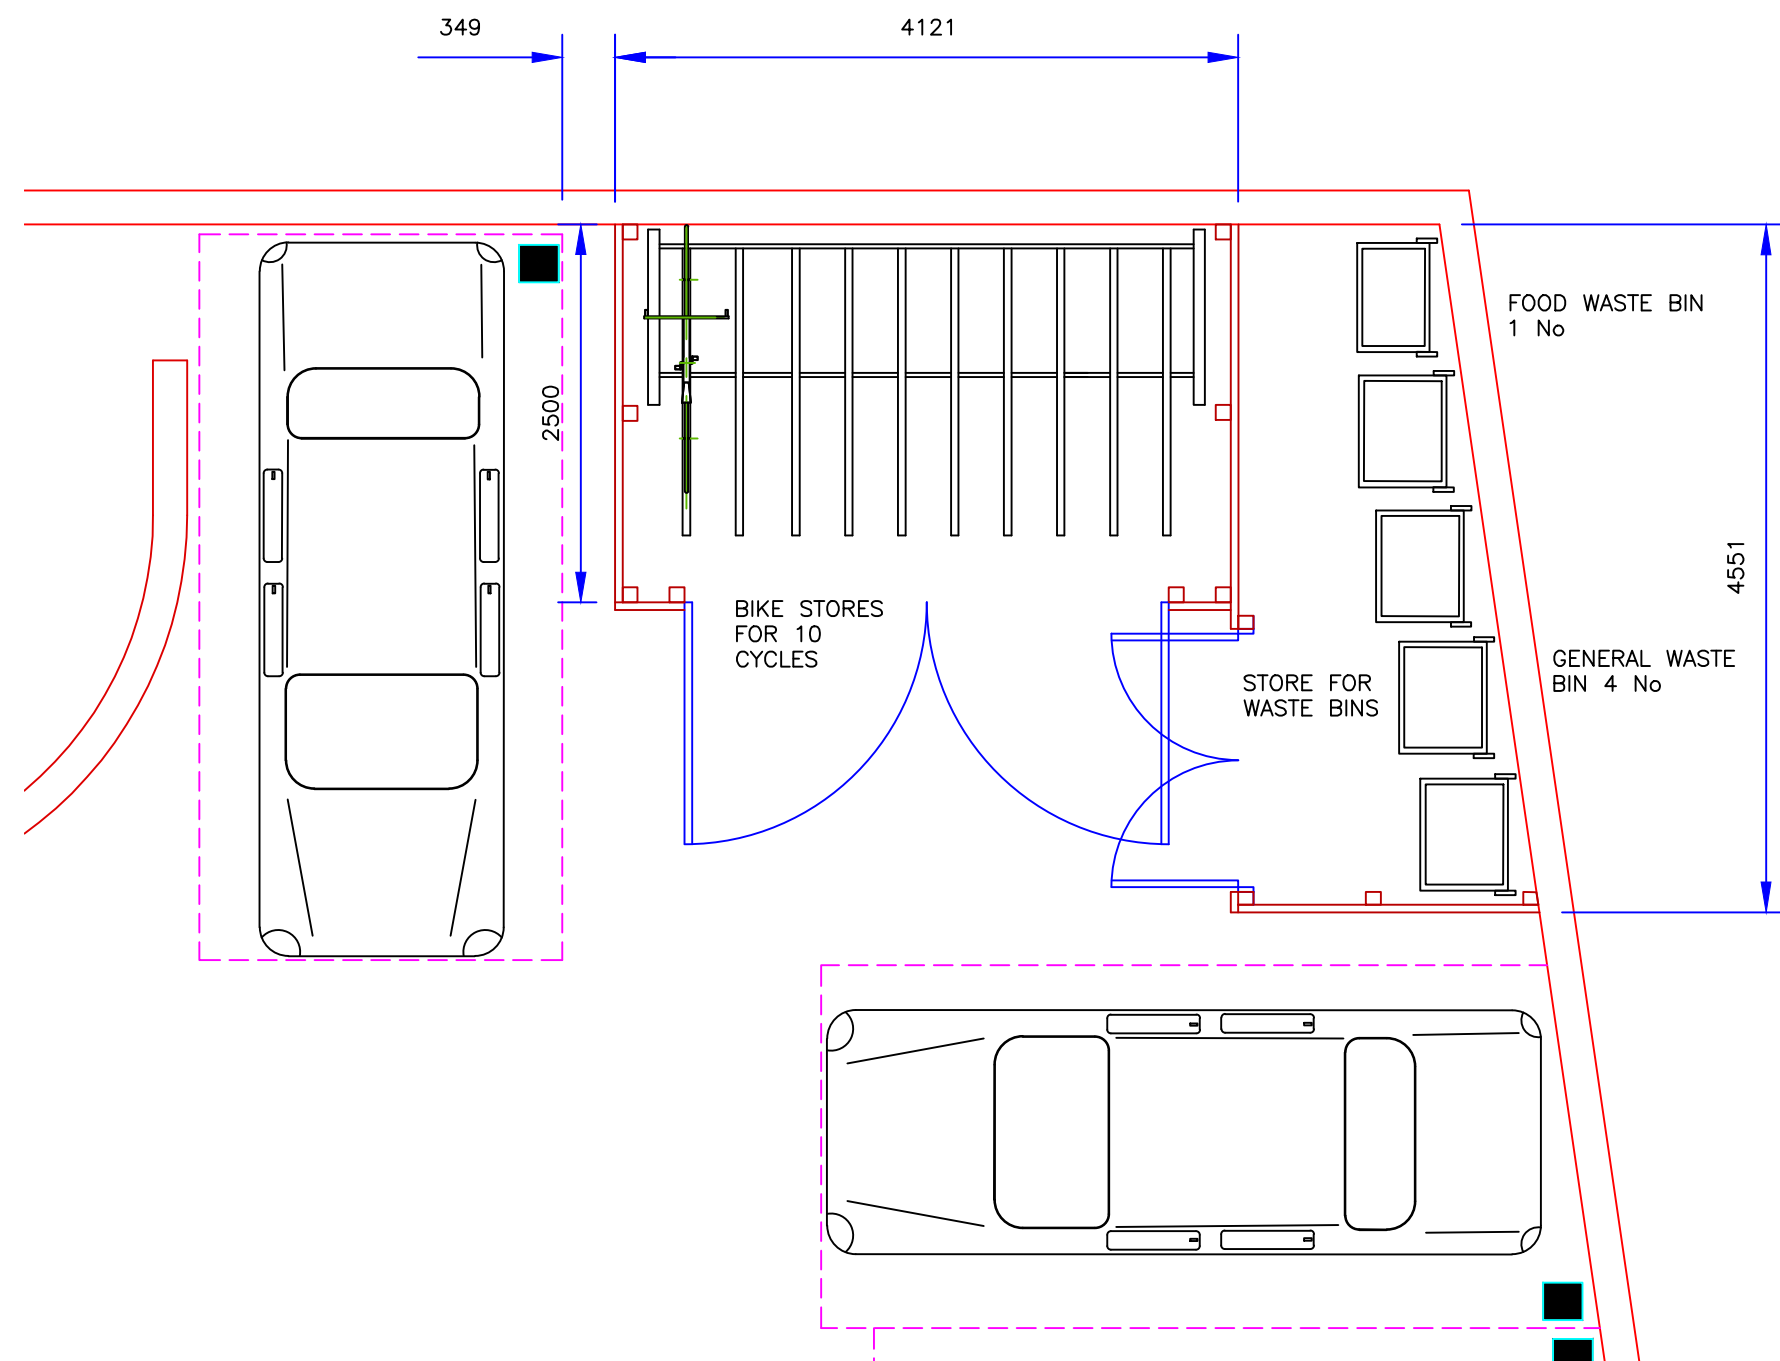


PART FLOOR PLAN




TYPICAL 2 TIER BIKE RACK

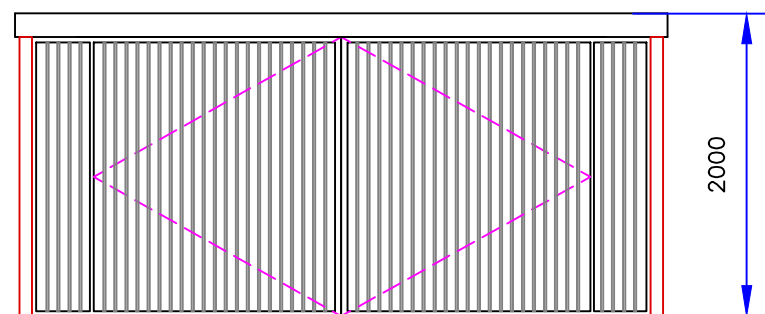

FRONT ELEVATION
cycle shed

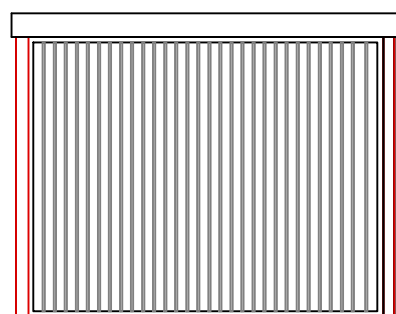

SIDE ELEVATION
cycle shed & store

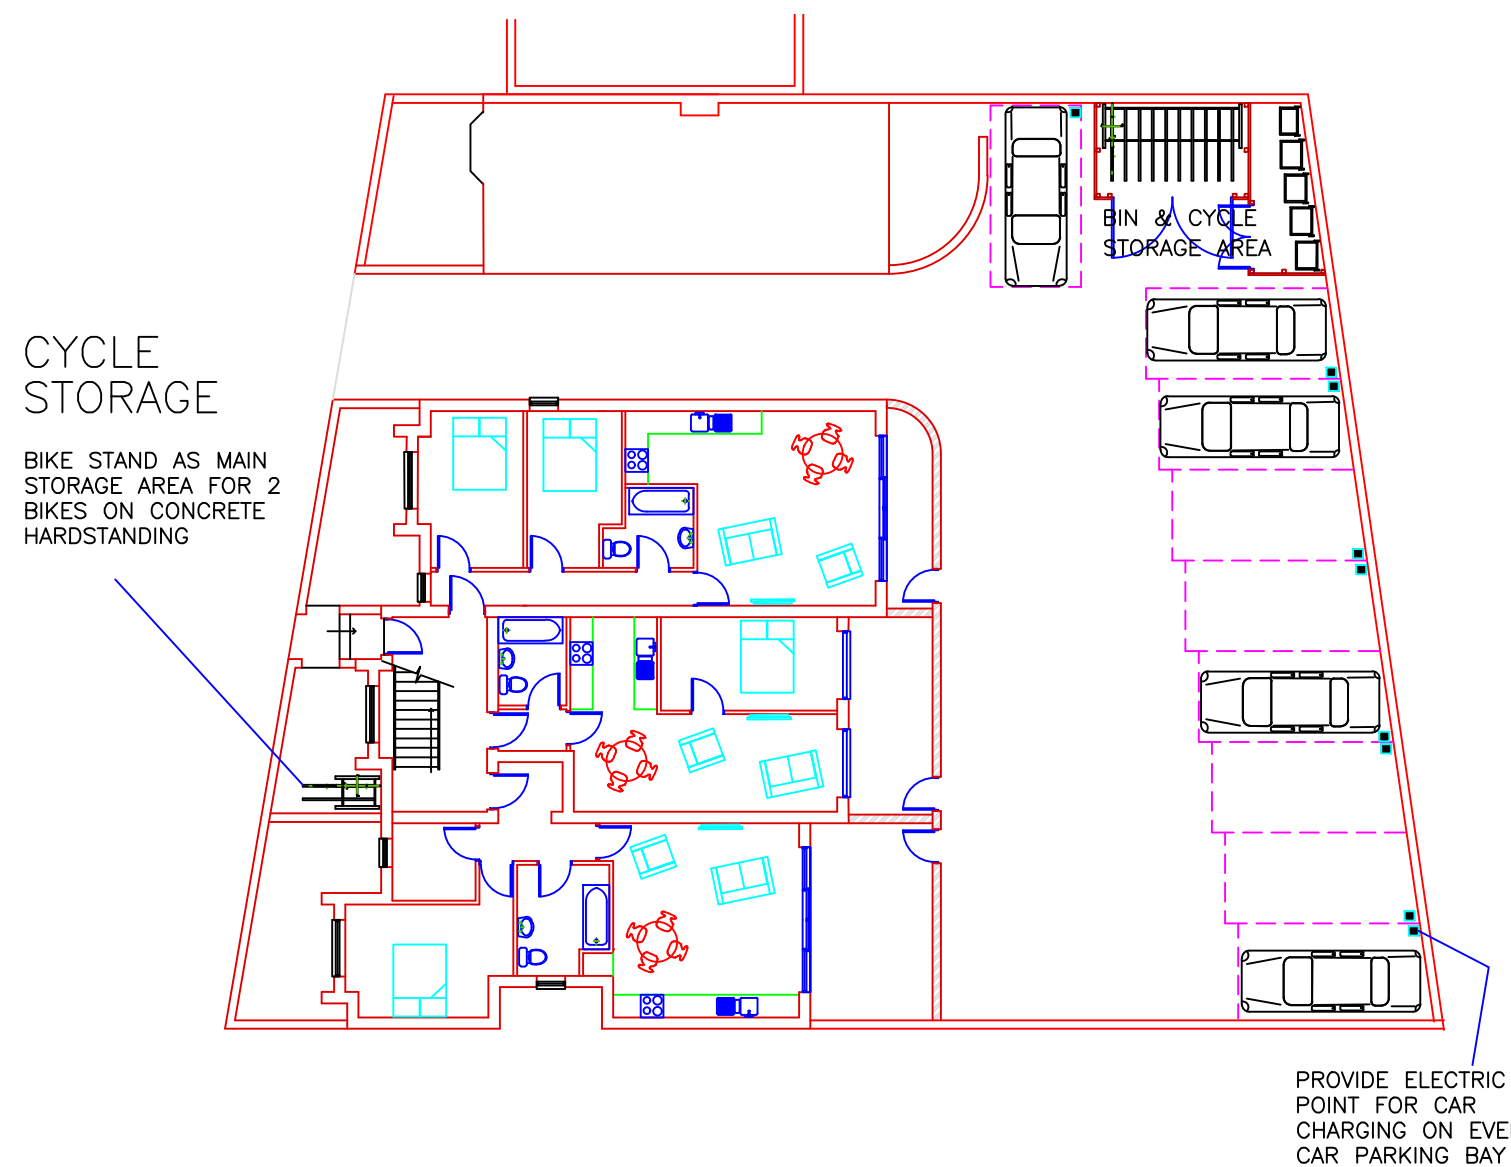

SITE PLAN

Rev	Description	Date
1	0.5	0
SCALE BAR 1/100		
1	0.5	0
SCALE BAR 1/50		
Philip Horne Architectural Services 80A Water Lane, Wootton, Northampton, NN4 6HG Tel 01604 765239 Office Mob 07710 765038 e-mail philip-horne@btconnect.com		
client	Viva Property Group Ltd 19 York Road, Northampton, NN1 5QG	
project	81 Whinbush, Road, Hitchin Hertfordshire, SG5 1PZ	
drawing	Proposed New Block Of Flats Bin and Bike Store	
Status	Planning	
scale	1/50	date
		July 2024
		drawn by
		P K H
All dimensions to be checked on site by the contractor and any discrepancies reported to Philip Horne Architectural Services prior to commencement of any works		
The contents of this plan are copyright and reproduction is not permitted without prior consent of Philip Horne Architectural Services		
drawing no	24/2801/04	
		rev