




FRONT ELEVATION

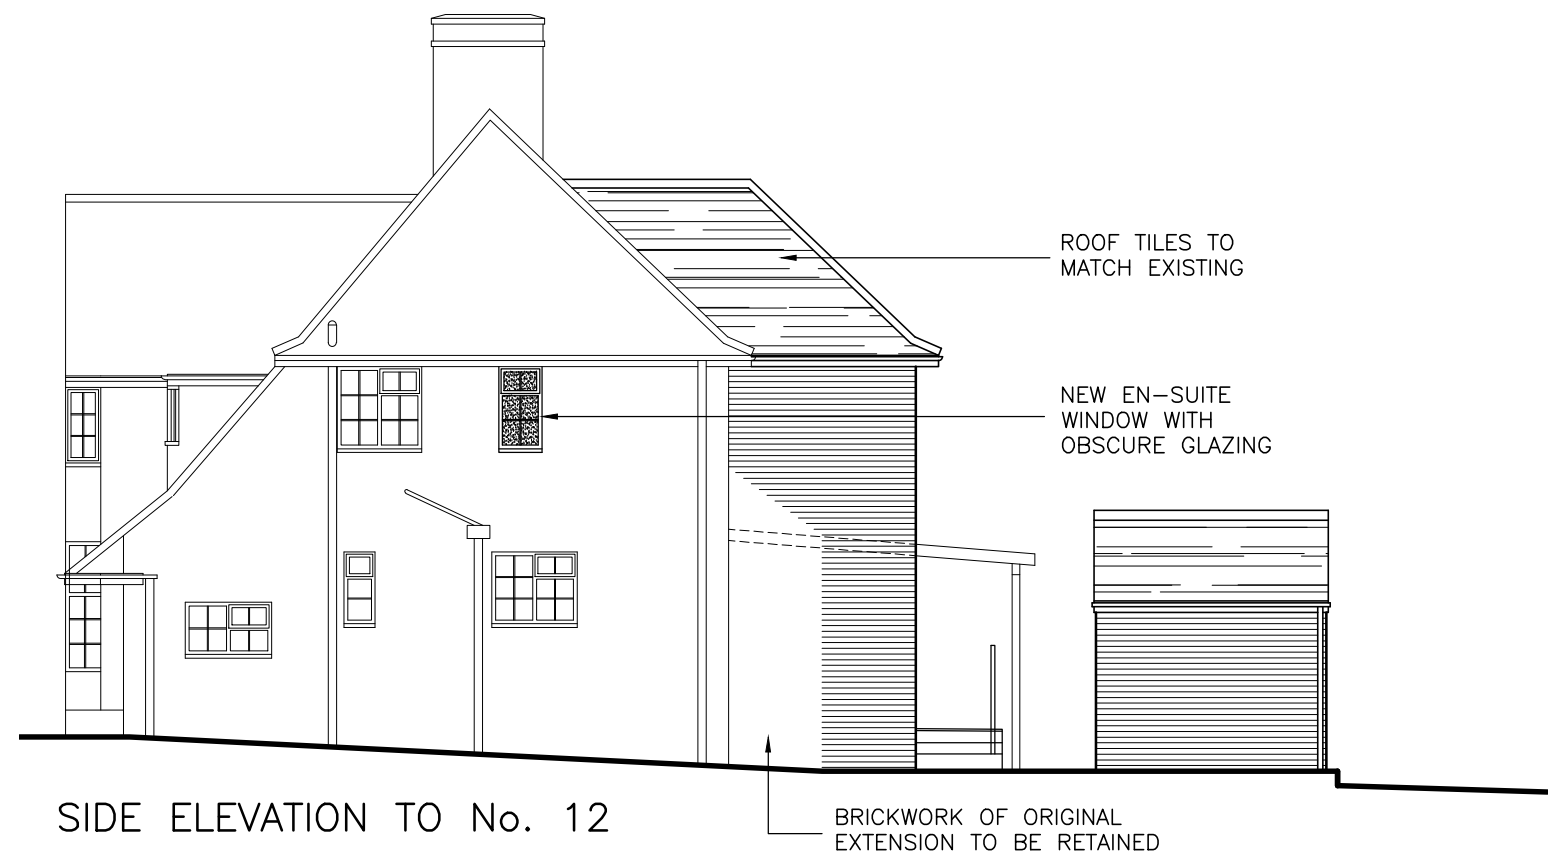

SIDE ELEVATION TO No. 12



REAR ELEVATION




WEINERBERGER OLDE WELWYN RED MULTI OR EQUAL (SUBJECT TO AVAILABILITY)



MARLEY ASHDOWNE HANDCRAFTED PLAIN TILE - ASHURST OR EQUAL (SUBJECT TO AVAILABILITY)

NEW GARDEN STORE FACE BRICKWORK AND PLAIN TILES TO MATCH MAIN HOUSE

GARDEN STORE WINDOW TO BE RESIDENCE 7 TO MATCH MAIN HOUSE

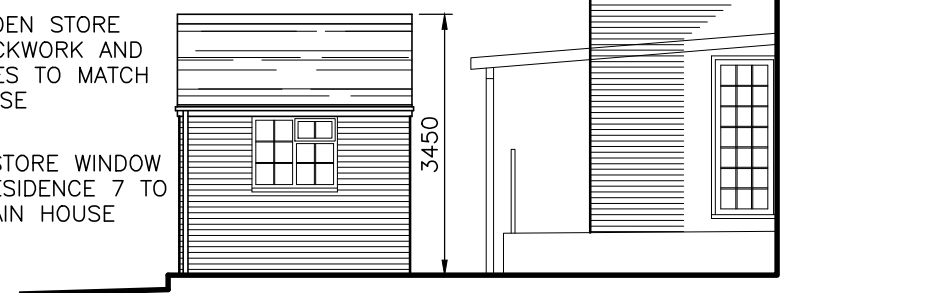


SIDE ELEVATION TO No. 8

RESIDENCE 7 DOOR TO MATCH NEW FRONT DOOR TO MAIN HOUSE



GARDEN STORE FRONT ELEVATION

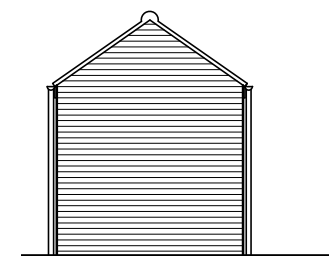

GARDEN STORE REAR ELEVATION


ELEVATIONS – PROPOSED (1:100)

NOTES AND REVISIONS

No dimensions are to be scaled from this drawing. All stated dimensions must be verified on site. Lobs Design must be advised of any discrepancies. This drawing must be read together with the specification/Bill of Quantities and related drawings.

This drawing is for the purpose of obtaining Planning & Building Regulations Approval only. Should the contractor use them to build from then they assume full responsibility for the design.

REV	DESCRIPTION	DRWN	DATE	REV	DESCRIPTION	DRWN	DATE
B	GARDEN STORE WINDOW AND DOOR AMENDED AND NOTED AS R7	ipl	16.12.25				
A	GARDEN STORE MOVED AWAY FROM BOUNDARY – MIN 600mm & REDUCED IN WIDTH. STORE DOOR AMENDED AND PROPOSED BRICK AND ROOF TILE INDICATED	ipl	10.12.25				

 

Client
10 Bedford Road
Letchworth Garden City
Herts, SG6 4DJ

Project
Two Story Rear Extension,
Internal Alterations, Garden Store &
Window Replacement

Drawing Title
Elevations

Proposed

Scale As Shown	Date Oct 2025	Drawn ipl	Checked
Project No LD793	Drawing No P03	Revision B	



LGCHF Garden City
Heritage Awards
Winning Designer

Lobs Design

Architectural Services
Devonshire B.C.
Works Road,
Letchworth Garden City
Hertfordshire, SG6 1GJ
T: 01462 488212
M: 07960 006077
E: info@lobs-design.co.uk