



HOLWELL ROAD

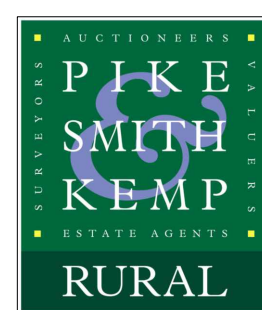

Property: West Lane Farm, Pirton, SG5 3QP
Paper: A2
Scale: 1:250
Plan Ref: Proposed BNG Site Plan

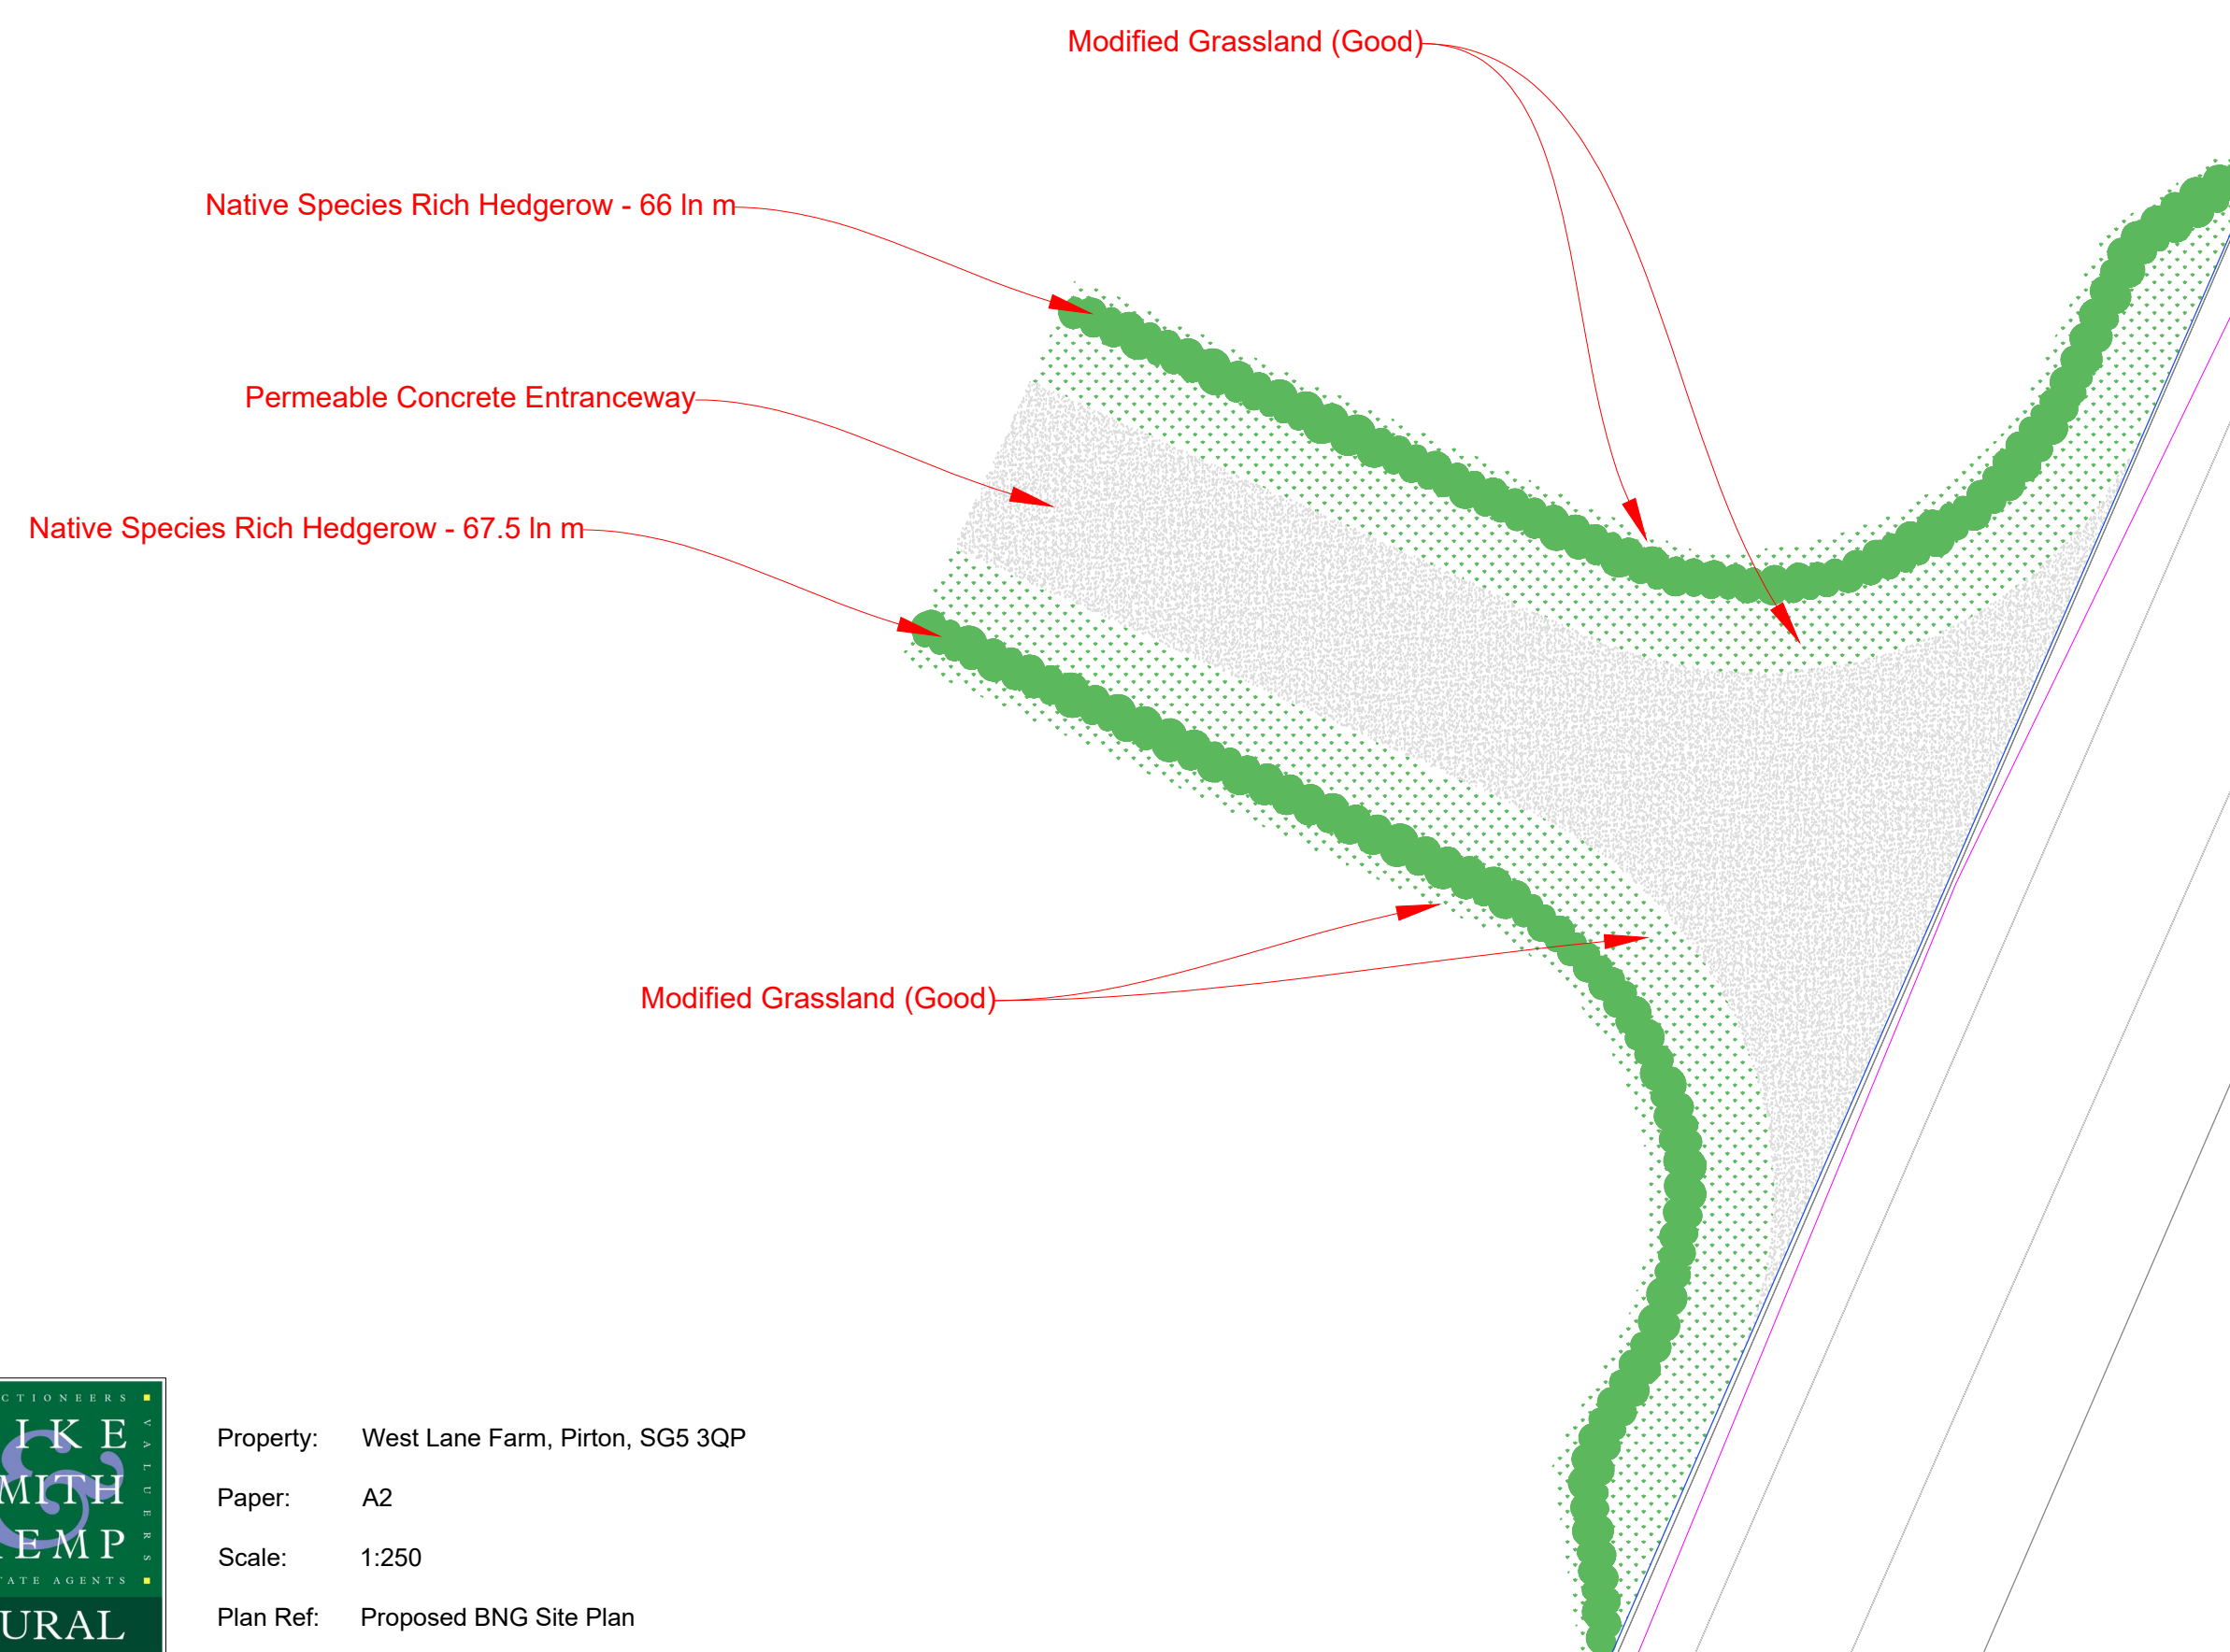