

4 Church Lane Kimpton SG4 8RP - Re. 24/02181/LBC


Existing Front & Side Elevations

Upvc Rainwater Goods to be replaced - Existing positions

North-Facing Elevation

Front Elevation to Church Lane

South-Facing Elevation

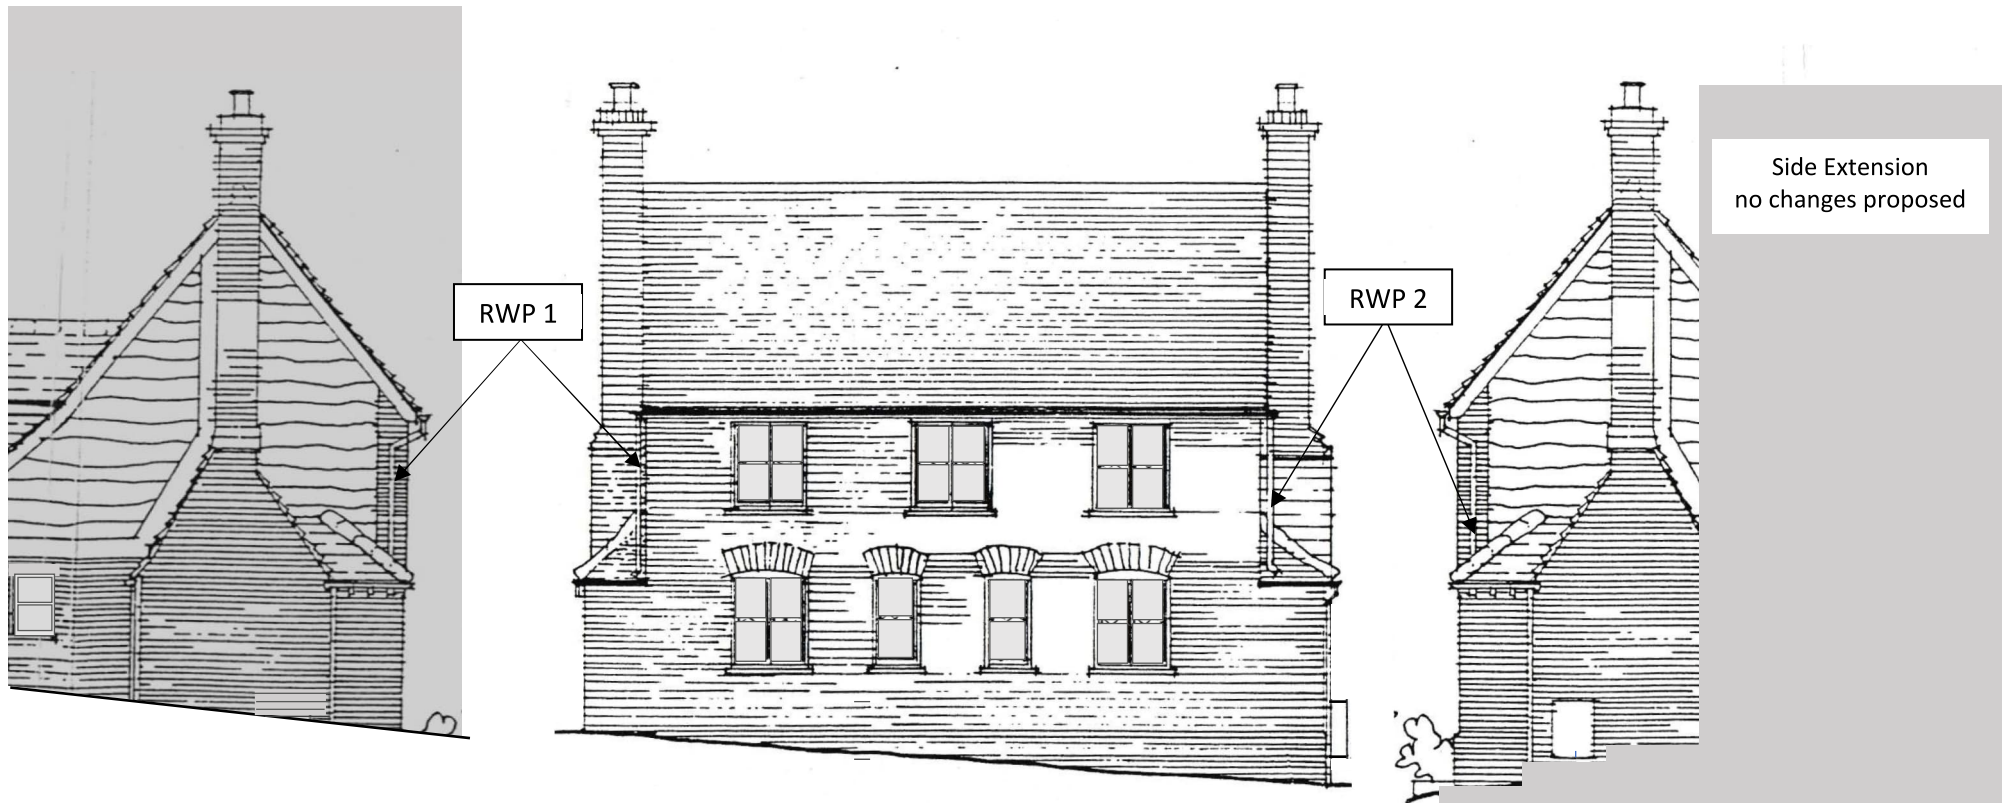

Scale 1:100 at A4

