


Key:


-  Communal Cycle Store
6No Cycle Spaces provided
-  Cycle Storage provided
with Garage
-  Shed Storage provided
-  Visitor Cycle Bays

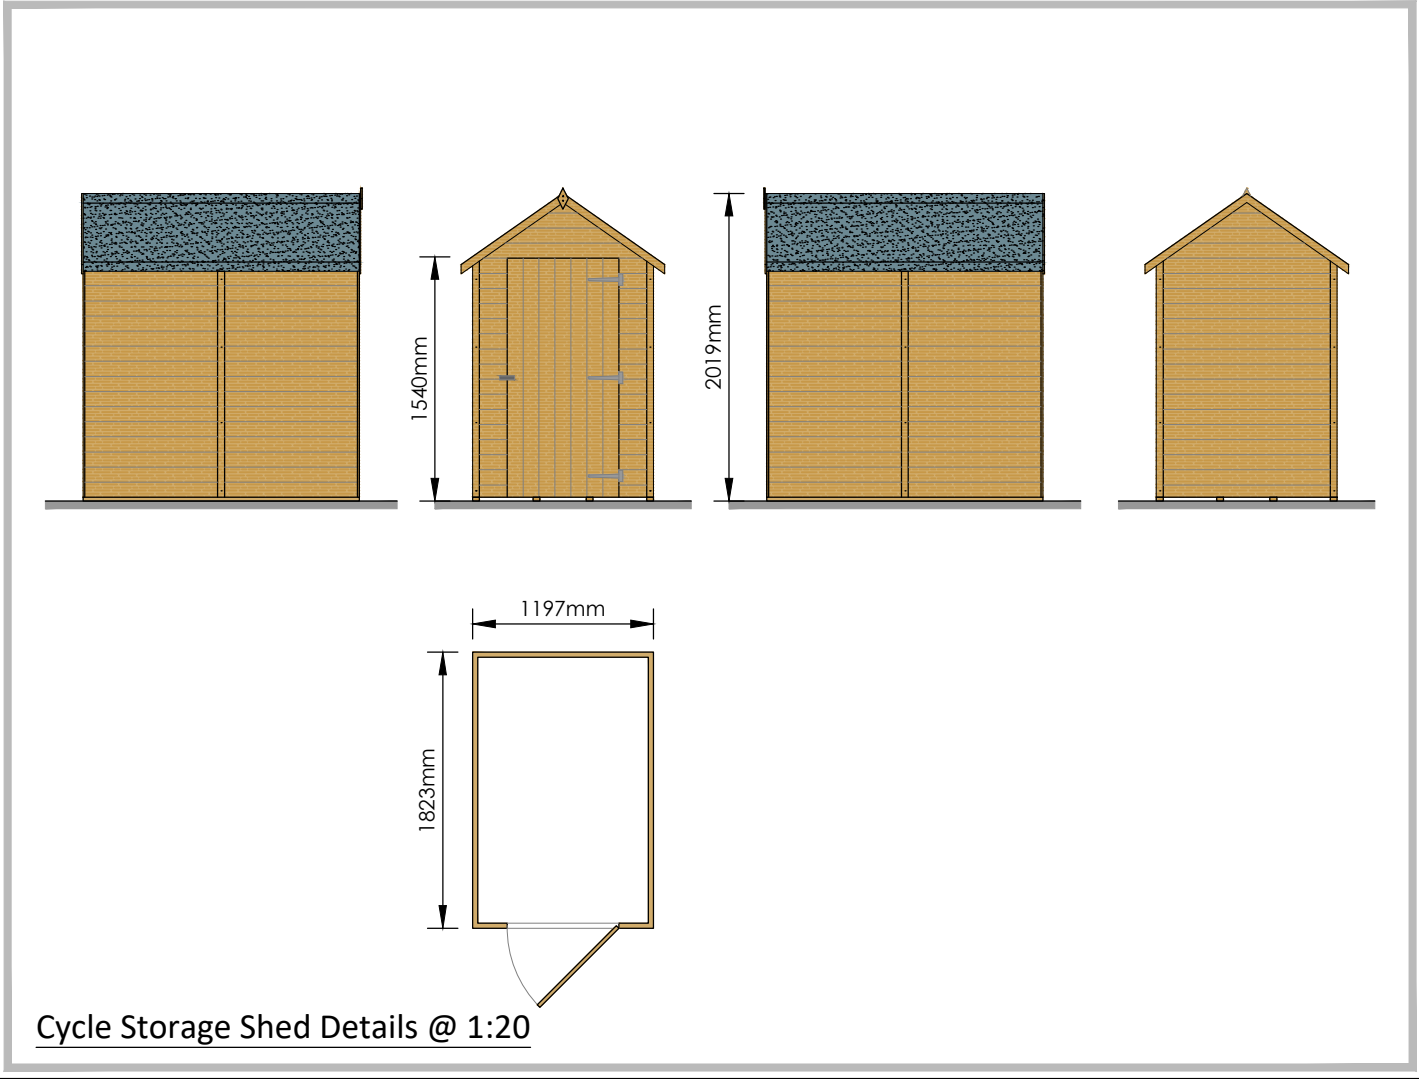

A Updated in line with Site Plan Rev C JP 04/11/25

Charles Church

CHARLES CHURCH MIDLANDS LTD
3 Waterside Way
Bedford Road
Northampton
NN4 7XD
Tel: 01604 884600
www.charleschurch.com

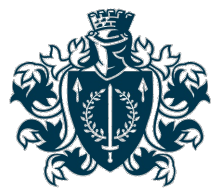

Development:

St. Ippolyts
Gosmore, Hertfordshire

Drawing Title:

Cycle Storage Plan

Size:

A1

Scale:

1:500

Drawn:

JP/AH

Date:

Oct 2025

Drawing No:

1062-008

Revision:

A