



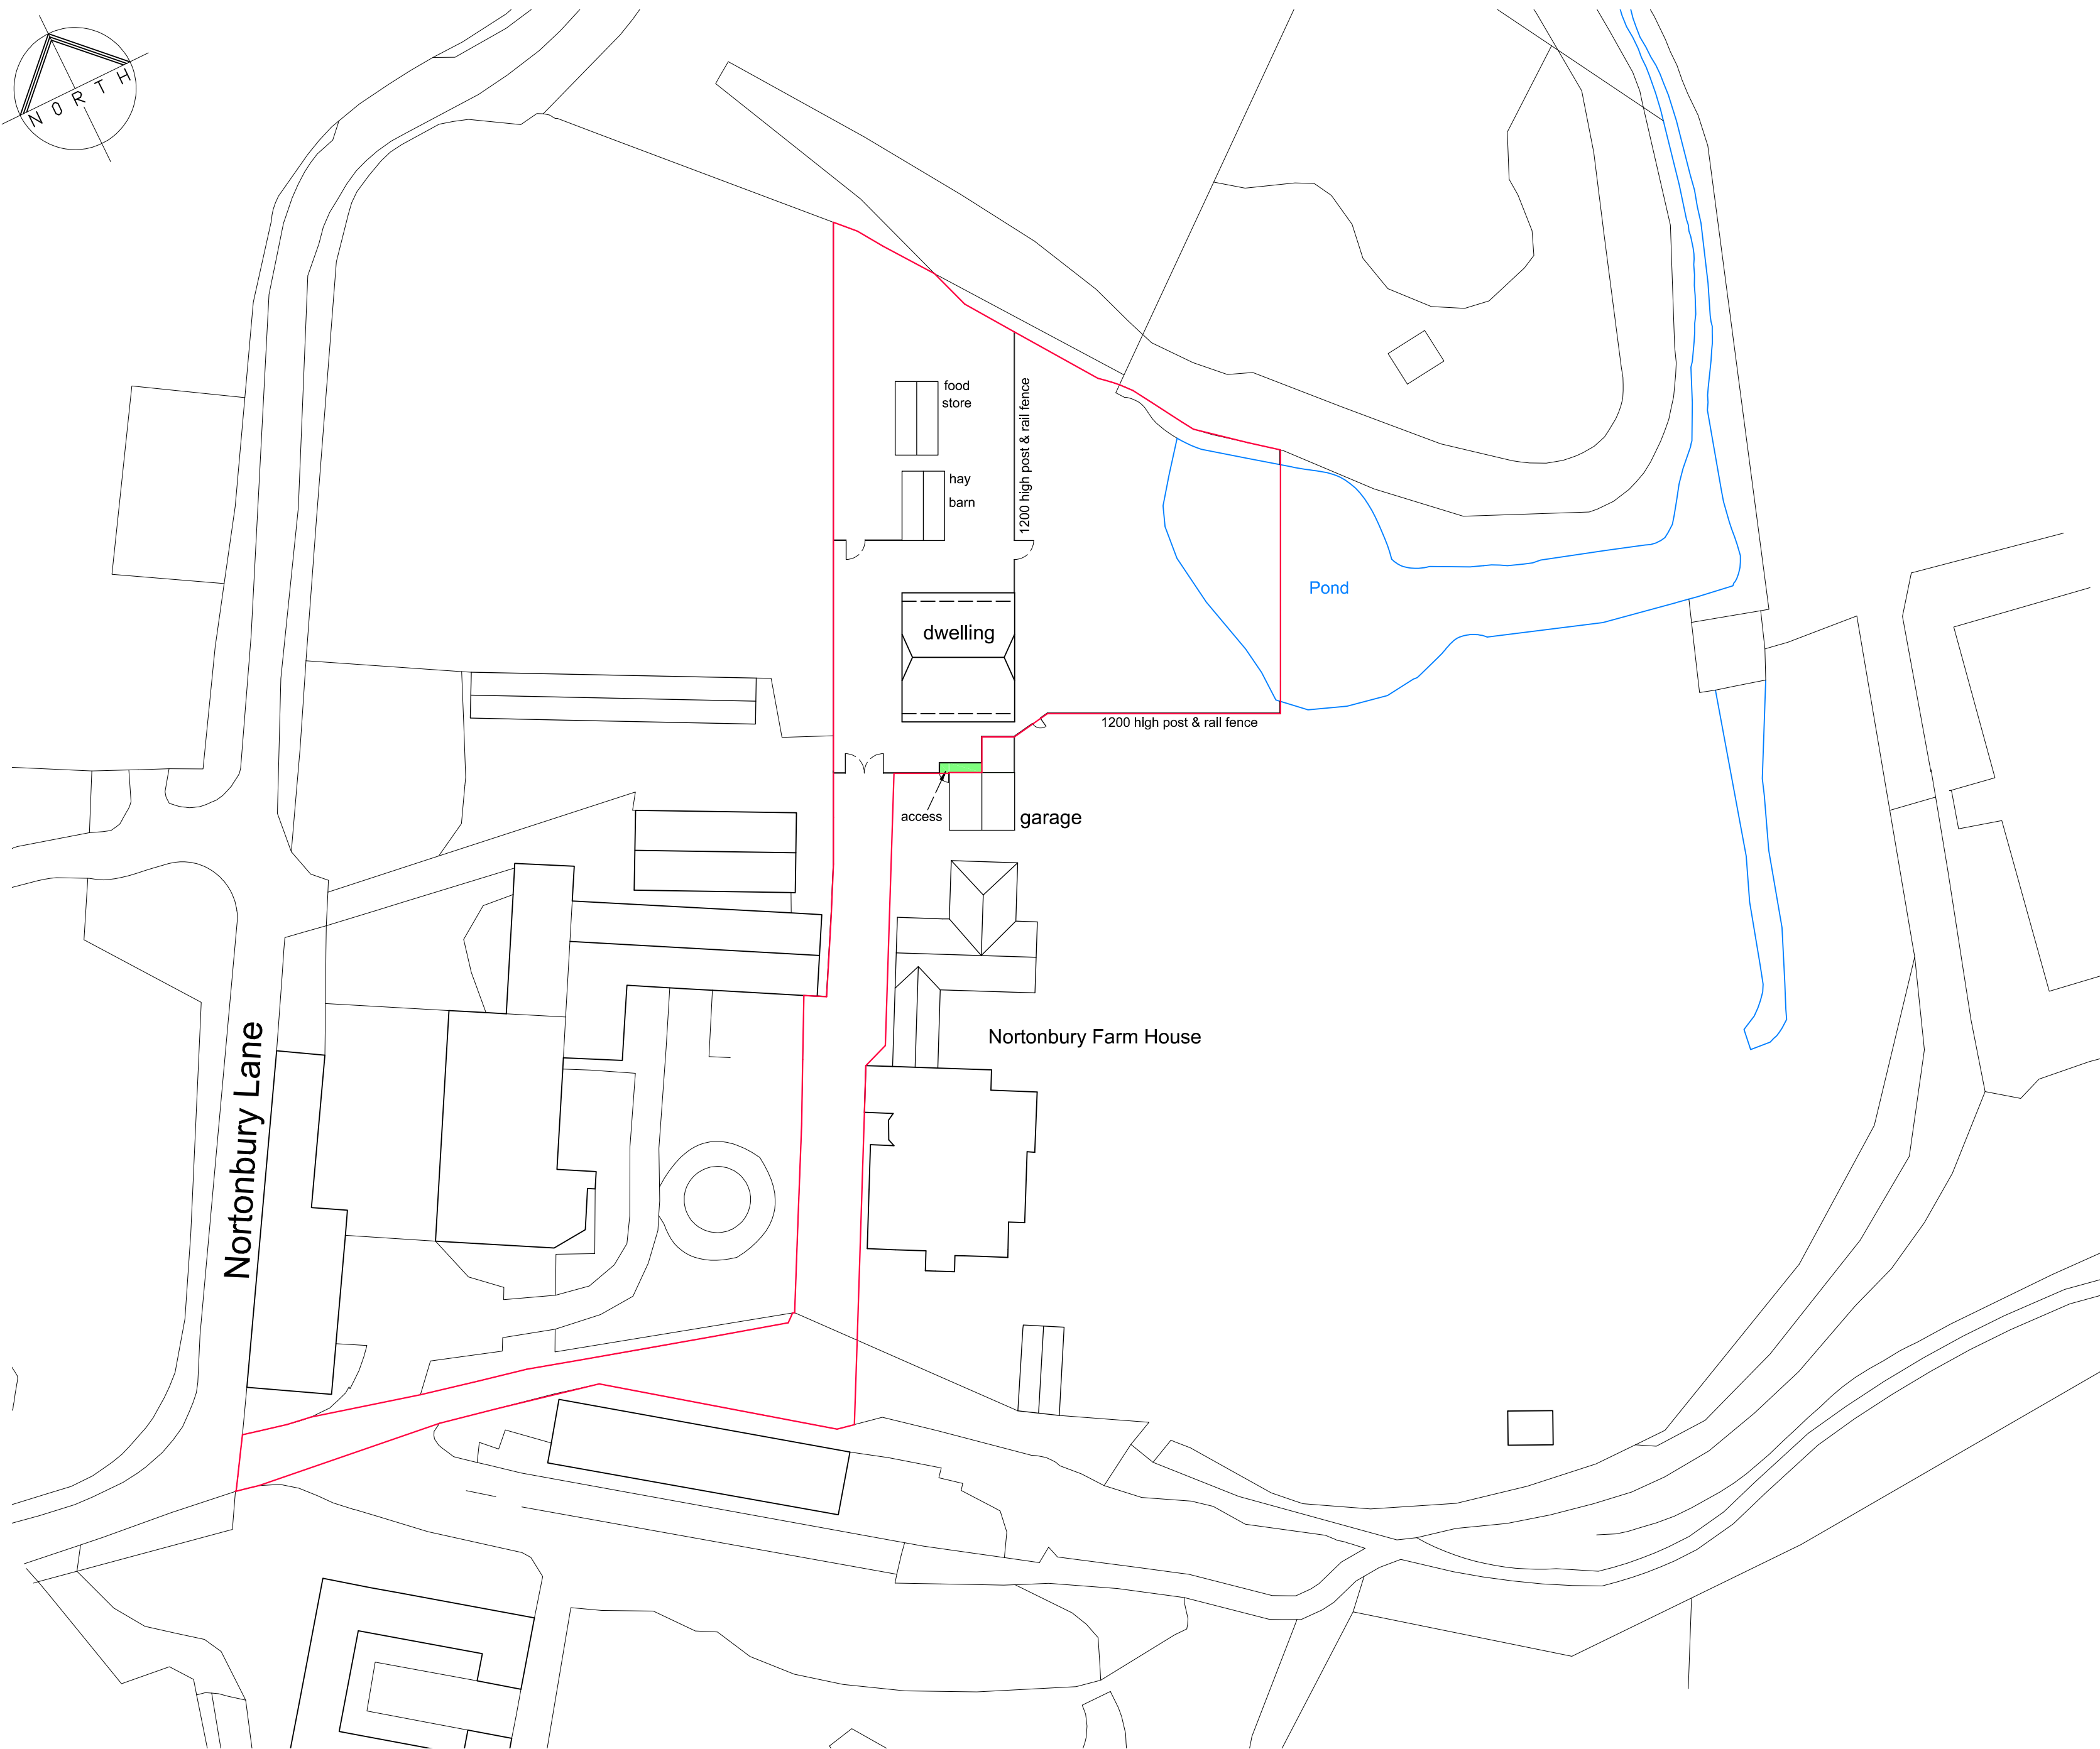

SITE PLAN 1:500

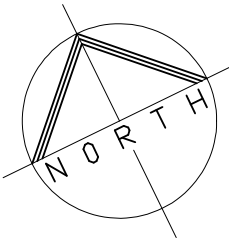

Project

CHANGE OF USE OF EXISTING
RESIDENTIAL ANNEXE TO
SEPERATE DWELLING AT
NORTONBURY FARM HOUSE,
NORTONBURY LANE,
LETCHWORTH, SG6 1AN

Client

MR G . HILTON

Drawing

PROPOSED SITE PLAN

Scale 1:500 @ A2 Drawn C.R.

Checked Date March 25

Drawing No.

HIL/25/02

This drawing and design is copyright and must not
be reproduced in part or in whole without prior
written consent. Contractors must verify all
dimensions on site before commencing work