
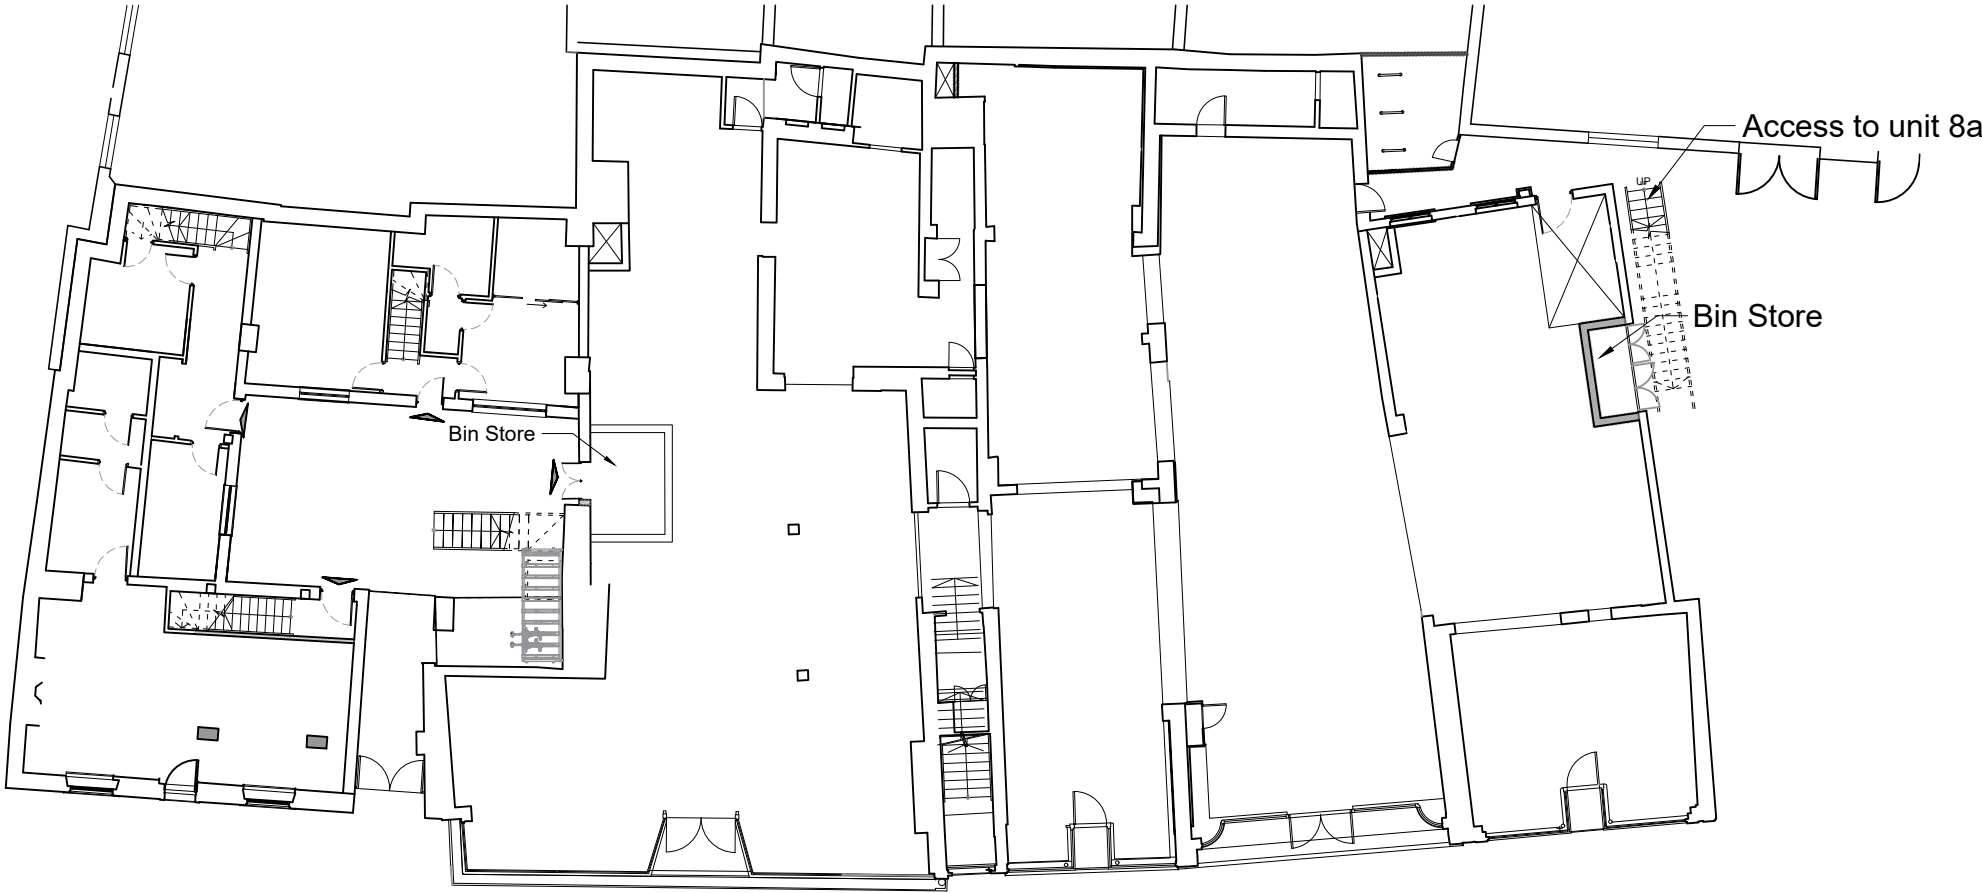


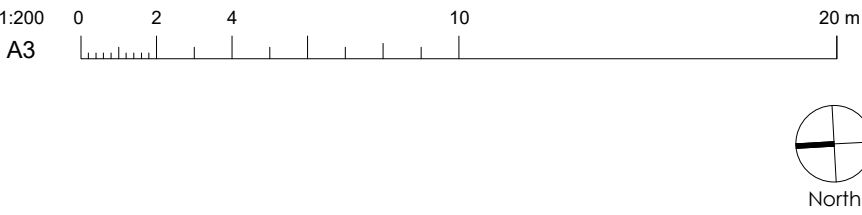

1

Ground Floor Plan

1:200

NOT FOR
CONSTRUCTION

General Notes: 1. Copyright of this drawing remains the sole property of Northlight Architects unless otherwise assigned in writing. 2. Do not scale from this drawing, figured dimensions are to be worked in all cases with any discrepancies reported to the Architect prior to commencement of any work. 3. Setting-out is based on outline survey only. All dimensions to be checked on site prior to construction/ordering. 4. All dimensions are in millimeters unless otherwise stated. 5. All drawings to be read in colour. 6. This drawing is to be read in conjunction with all relevant drawings and specification. 7. Northlight Architects takes no design responsibility for works in connection with the waterproofing or structural alterations of any basement, or for works in connection with fire safety or fire performance of a building or structure		CLIENT Sarav Ltd PROJECT 2-8 Bucklersbury Hitchin				DRAWING TITLE No8a, Ground Floor Plan					
								D	GH	Titleblock updated	GH 13.03.24
								C	JC	General Changes	GH 09.02.22
								B	JC	General Changes	GH 22.11.21
								A	JC	New Drawing	GH 27.10.21
		DRAWN BY		CHECKED BY	SIZE	SCALE	DATE	STATUS		DRAWING No	
		JC		GH	A3	1:200	Oct 21	Status		0936 - NLA - A6 - XX- DR - A - 00002	
										REV	D

Northlight

ARCHITECTS

Creative Works, 7 Blackhorse Lane, London, E17 6DS

t: 020 3176 4481

www.northlightarchitects.co.uk