




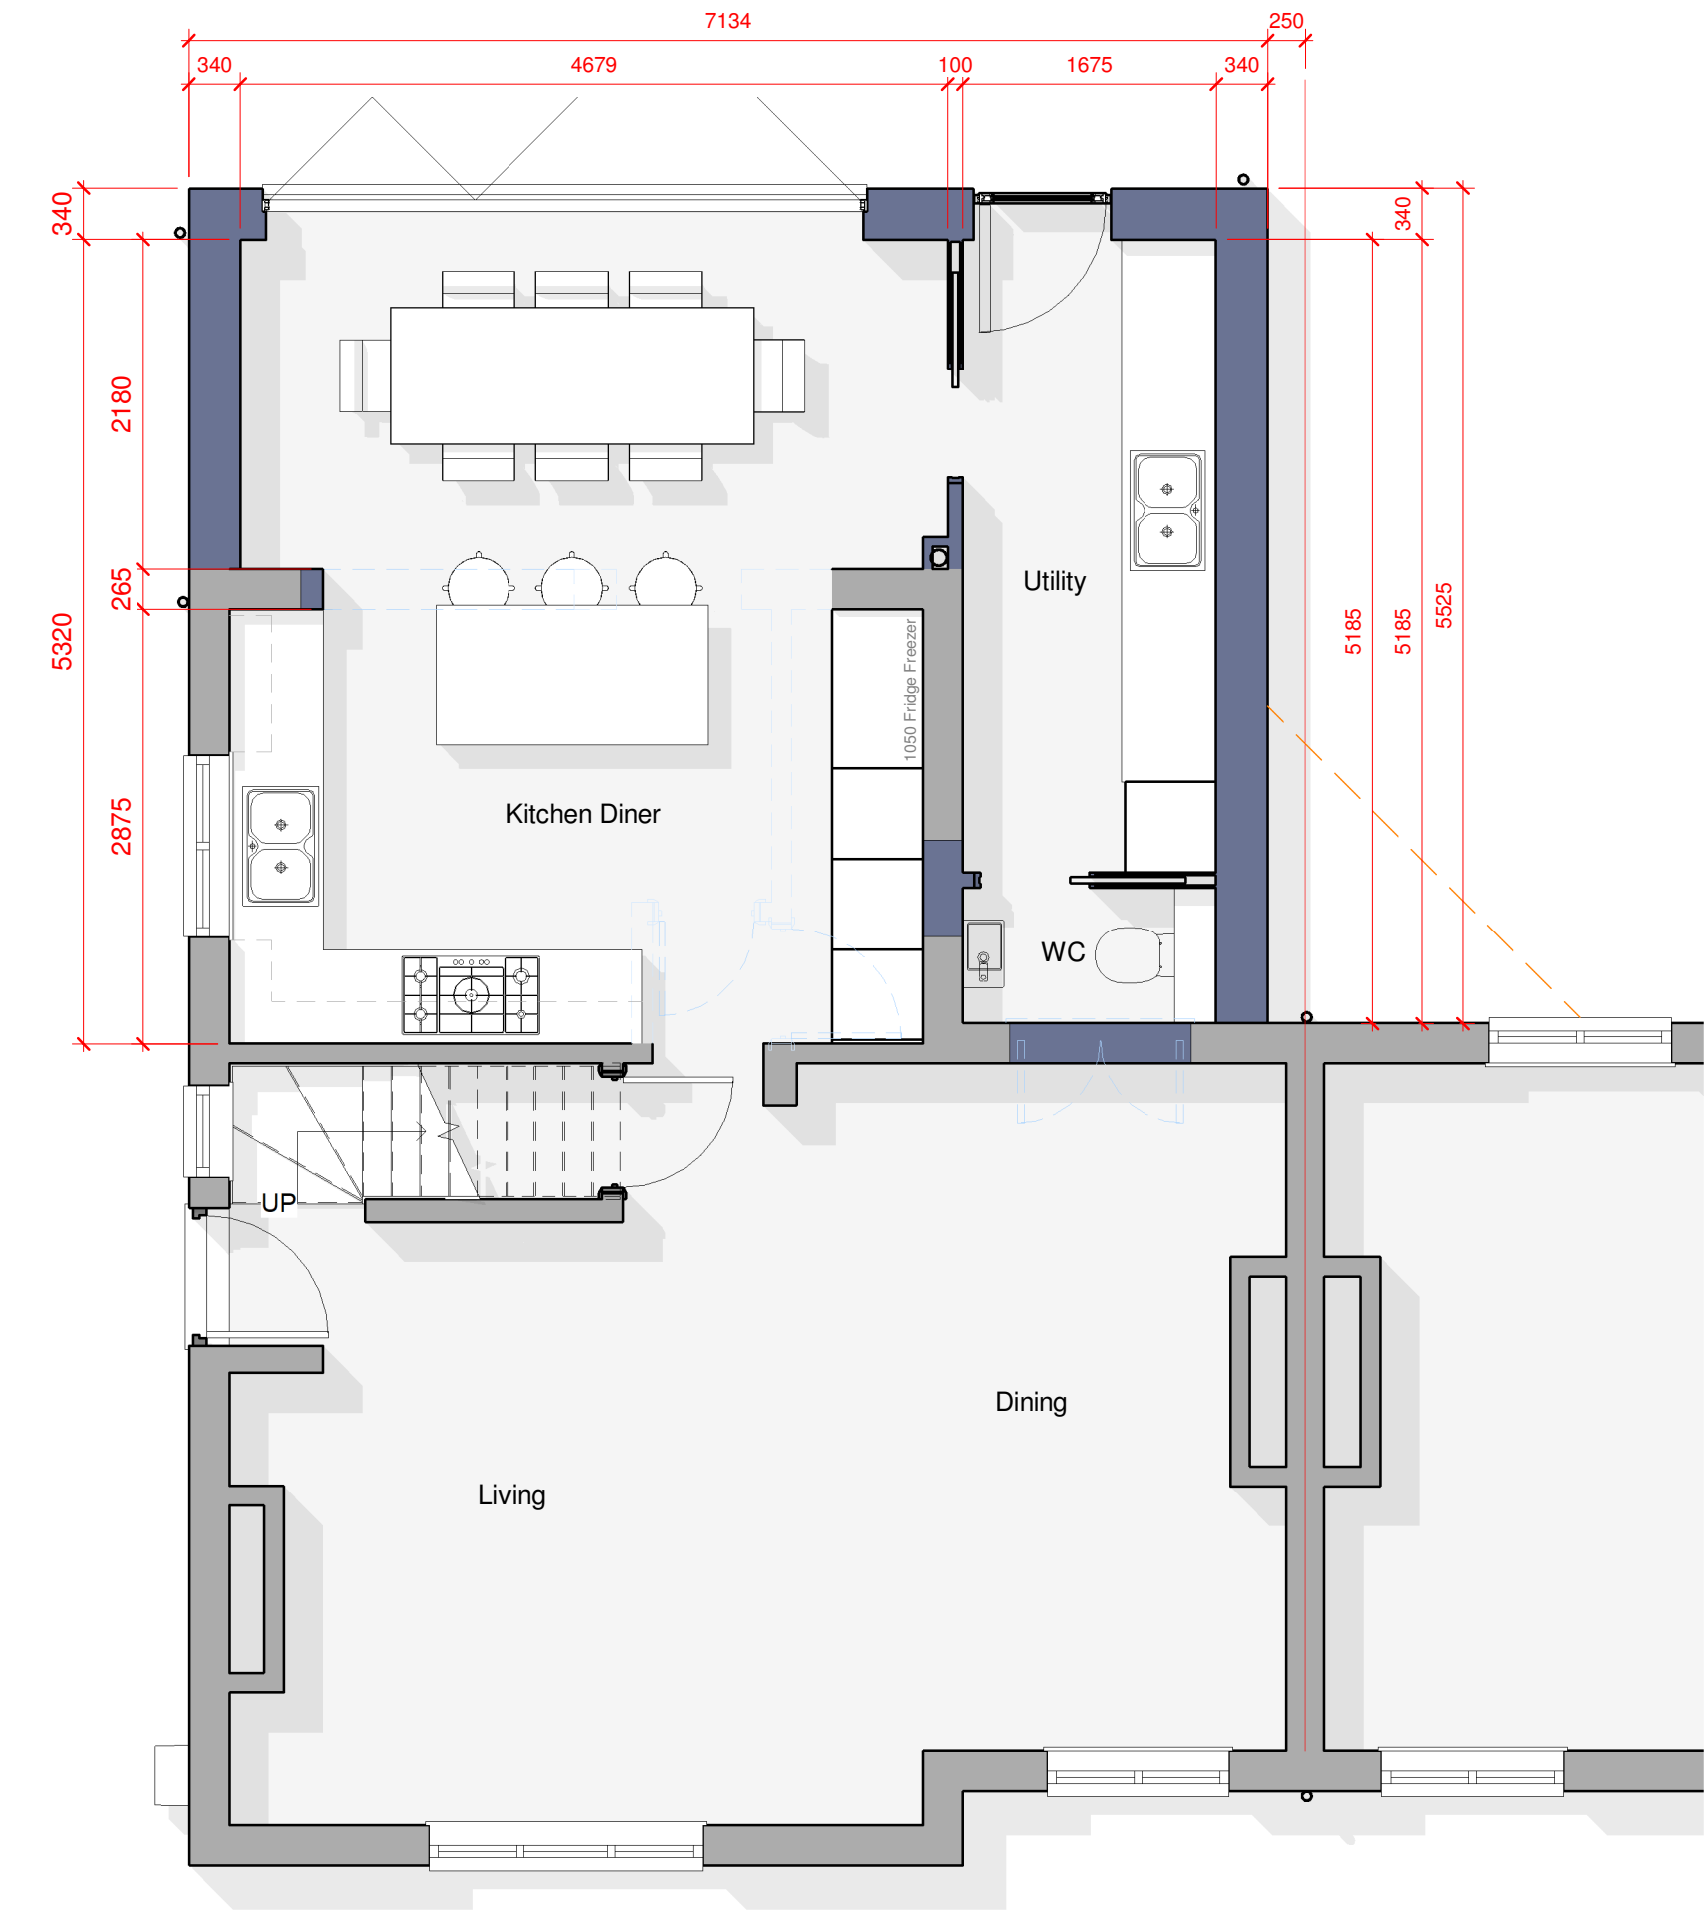

1 Ground Floor Plan
1 : 50

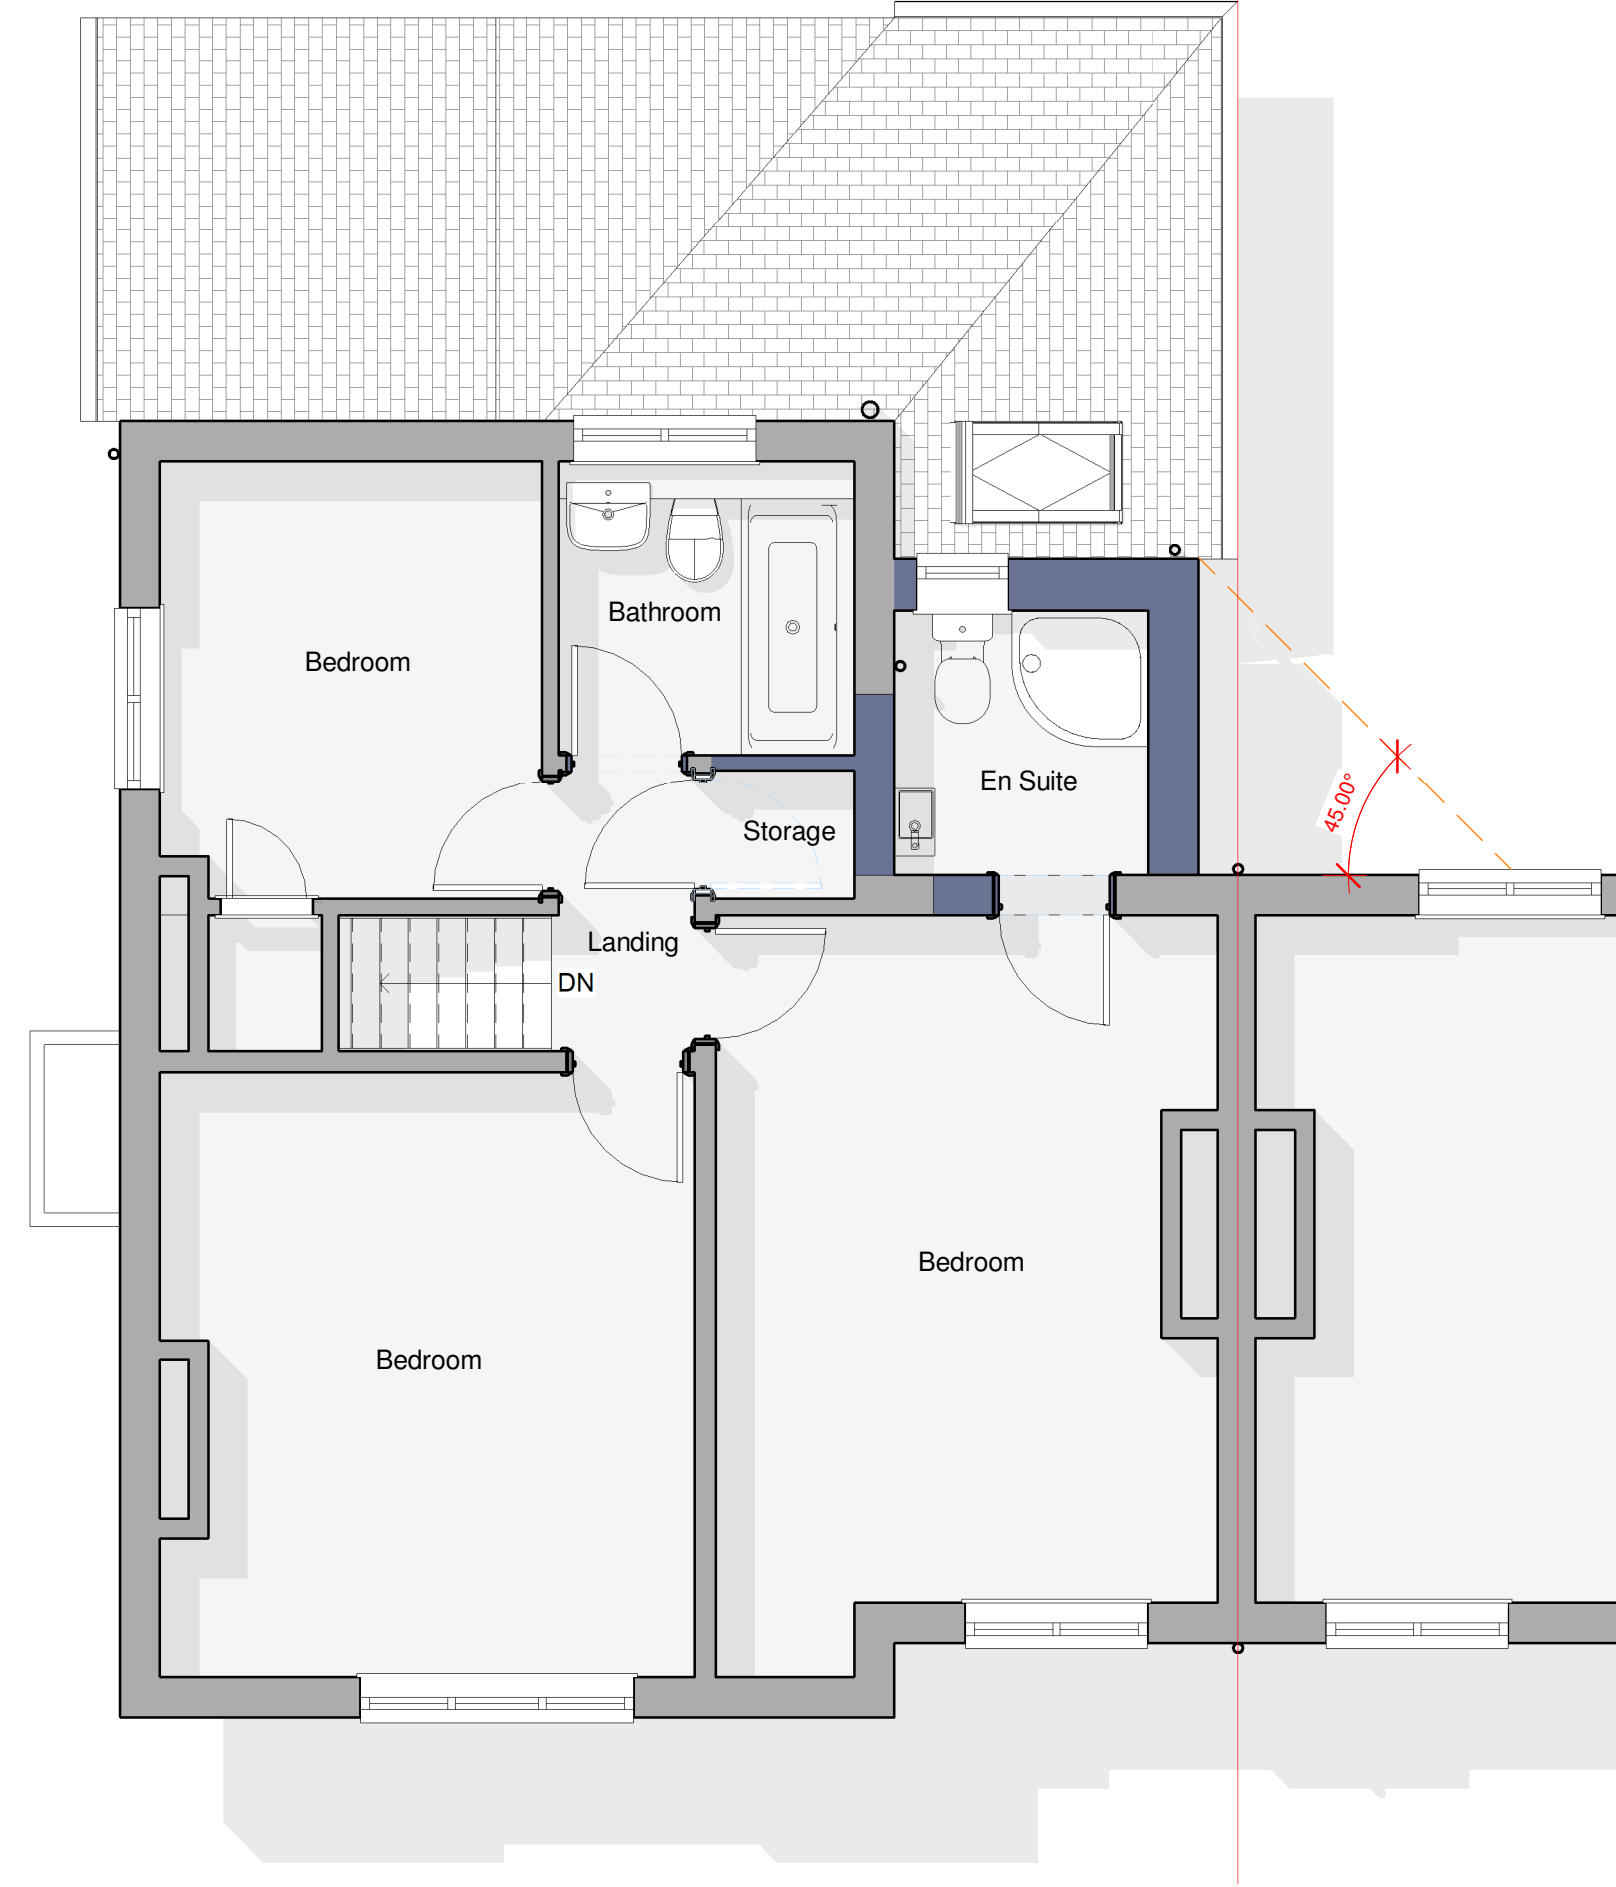

2 First Floor Plan
1 : 50

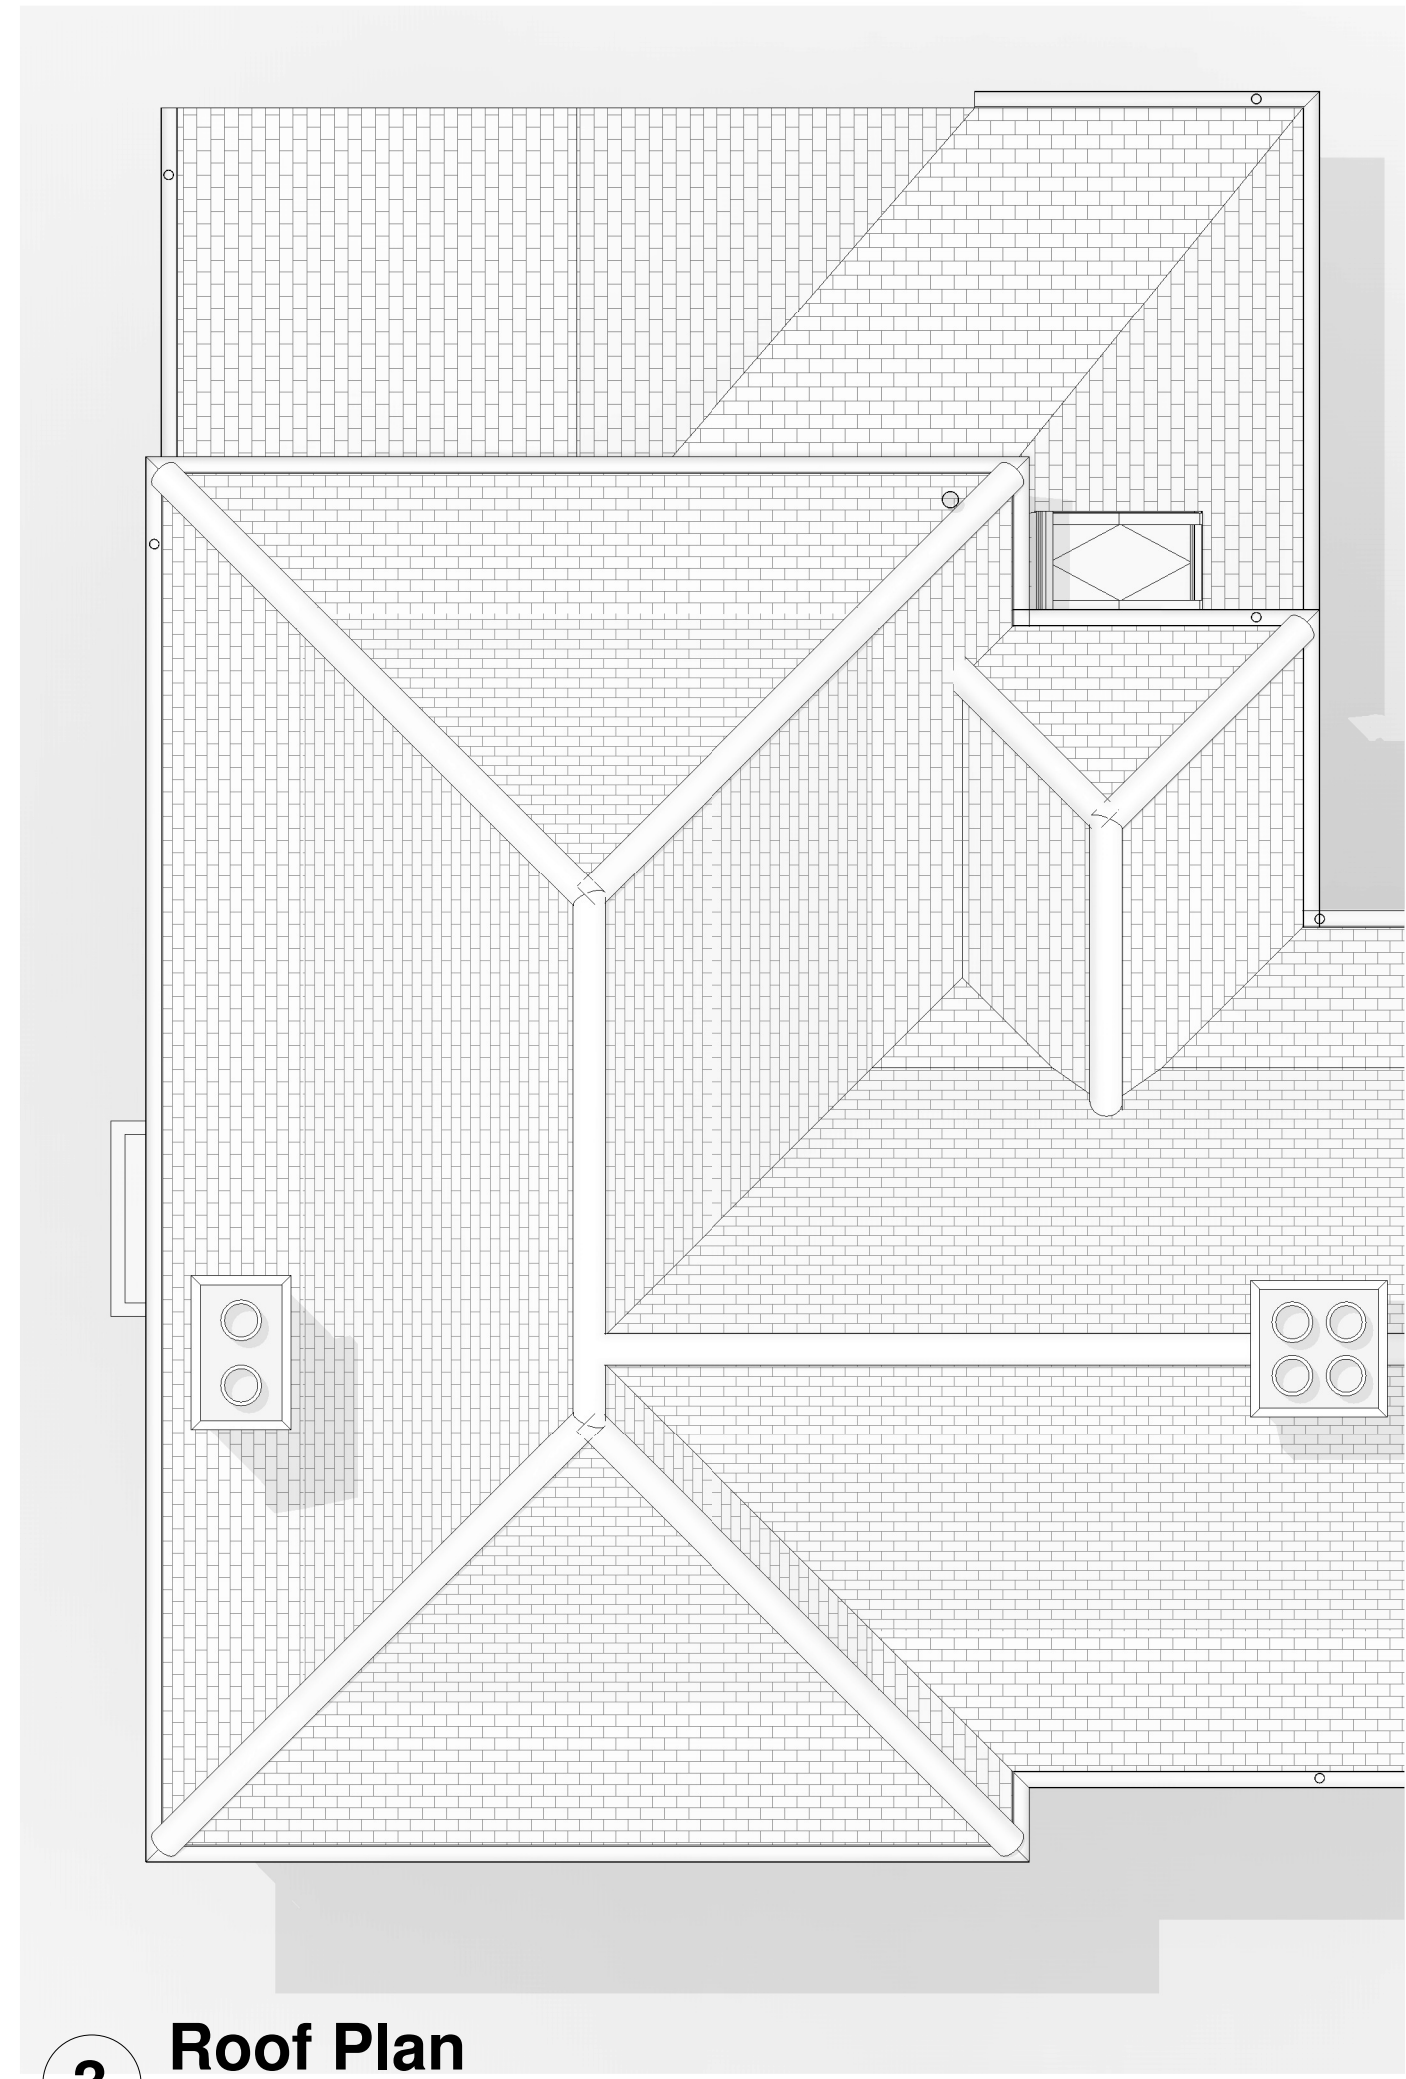

3 Roof Plan
1 : 50



LEGEND:

 Existing construction to be retained.

 Existing construction to be demolished.

 Proposed new construction.

EXTERNAL MATERIALS:

External Walls	- Painted rouchcast render of brick plinth.
Pitched Roof	- Sandtoft 20/20 interlocking plain tiles.
Fascia	- UPVC
Windows	- UPVC
Rooflight	- Velux MK06
Doors	- Powder coated aluminium.
Bifold Doors	- Powder coated aluminium.
Apex Glazing	- Powder coated aluminium
Rainwater Goods	-UPVC

01 to 505m				
Rev	Date	Details	Drawn	Checked

Project/Client:	Project No:
24 Mons Avenue	Project Number
	Dwg No:
	A105
	Rev:
Drawing:	Scale:
Proposed Plans	1 : 50 @A1
	Drawn By: Date:
	Author
	Checked By: Date:
	Checker