


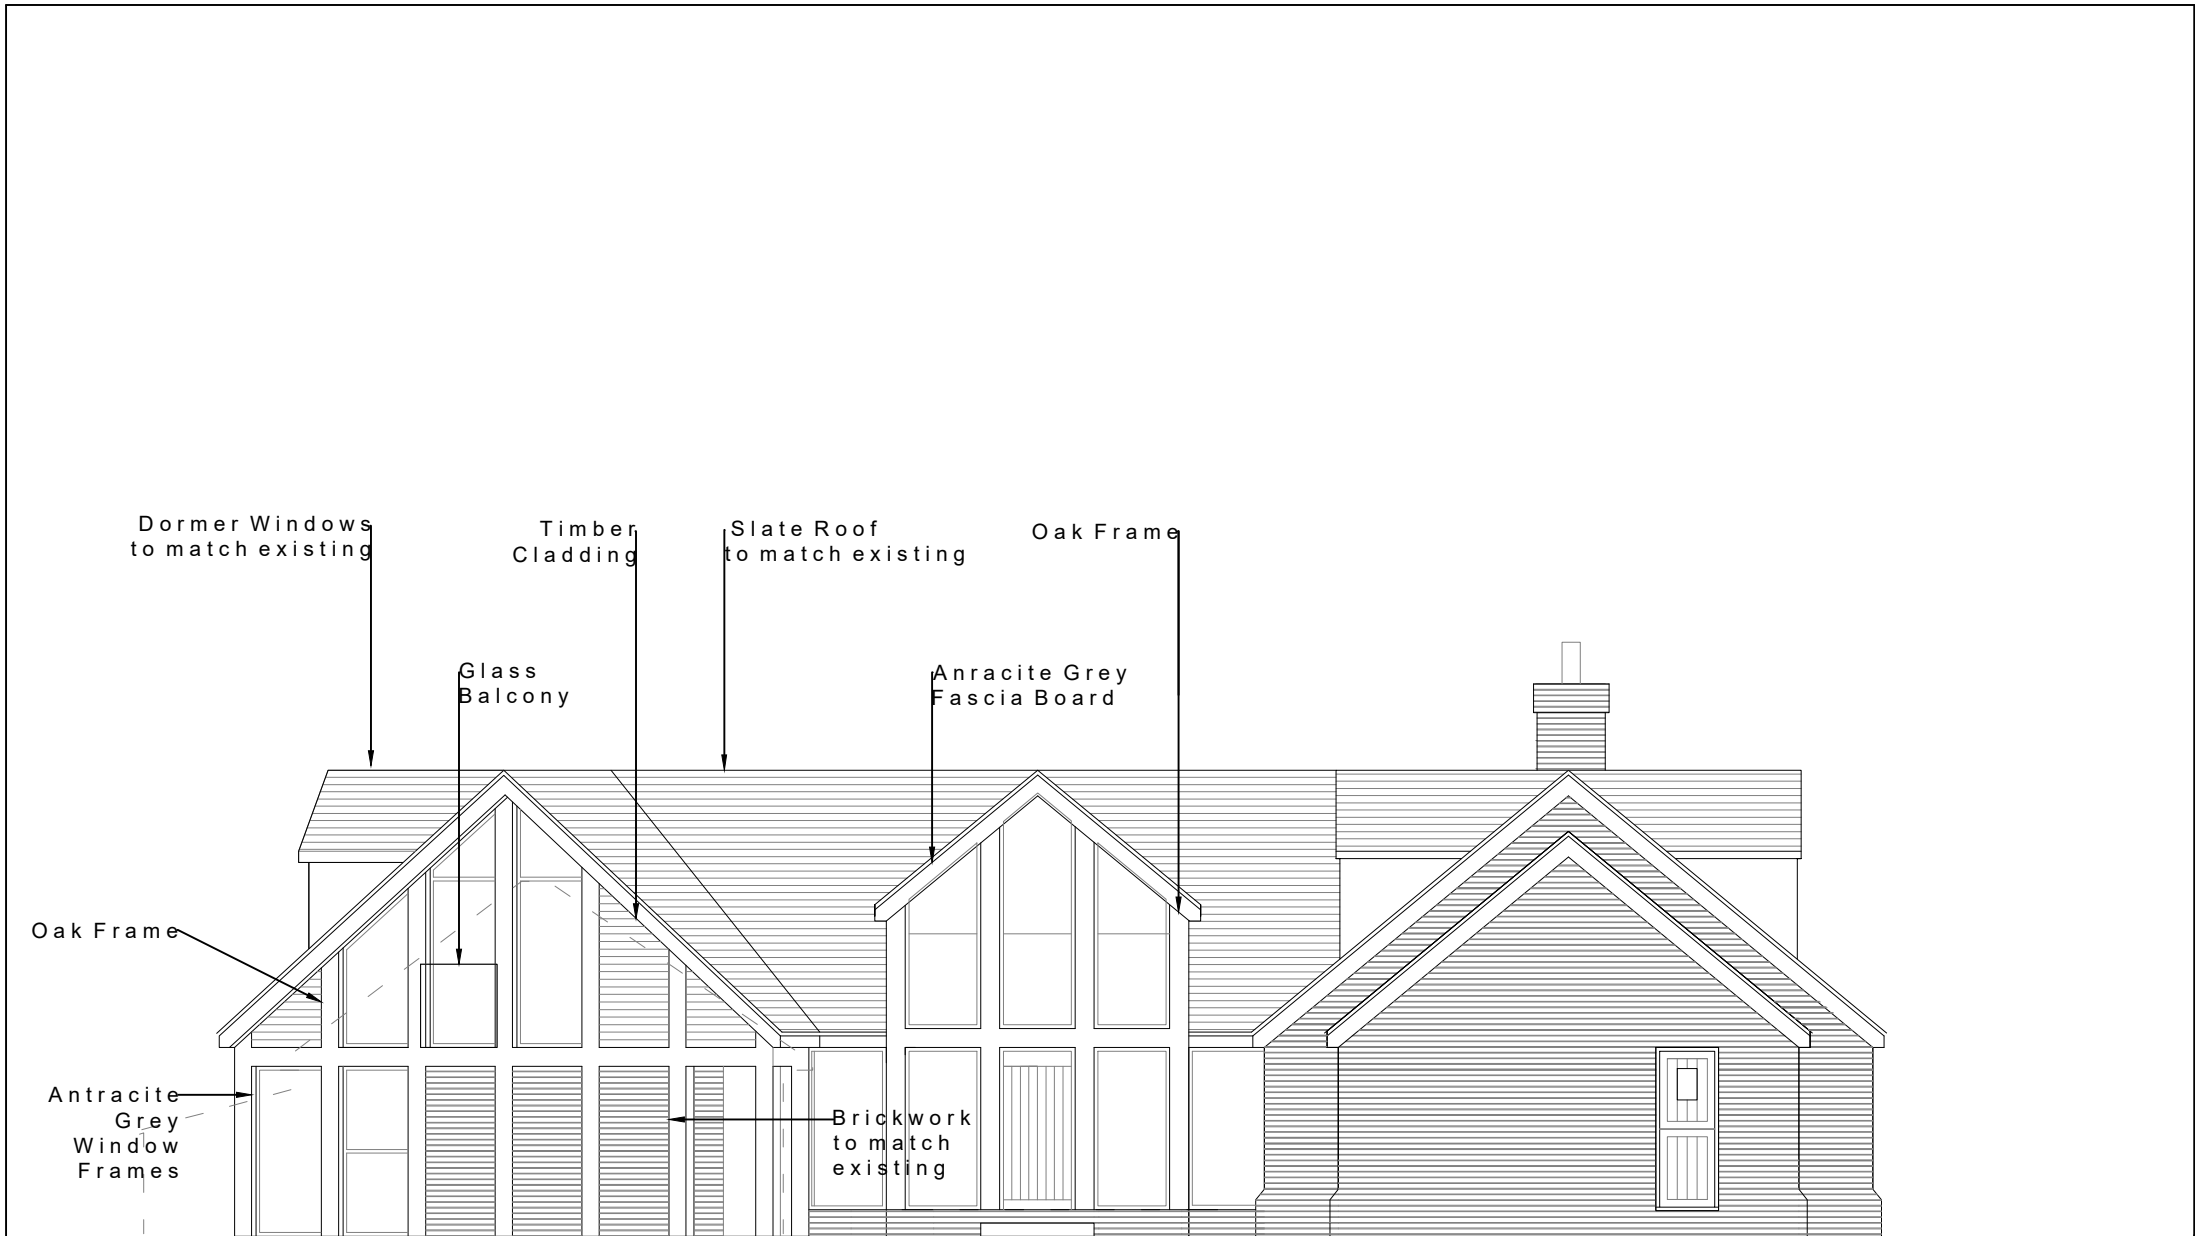

Charlotte Fausset Architect 41 Bunyan Close Pirton Hitchin Herts SG5 3RE Tel : 07815570717 charlottefausset@yahoo.com MFA ARB RIBA	client Anthony & Danielle Peters	address The Lodge Pirton Rd Shillington SG5 3HB	title Proposed West Elevation	dwg no & revision LODGE-10-027 Rev : 0 Date : 11.10.24	scale 0 2m 4m Scale 1 : 100 @ A4
---	---	--	--	---	--