




EAST ELEVATION

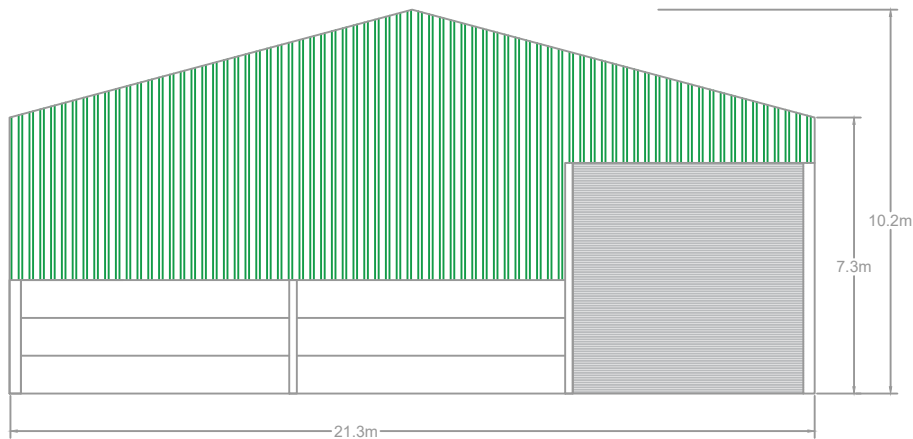


WEST ELEVATION

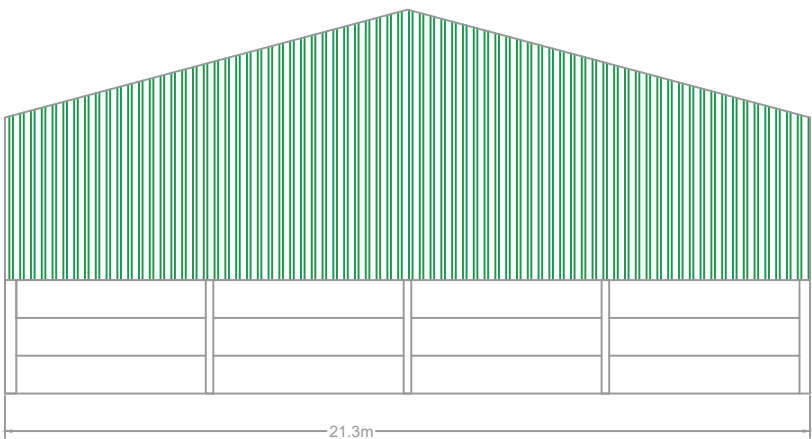


NORTH ELEVATION

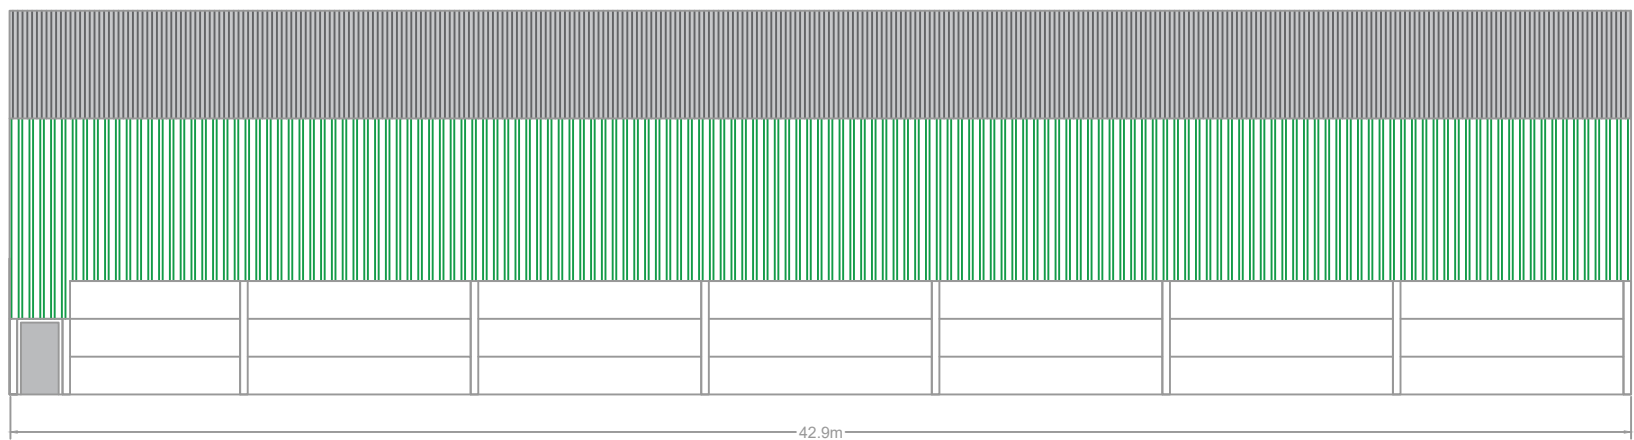

SOUTH ELEVATION

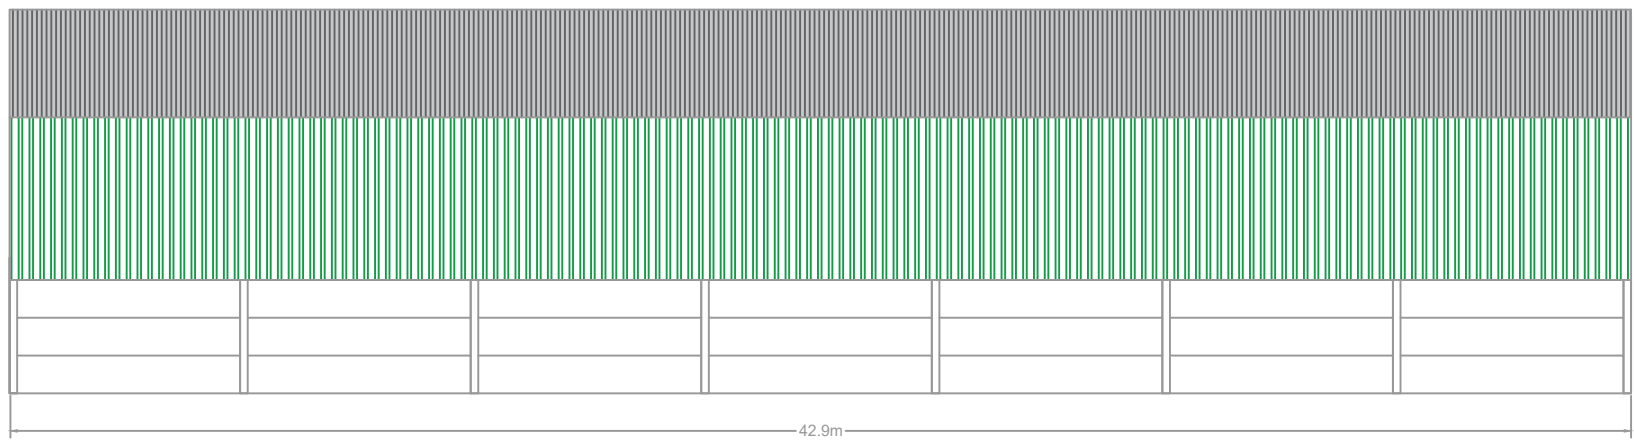

ROOF CLADDING: Profile 6 corrugated natural grey fibre cement sheets
END AND SIDE CLADDING: Dark green polyester coated box profile steel sheets
LOWER WALLS (excluding doorways): 140mm thick precast concrete panels
OPENINGS: Galavnised steel roller shutter door (on East elevation) and personnel door (on North elevation)

 

This map is reproduced from Ordnance Survey material with the permission of Ordnance Survey on behalf of the Controller of Her Majesty's Stationery Office © Crown copyright and database rights (2025)

OS Licence No. AC0000848283.

For reference purposes only. No further copies may be made.

Drawings for planning purposes only.

All Measurements in Metres

Note 1: Levels to Ordnance Datum

Note 2: Detailed structural designs are required prior to any construction works

CLIENT:

T Wornham & Son

PROJECT TITLE:

Grain store at Little Manor Farm

DRAWING TITLE:

Proposed Elevations

DRAWING NO:

1011626 / 04

SHEET SIZE: A3

VERSION: 1

Drawn by:

SJ 06/10/2025

Checked by:

JG 06/10/2025



RSK ADAS Ltd,
CEFN LLAN SCIENCE PARK
ABERYSTWYTH SY23 3AH
Tel: 01974 847000