



N.H.C.  
19 FEB 2025  
NORTHGATE


SCALE 1:50

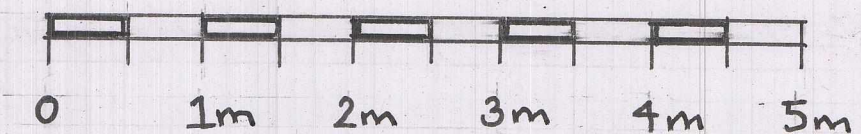

EXISTING FLOOR PLAN (1:50)

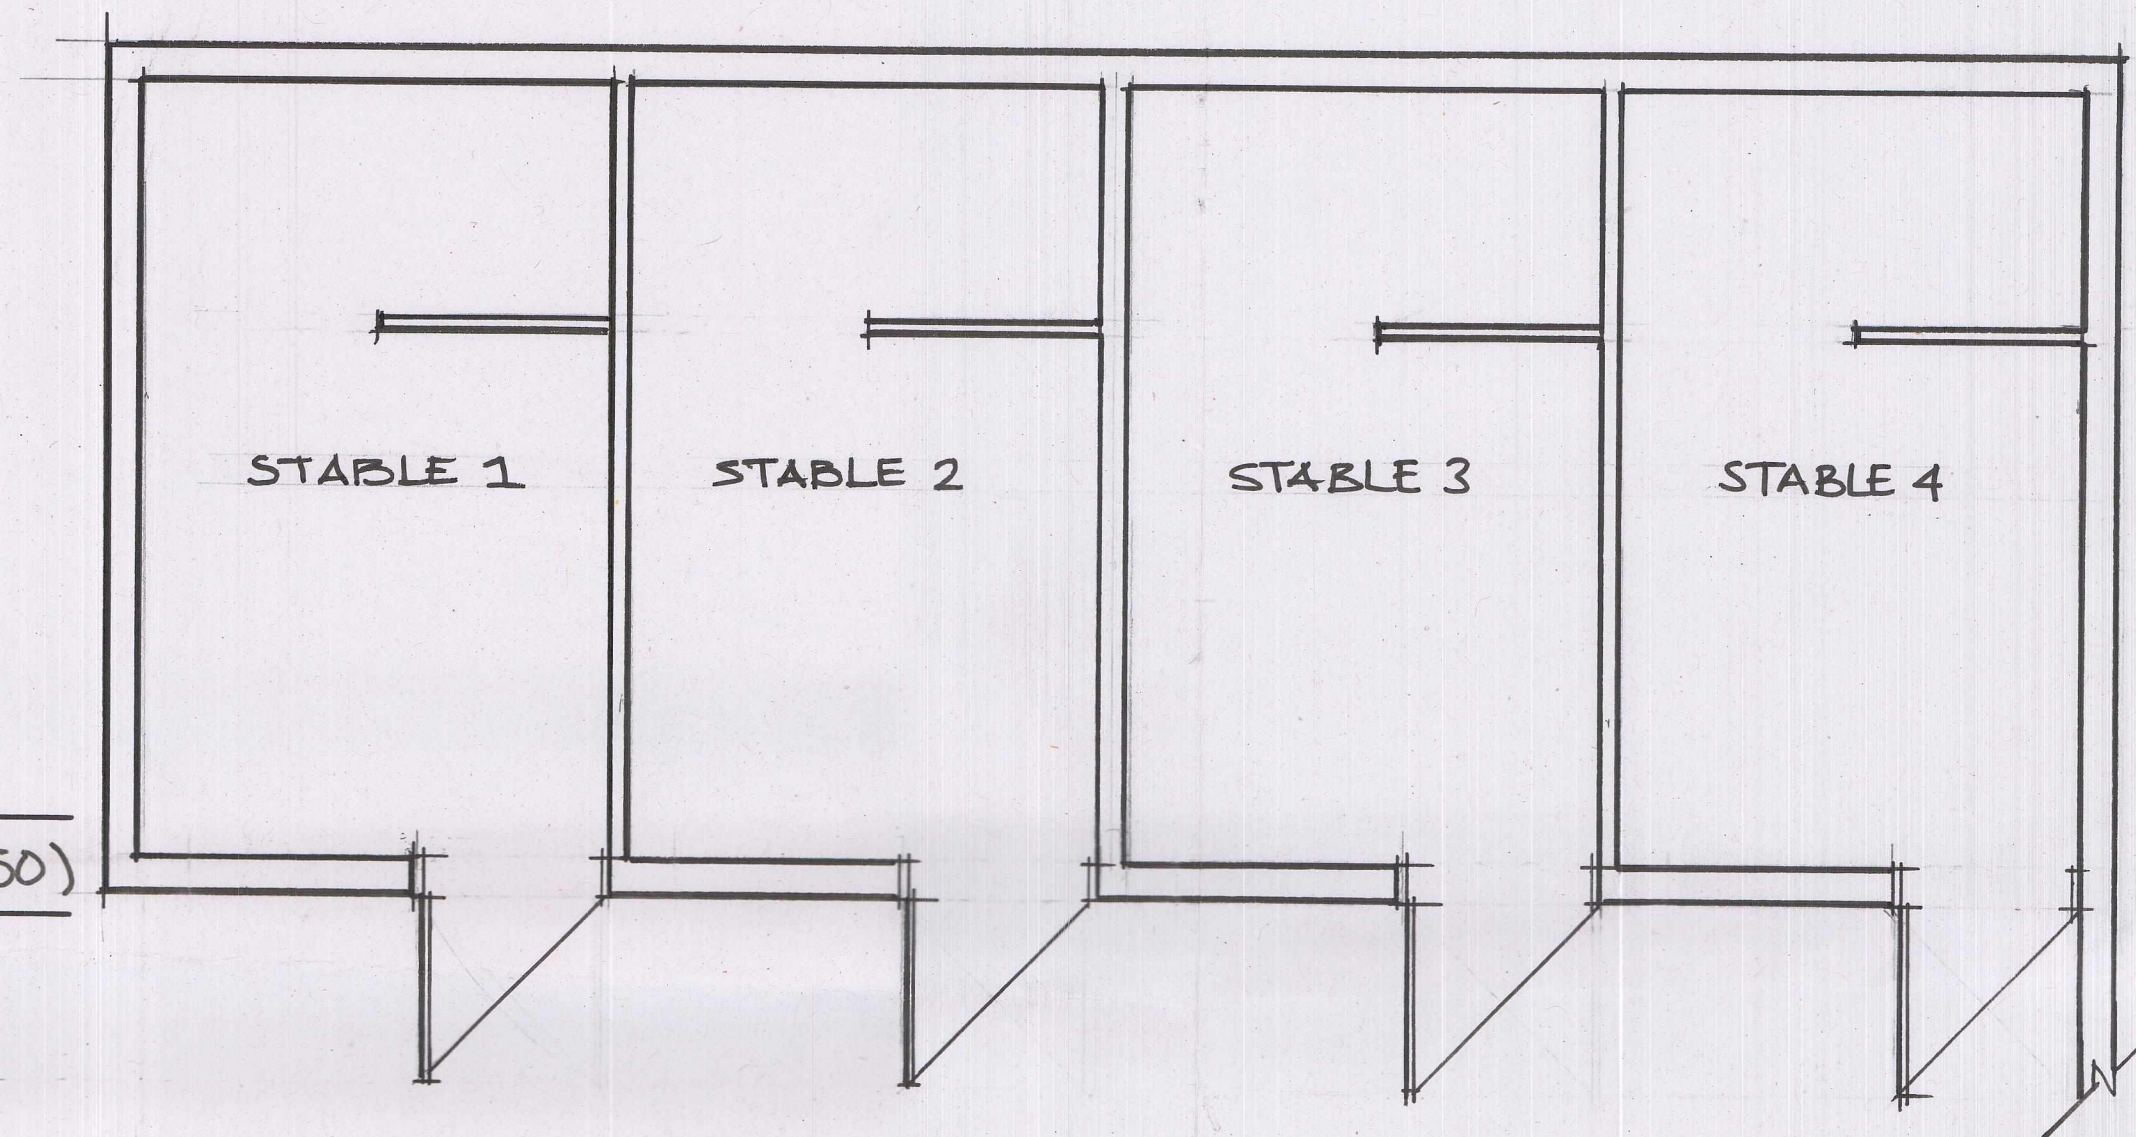

PROPOSED FLOOR PLAN (1:50)

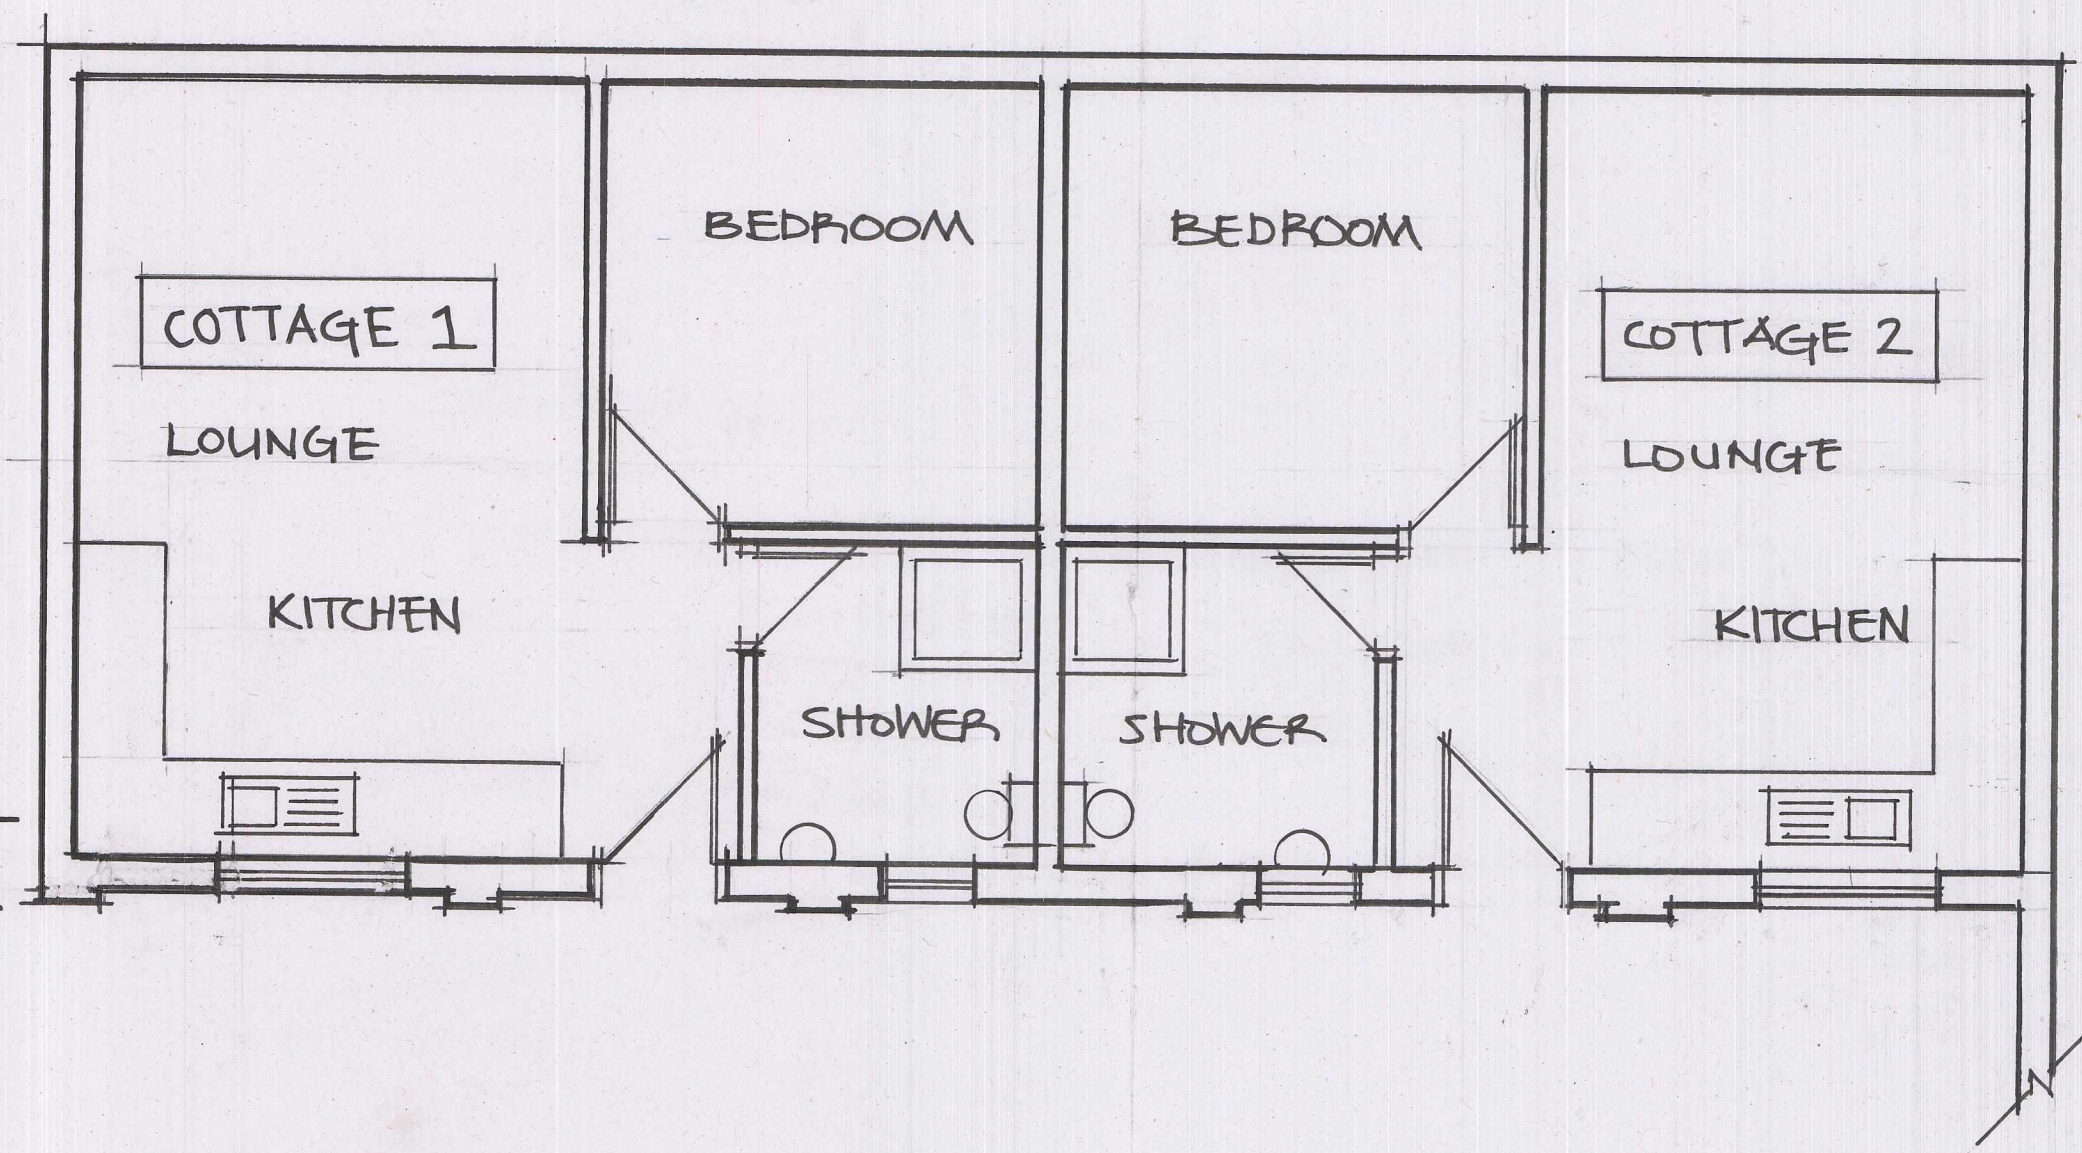

EXISTING AND PROPOSED FLOOR  
PLANS

WELWYN EQUESTRIAN CENTRE  
POTTERSHEATH ROAD  
WELWYN, HERTS  
AL6 9SZ

REF: 24/02636/FP