


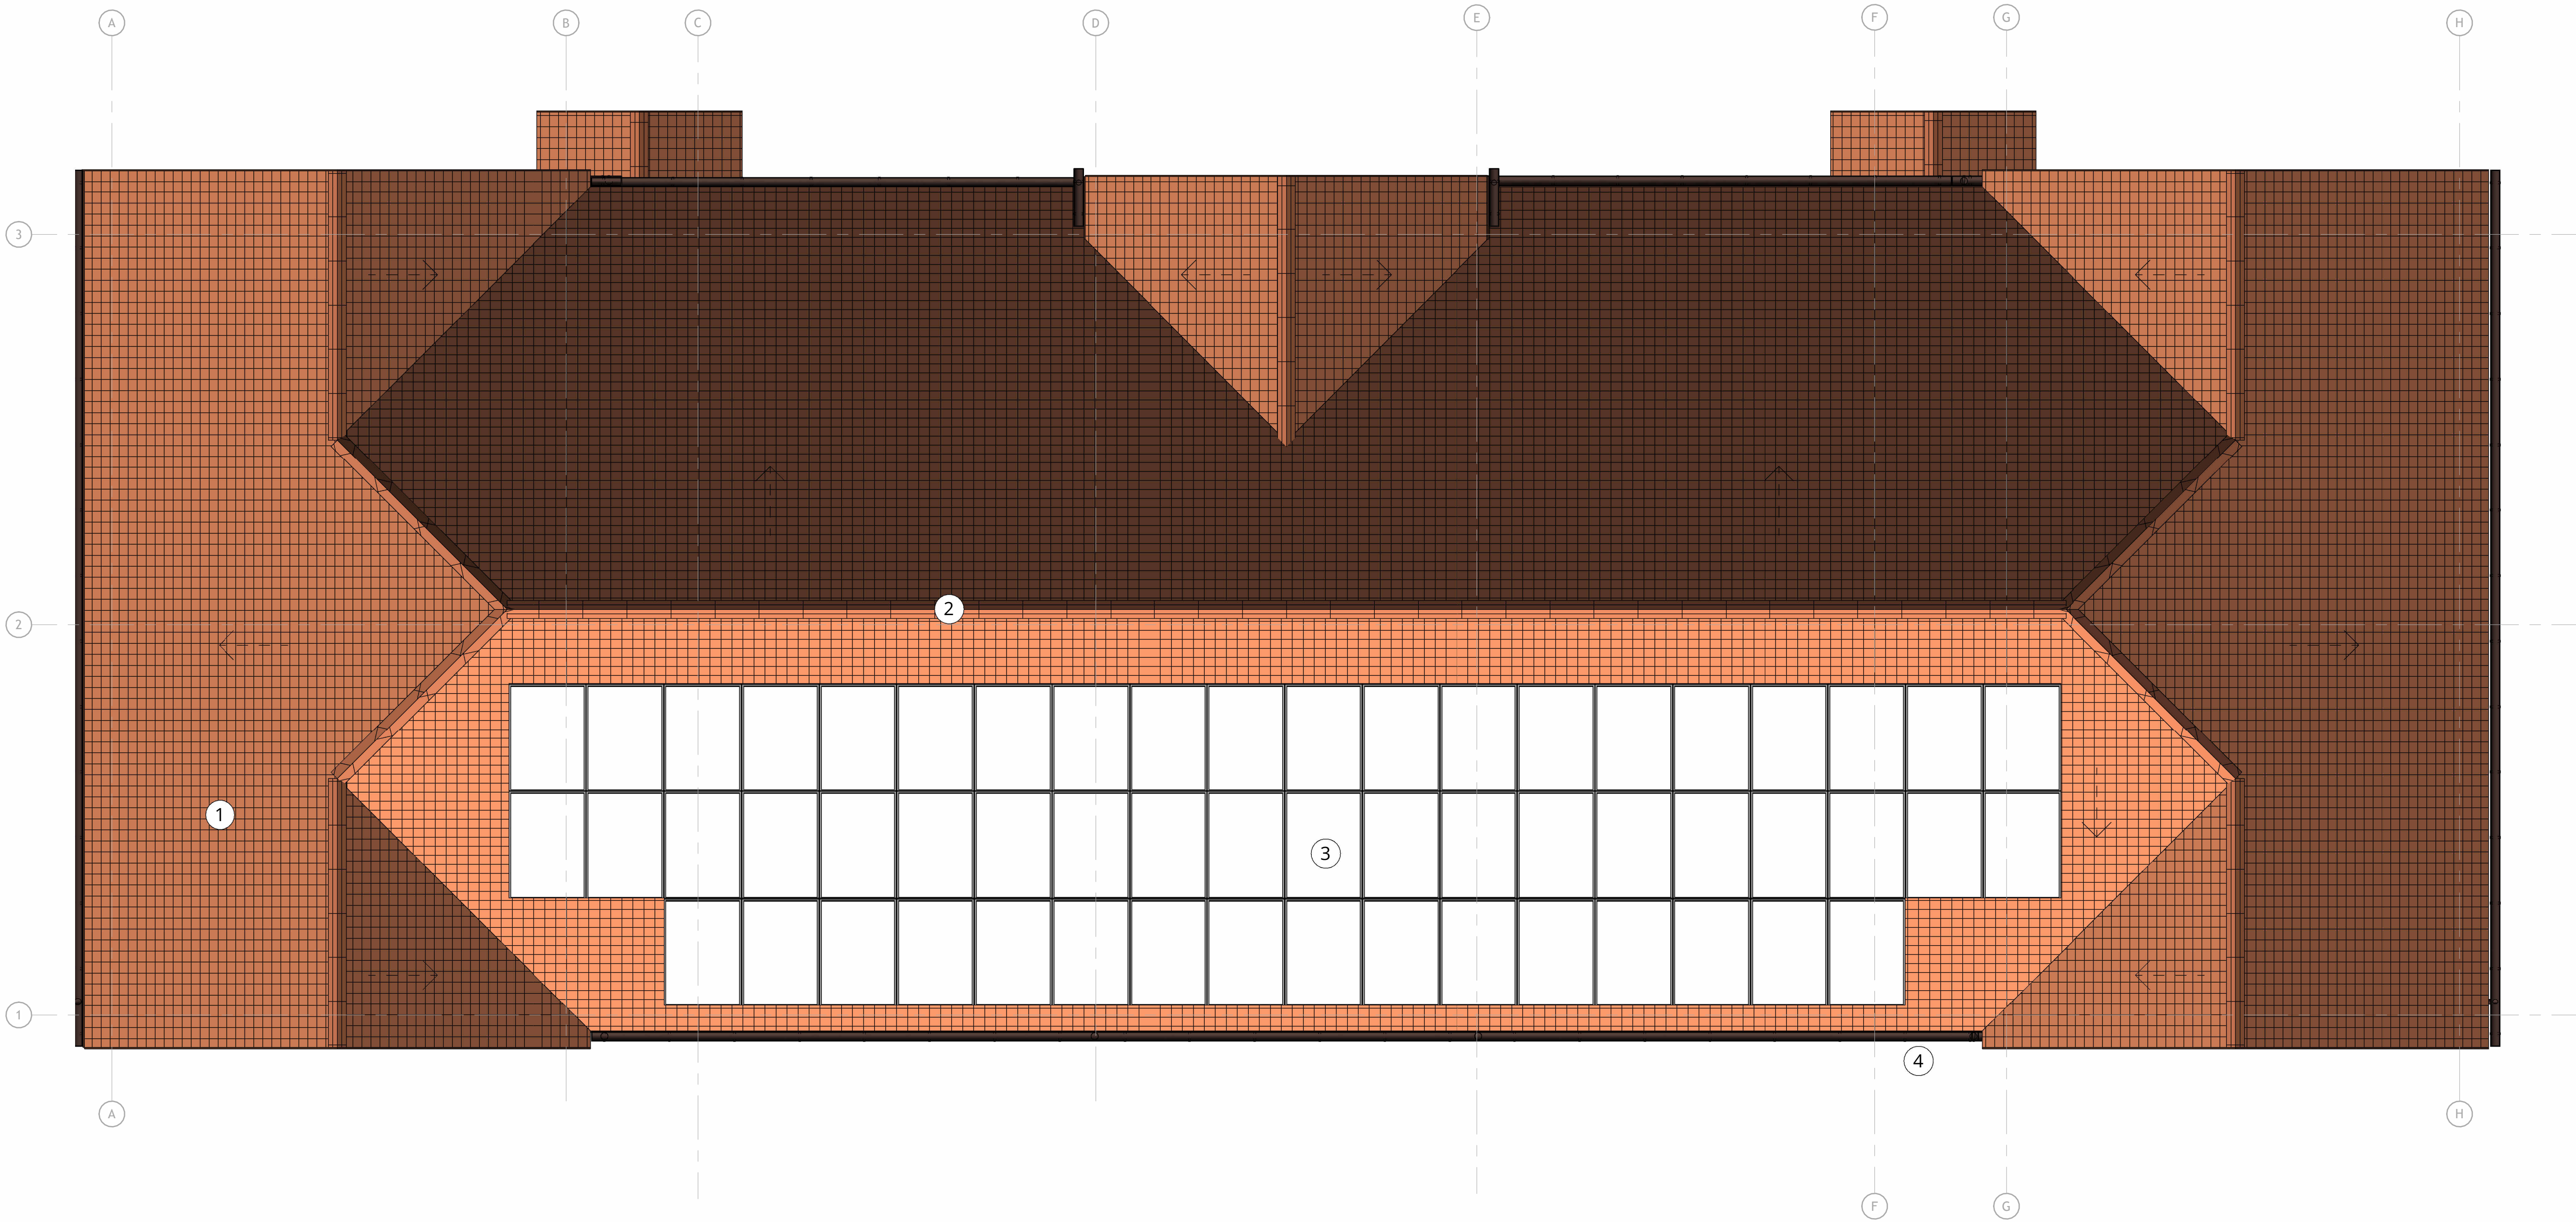

- KEY
- 1. Clay Plain Roof Tiles - Broken Bond .
 - 2. Clay Ridge Tile.
 - 3. Solar PV array on South facing roof.
 - 4. Aluminium PPC Half Round Rainwater gutters.
- Colour: RAL 8017

1 Roof Plan
Scale 1 : 50



Drawing Status:			
PLANNING			
P01	PLANNING ISSUE	10/01/24	HB
Rev	Description	Date	By
MAJESTY HOUSE, AVENUE WEST SKYLINE 120, BRAINTREE, ESSEX, CM77 7AA T: 01279 647111 E: mail@barker-associates.co.uk W: www.barker-associates.co.uk			
Client BARKER ASSOCIATES			
Contract Title New Apartments, Land to Rear of Banyers Hotel, Royston, SG8 7BZ			
Drawing Title Proposed Roof Plan			
Drawn HB	Checked SB	Scale 1 : 50 @ A1	Date Oct 24
ARCHITECTURAL			
Model Name P24782-BA-A1-ZZ-M3-A-0001		Project No. P23-1014	
Drawing Number BNR001-BA-A1-RF-DR-A-2005		Status S4	Revision P01