



Front Elevation



Side Elevation



Rear Elevation



Flank Elevation




Dormer Window A




Dormer Window B




Dormer Window C

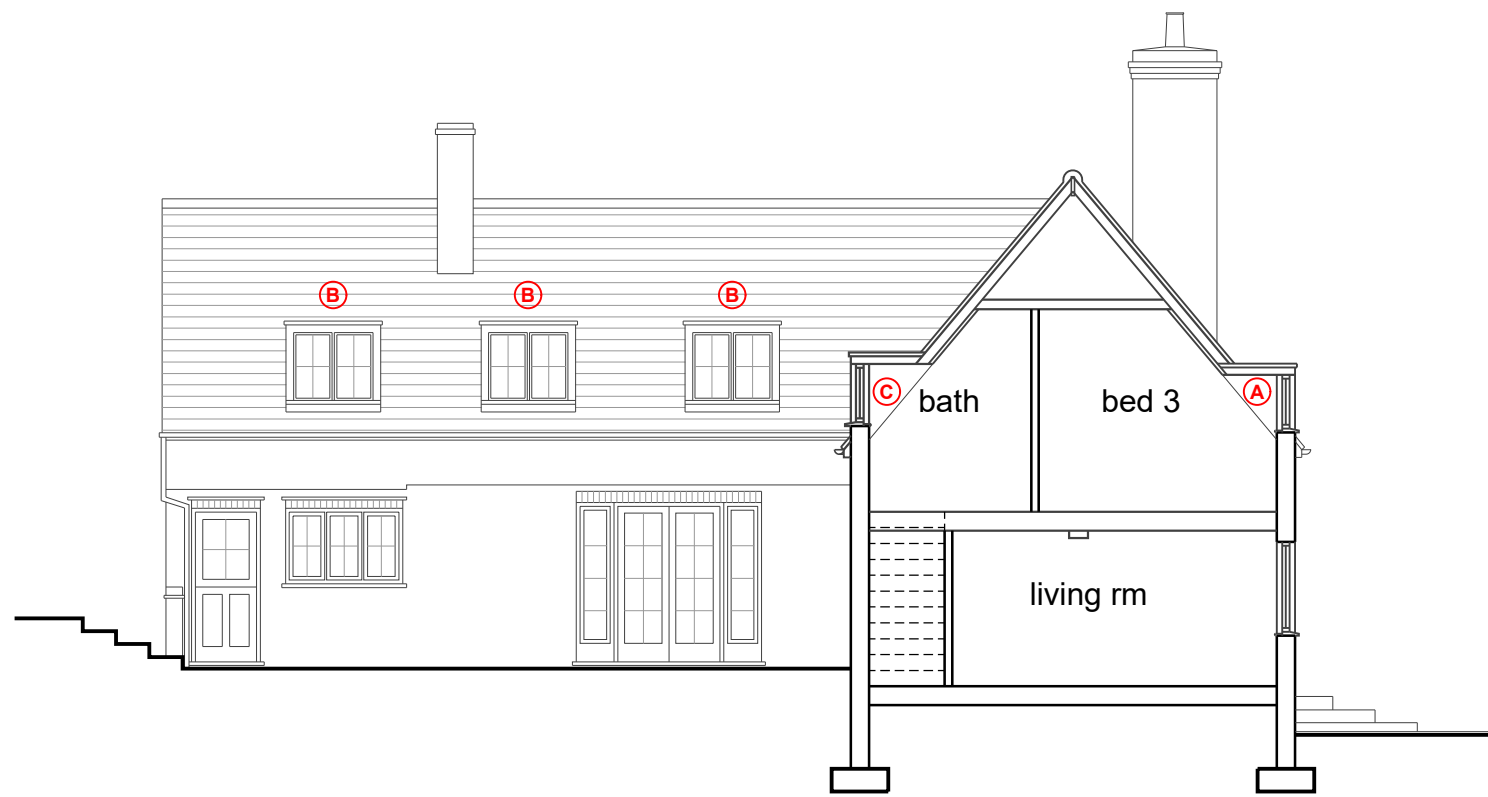


Cross Section A-A (indicative)

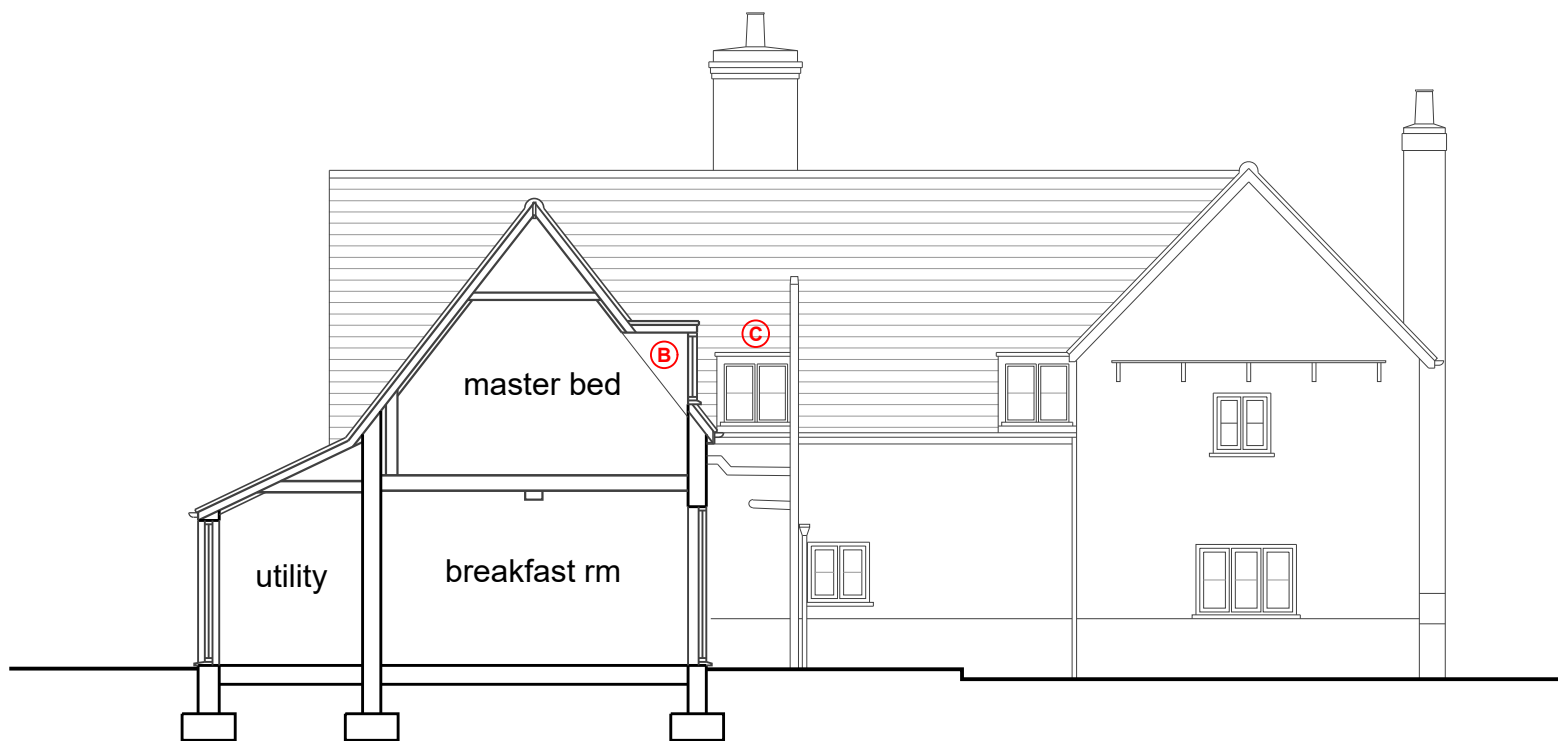


Cross Section B-B (indicative)

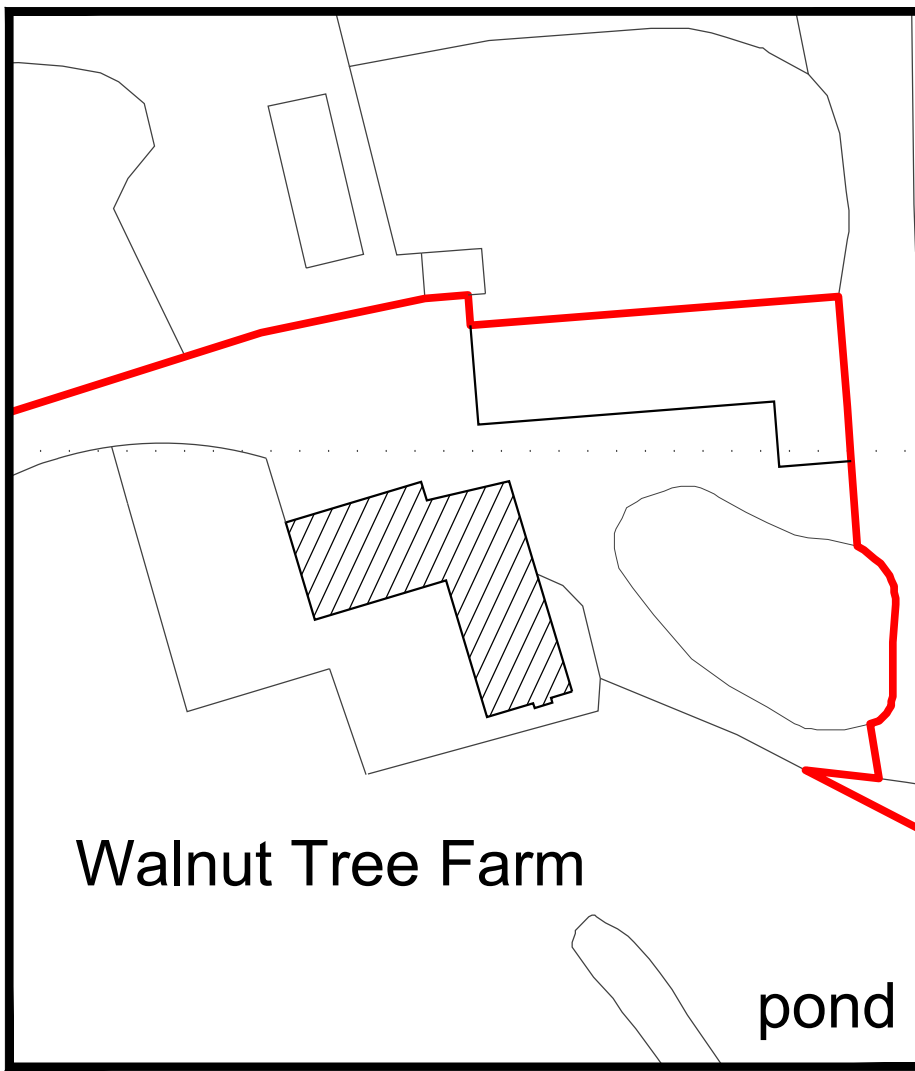


Site Plan 1:500

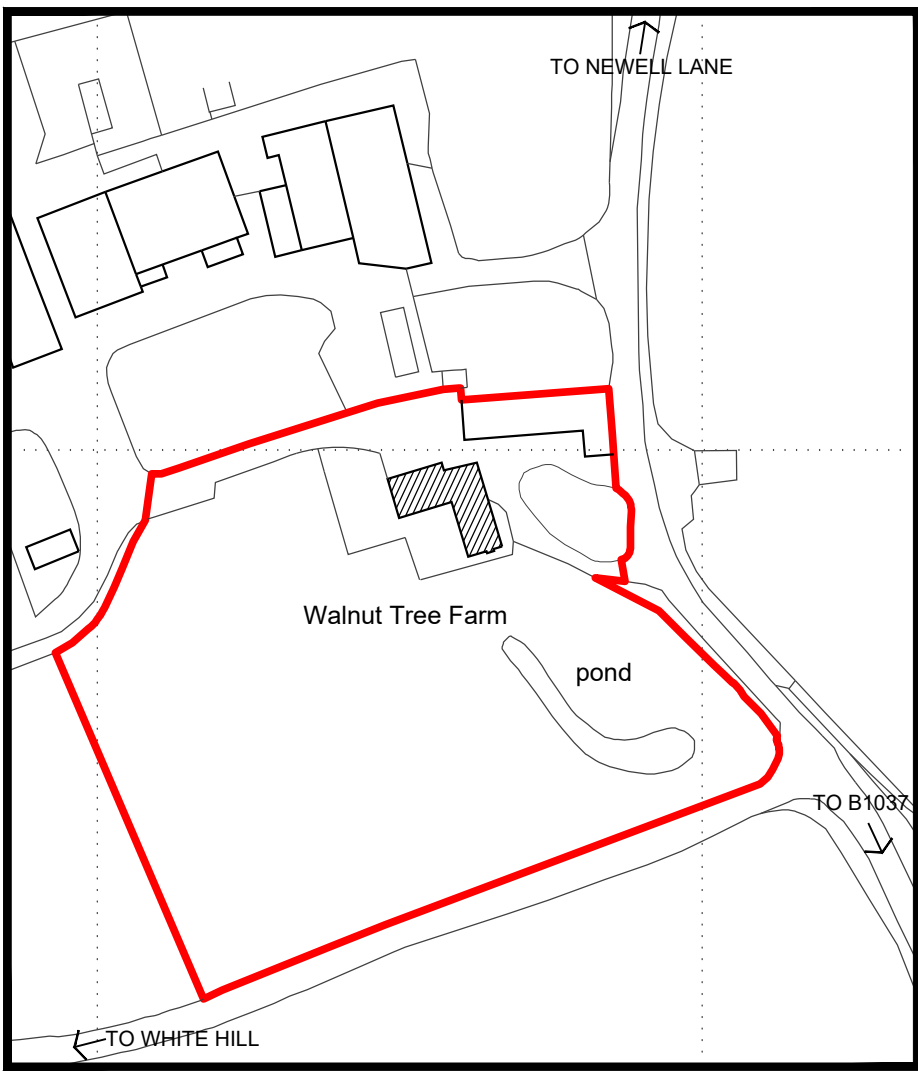


Location Plan 1:1250

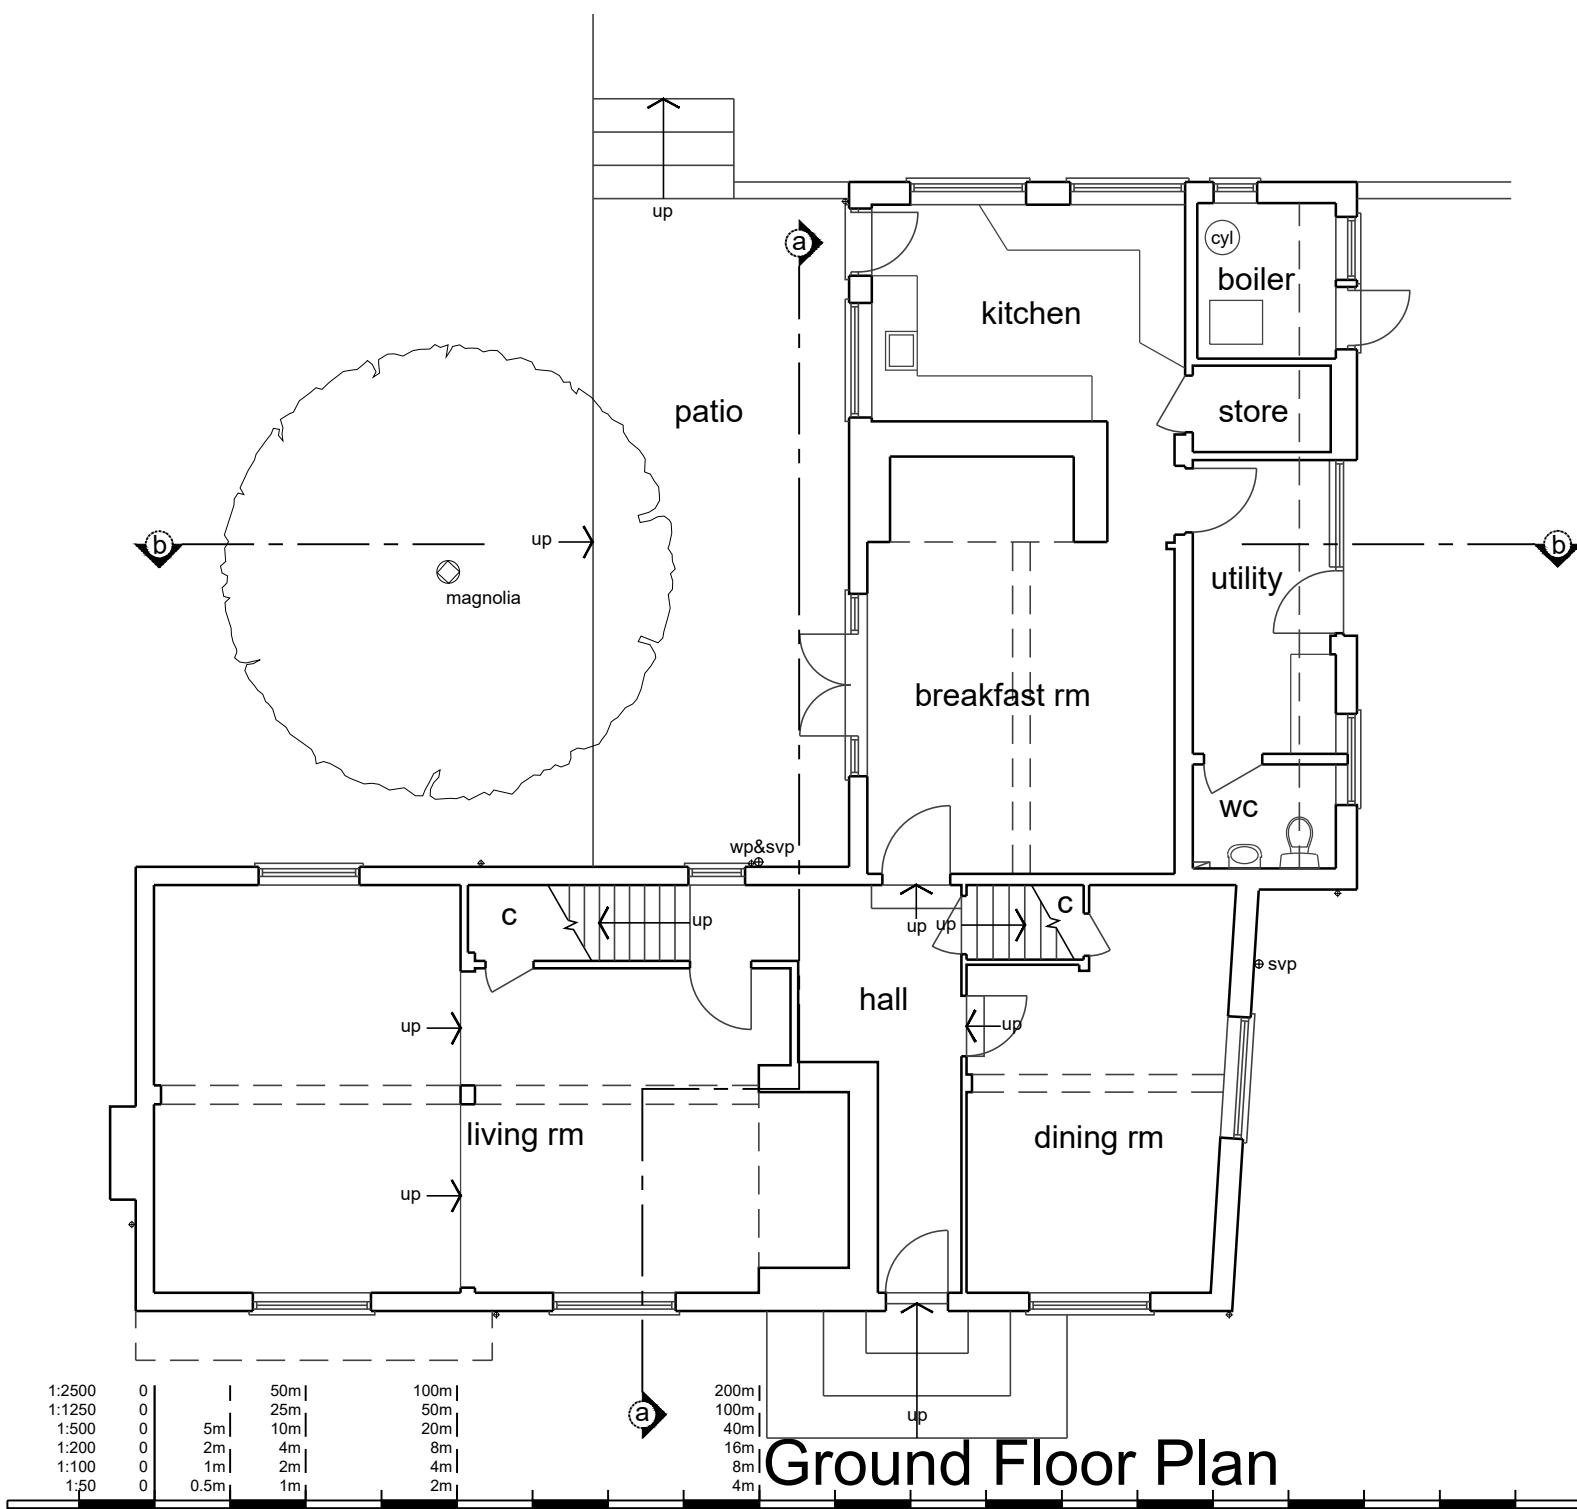

Ground Floor Plan

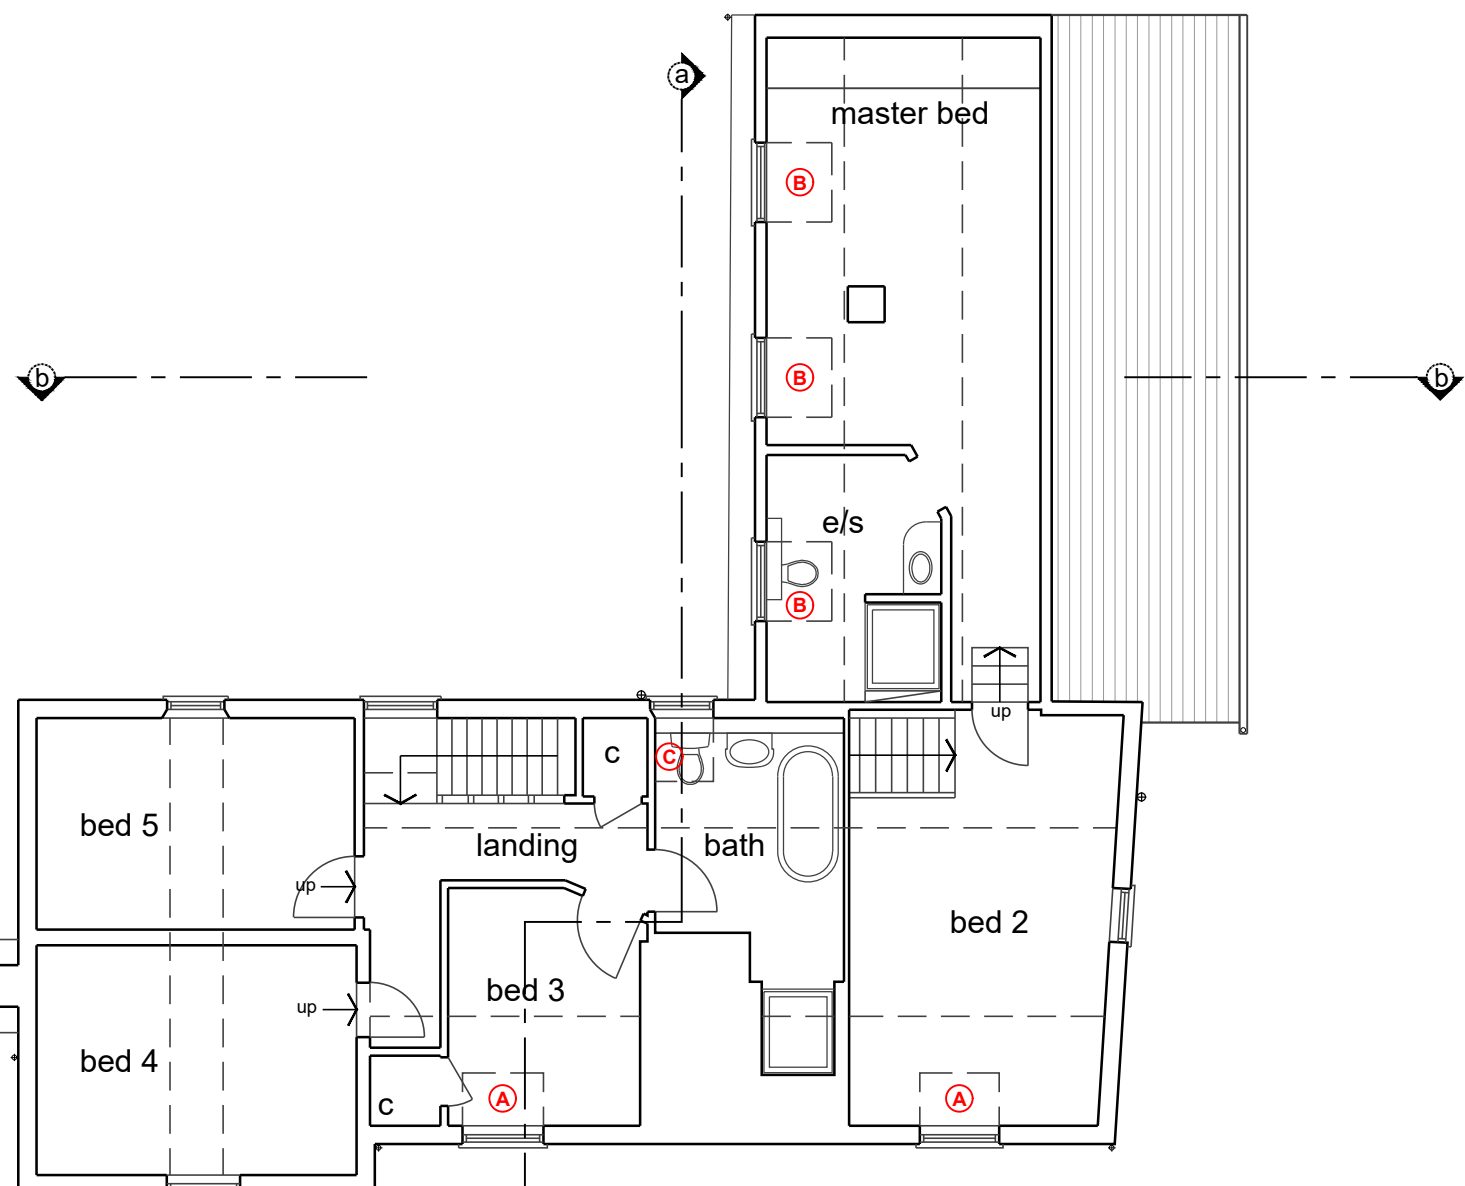

First Floor Plan

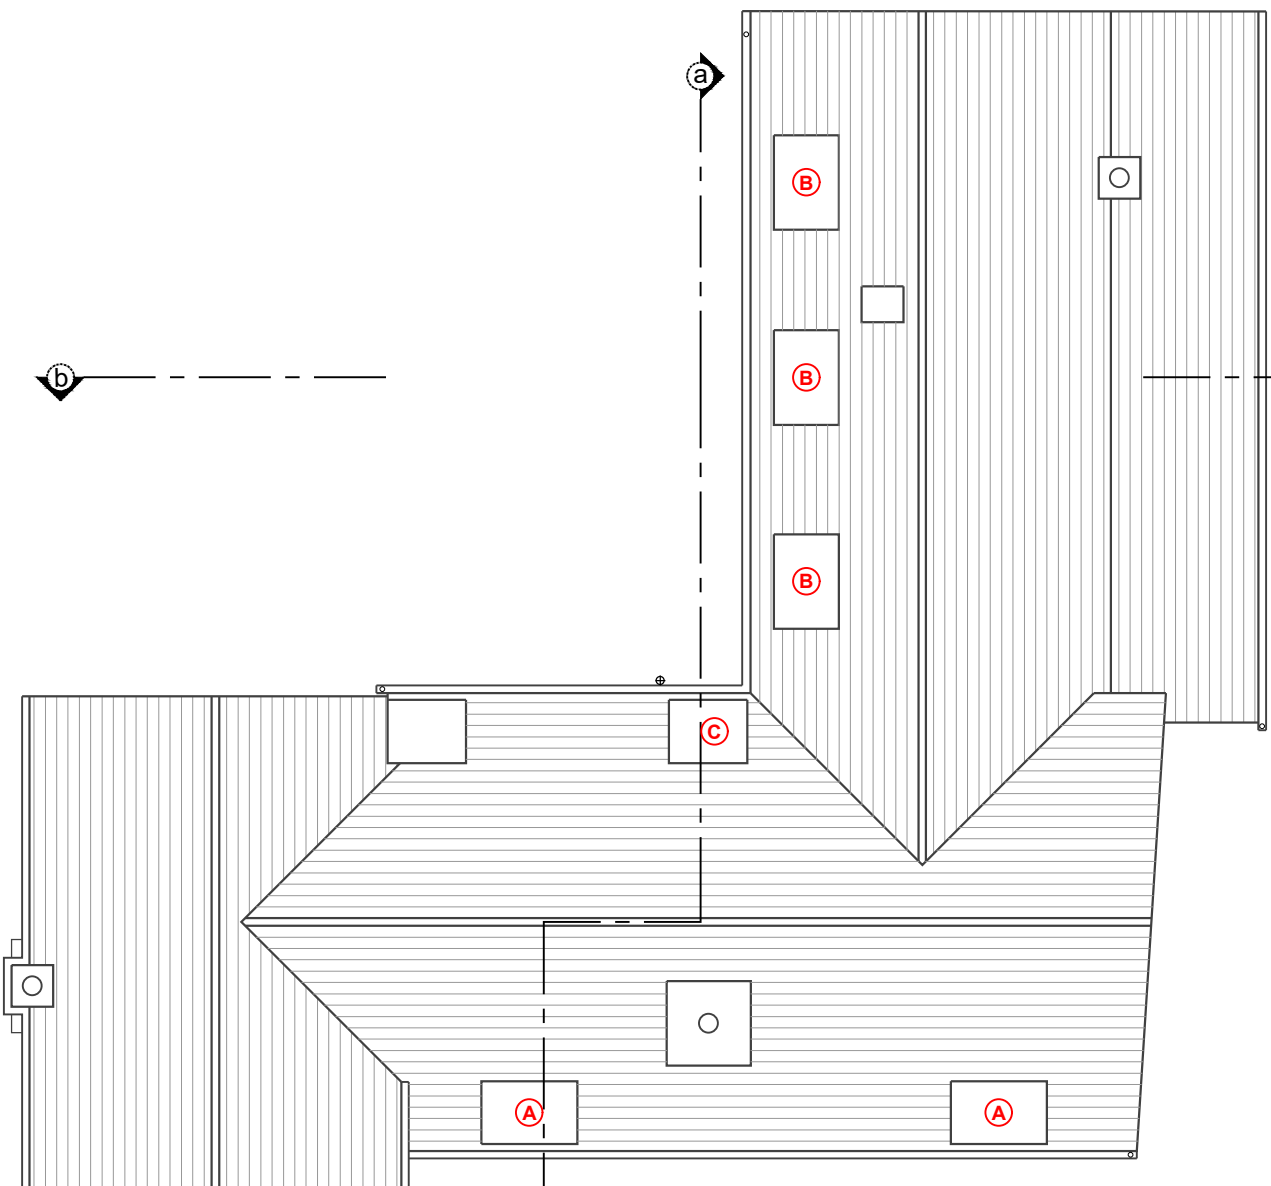

Roof Plan

notes:

any discrepancies should be reported immediately

all dimensions should be checked on site prior to commencement of work

site/survey based on ordnance survey information provided by prodats systems plc. (www.promap.co.uk) prodats does not guarantee that all past or current uses or features will be identified in the product

the product does not give details about the actual state or condition of the site nor should it be used or taken to indicate or exclude actual suitability or unsuitability of the site for any particular purpose, or relied upon for determining salability or value, or used as a substitute for any physical investigation or inspection.

© HERTFORD PLANNING SERVICE

note

when printing off pdf's, it is the responsibility of the user to verify that the resulting prints are to scale on the appropriate sized sheet, also that the scale bars on the plan measure correctly.

Date	Description	Rev

hps Hertford Planning Service
Architecture & Planning

Westgate House, 37-41 Castle Street,
Hertford, Herts SG14 1HH
Tel: 01992 552173
Email: contact@hertfordplanning.co.uk
www.hertfordplanning.co.uk

CIAT
CHARTERED PRACTICE

Project Walnut Tree Farm
Luffenhall
Stevenage SG2 7PX

Drawing PLANS AND ELEVATIONS
AS EXISTING
SURVEY DRAWING

Date December 2024
Scale 1:100/1:500/1:1250
Sheet size A1
Drawn JM

20919-S001