




Front Elevation @ 1:100 (South)






Rear Elevation @ 1:100 (North)



Side Elevation @ 1:100 (West)

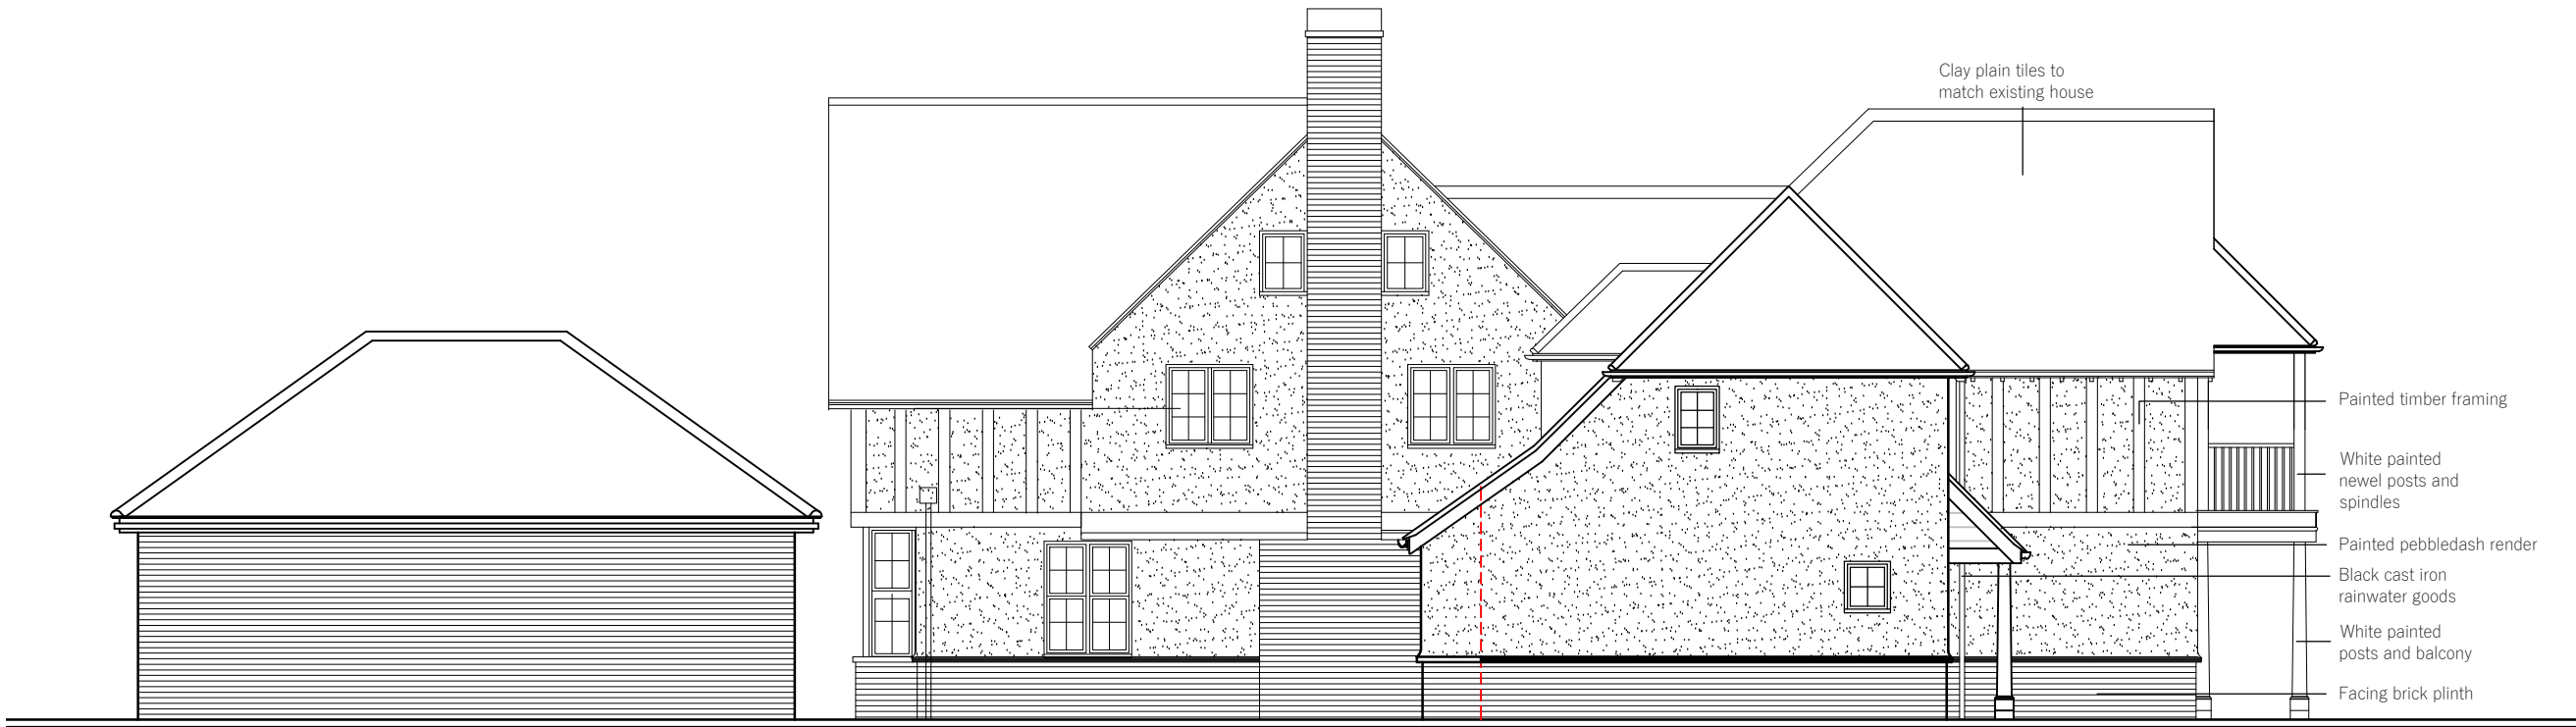

Side Elevation @ 1:100 (East)

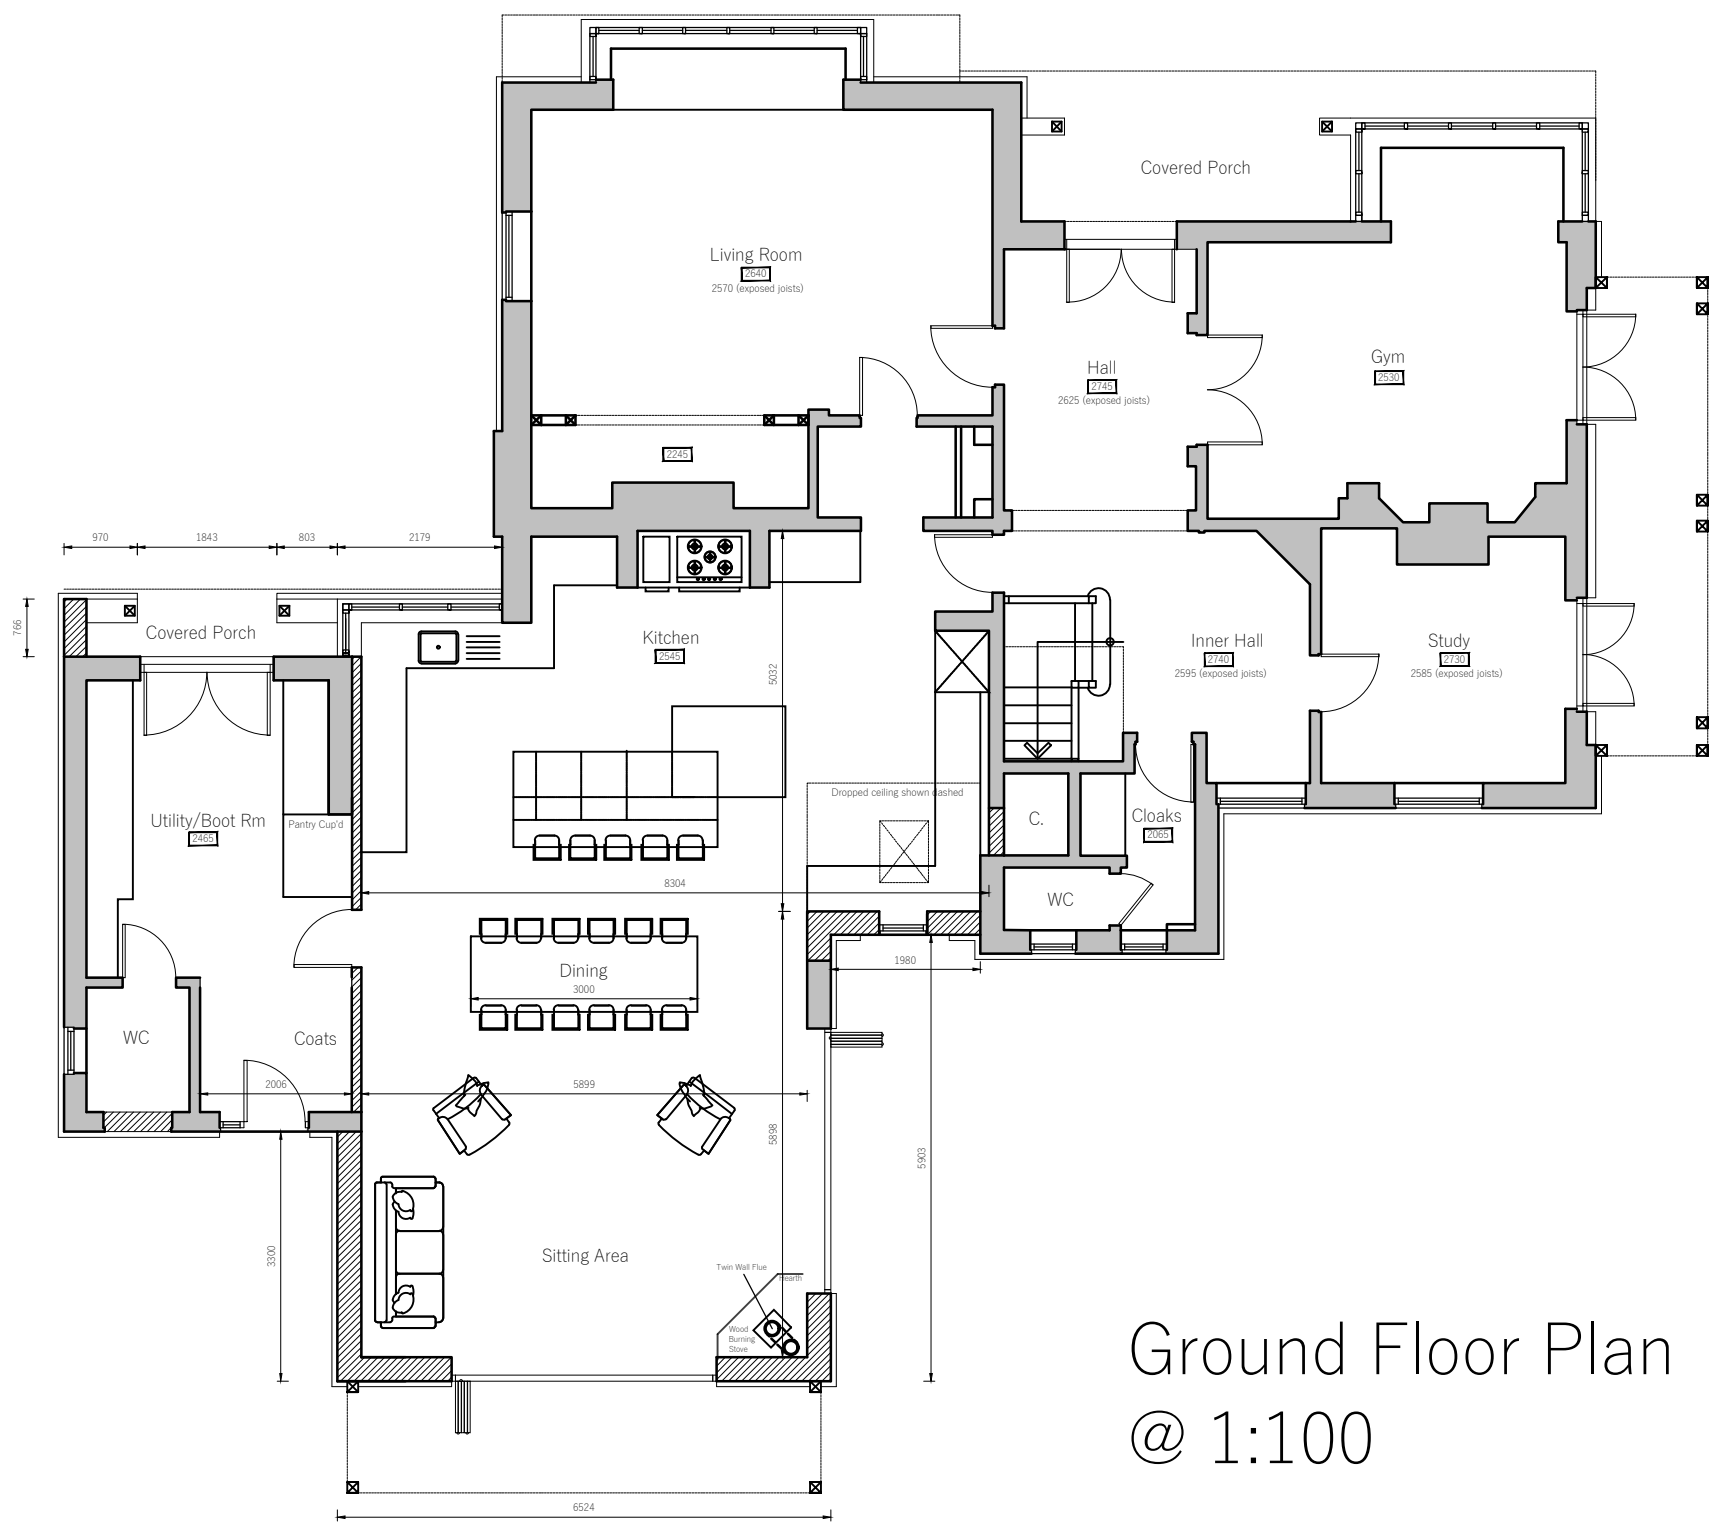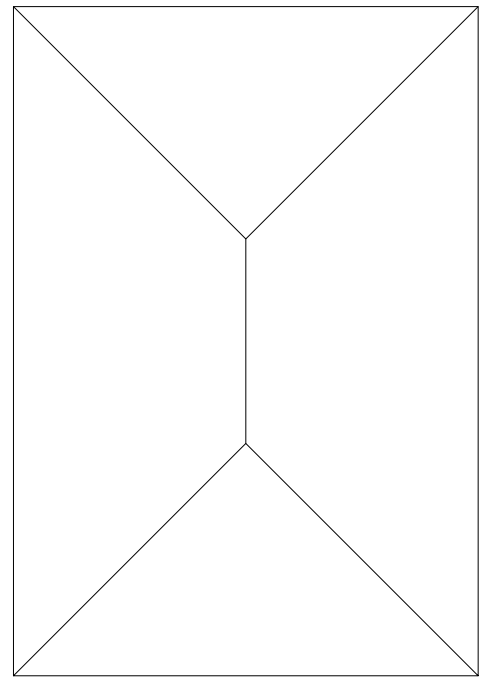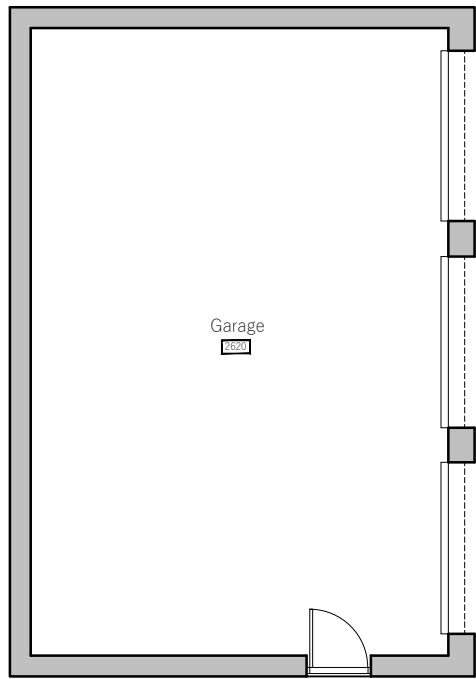


Ground Floor Plan @ 1:100



First Floor Plan @ 1:100



Roof/Site Plan @ 1:500

 

Notes

Araco Design Studio Architects Ltd

This drawing and its intellectual content are the property of Araco Design Studio Architects Ltd and is issued on the condition that it is not reproduced, disclosed or copied in part or whole without prior written consent.

GENERAL DESIGN CRITERIA

All of construction works on site to comply with and meet approval of the relevant British Standards and the Local Authority including Building Control and Planning Departments.

This drawing is to be read in conjunction with all the relevant consultant and/or specialists' design.

DIMENSIONS

Note that all dimensions shown on the drawings are in millimeters unless stated otherwise and should be checked prior to start of the works on site. It is the responsibility of the client or contractor to notify the designers of any discrepancies. The same applies to the alignment of walls and general layouts. No construction dimensions are to be scaled from this drawing.

BUILDING REGULATIONS

All work is to comply with the relevant Building Regulations and all statutory notices are to be given to the Building Control department at the local authority at the appropriate stages.

MATERIALS

Please note that all the materials specified and the construction details shown are not to be changed without the full knowledge and prior approval of the agent as any changes may have a detrimental effect on the designed/required carbon emissions of the structure as designed.

CLIM

All design and construction is to be in accordance with the Construction, Design and Management Regulations 2015.

MATERIALS

Walls: Painted pebbledash render to match the main house with painted timber facings to indicate timber framing.

Roof: Clay plain tiles to match existing.

Windows: White painted timber flush casement windows with internal and external glazing bar with equal sightlines.

Doors: White painted bi-fold doors, with internal and external glazing bars with equal sightlines.

Rainwater goods: Black cast iron to match existing.

Rooflights: Patent glazed panels. Size: 1650 x 950mm.

Solar Panels: Recessed solar panels. Size: 1650 x 950mm.

Soffits: Exposed rafter feet - painted black.

Fascias: 175x25mm timber fascia - painted black.

Rev

Description

Date

Dm

Chk

A

Dimensions added.

09.09.22

PH

AR

B

Planning issue.

09.11.22

PH

AR

C

Scale bars added.

28.11.22

PH

AR

D

Conservation Roof Light added to kitchen.

25.05.24

SR

AR

E

Site plan amended.

28.05.24

SR

AR

F

Master Bedroom Canopy Added.

09.12.24

SR

AR

Araco Design Studio

W. E.

www.aracodesignstudio.co.uk

info@aracodesignstudio.co.uk

arb

Architects Registration Board

RIBA

Member

Address:

20 Sollershott West

Letchworth Garden City

Herts

SG6 3PX

Client:

Mr & Mrs Hammond

Drawing Size:

Scale:

Drawn by:

A1

1:100 & 1:500

AR

Project No.

Work Stage

Drawing No.

8742

Planning

300-f

Plans and Elevations

As Proposed