


This drawing is copyright and can not be copied or reproduced or altered, no extracts or any elements of this drawing or supporting information unless written consent has been obtained first.


DO NOT SCALE OFF THIS DRAWING, UNLESS FOR PLANNING PURPOSES

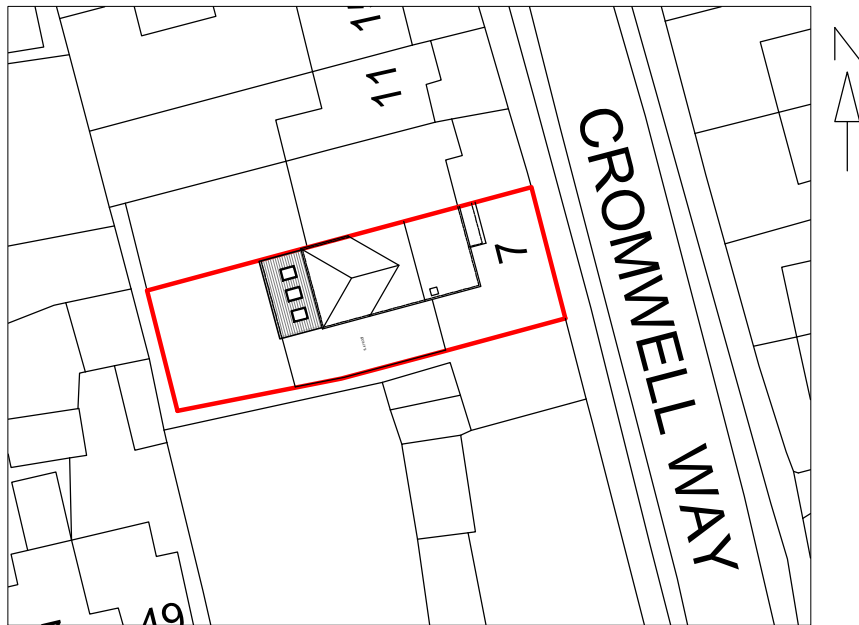


PROPOSED BLOCK PLAN
SCALE 1:500




FRONT ELEVATION
SCALE 1:100

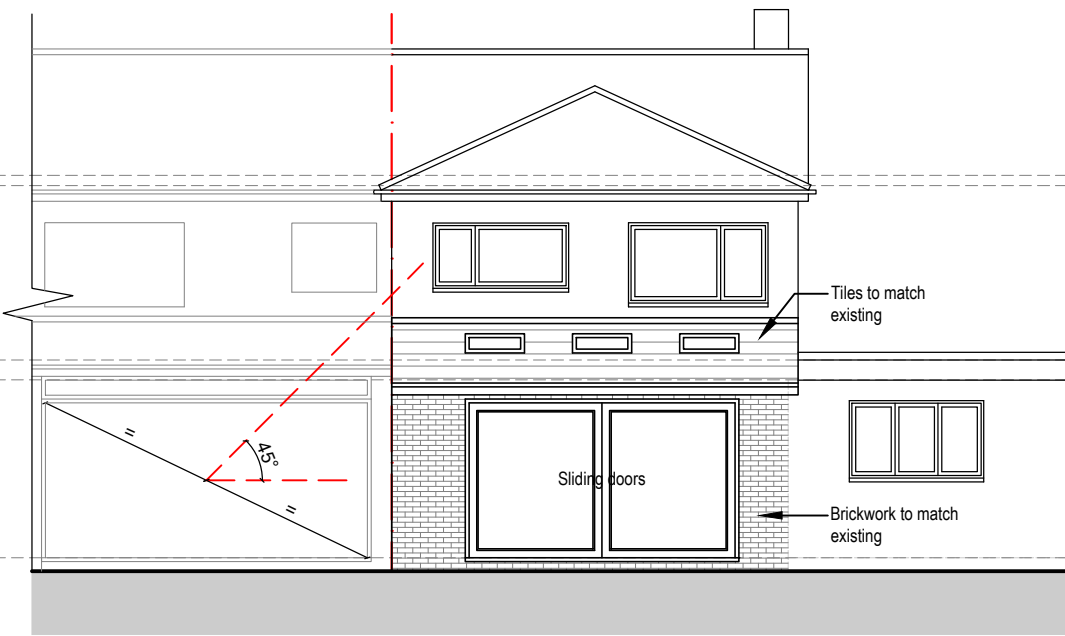


REAR ELEVATION
SCALE 1:100

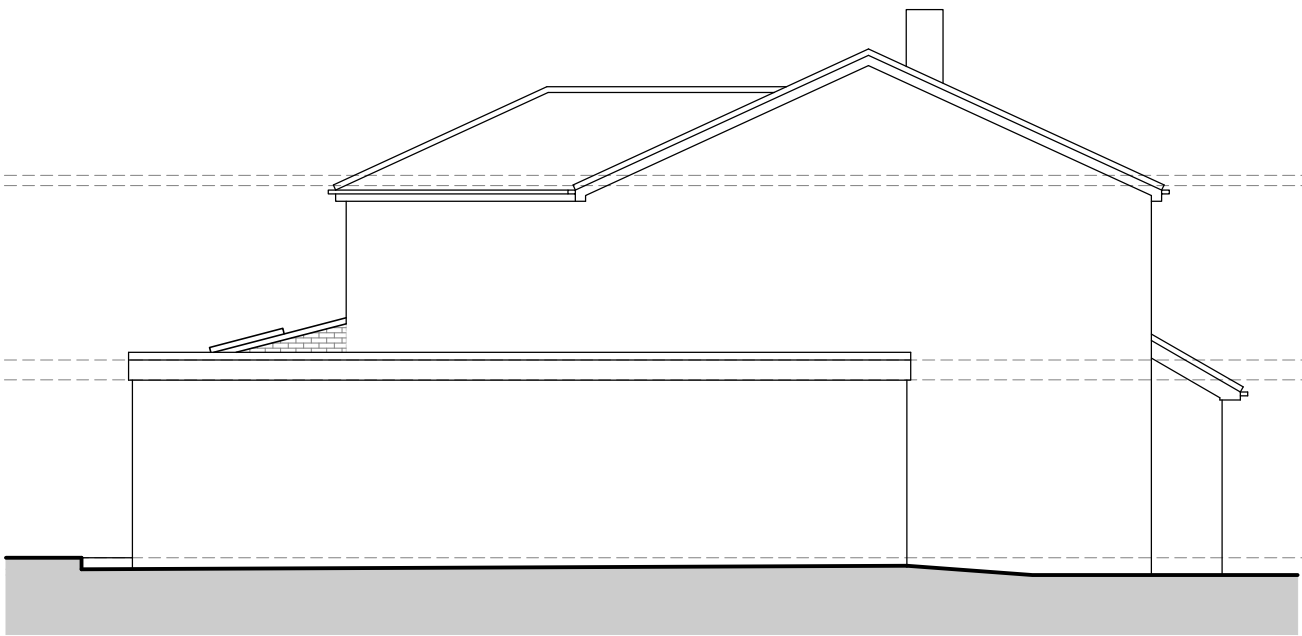


SIDE ELEVATION (1)
SCALE 1:100

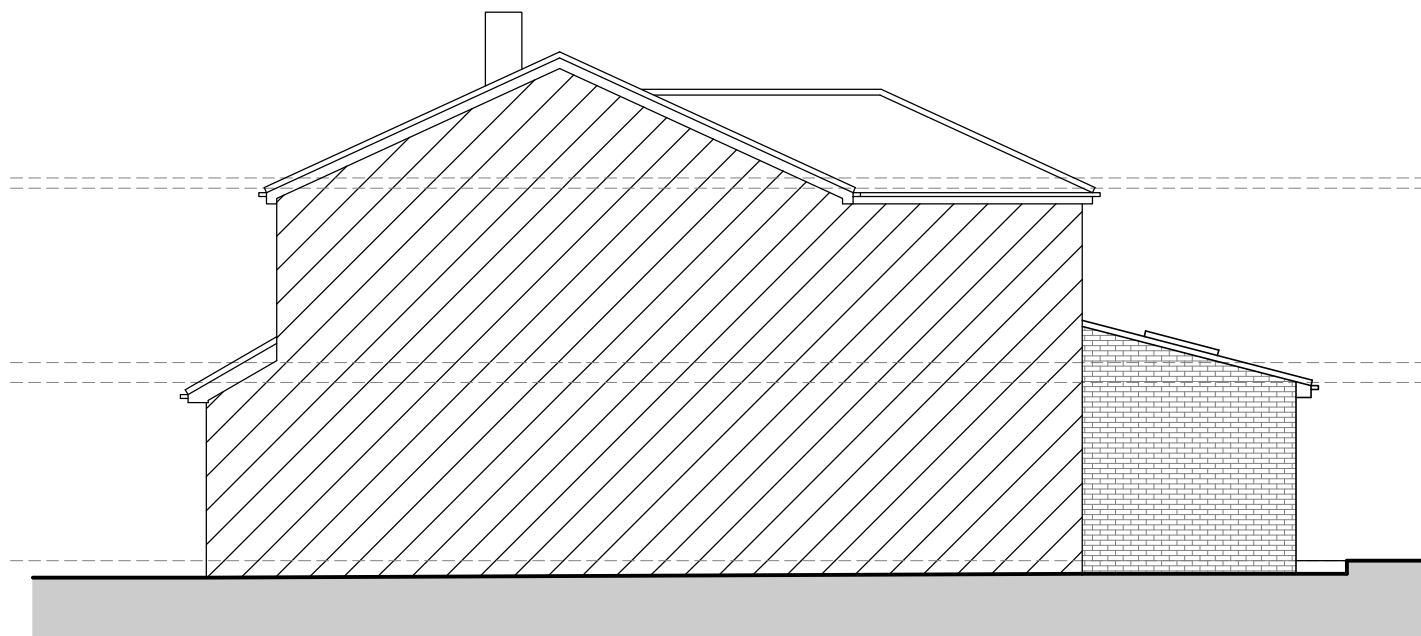


SIDE ELEVATION (2)
SCALE 1:100

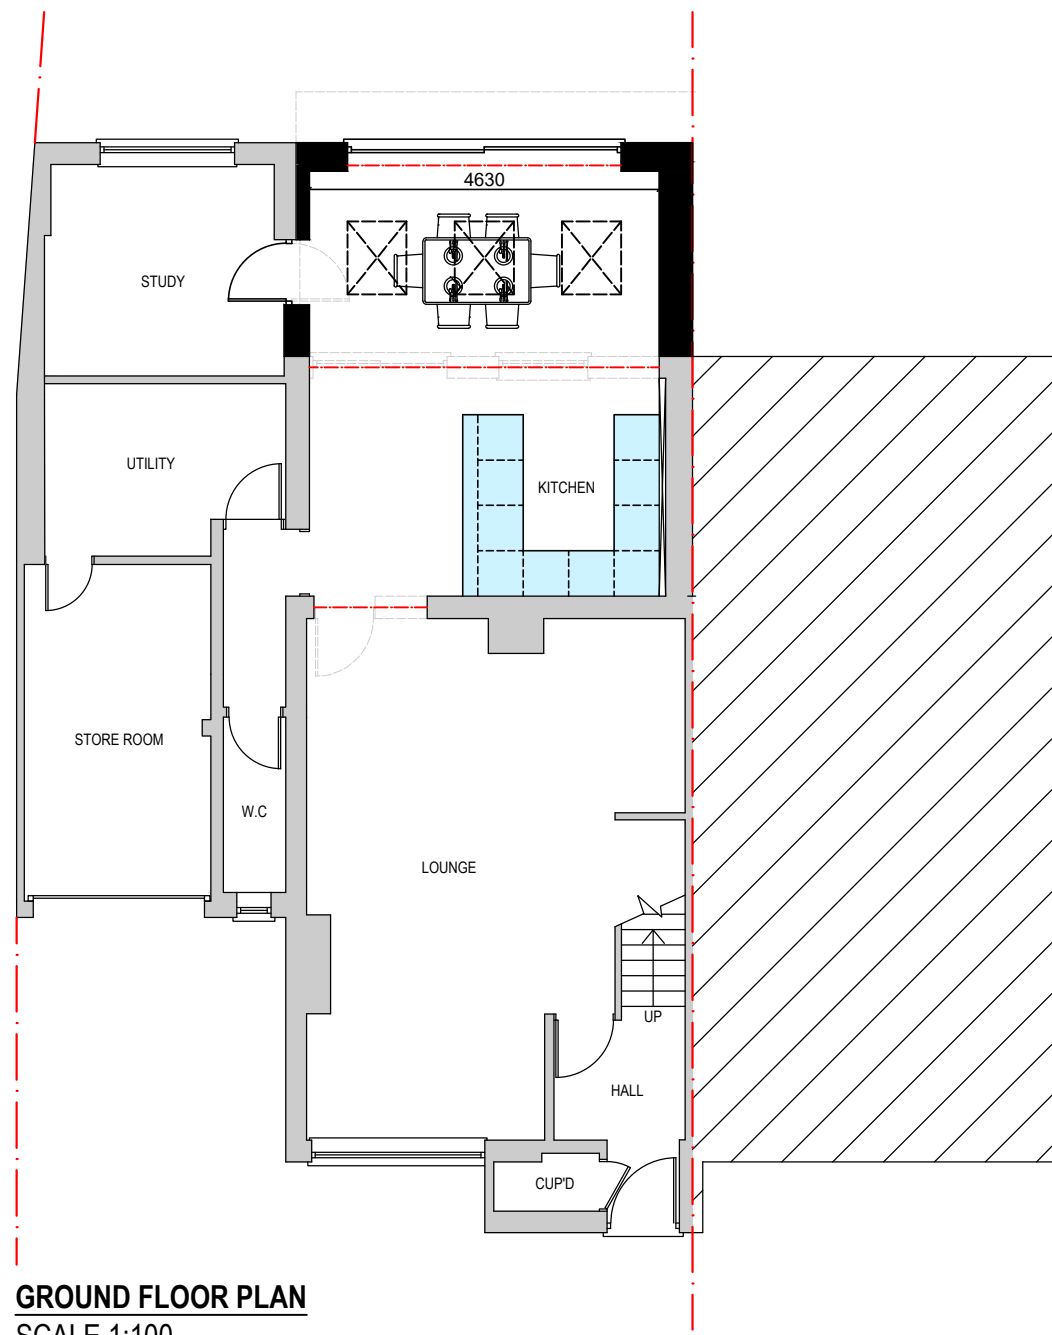

GROUND FLOOR PLAN
SCALE 1:100

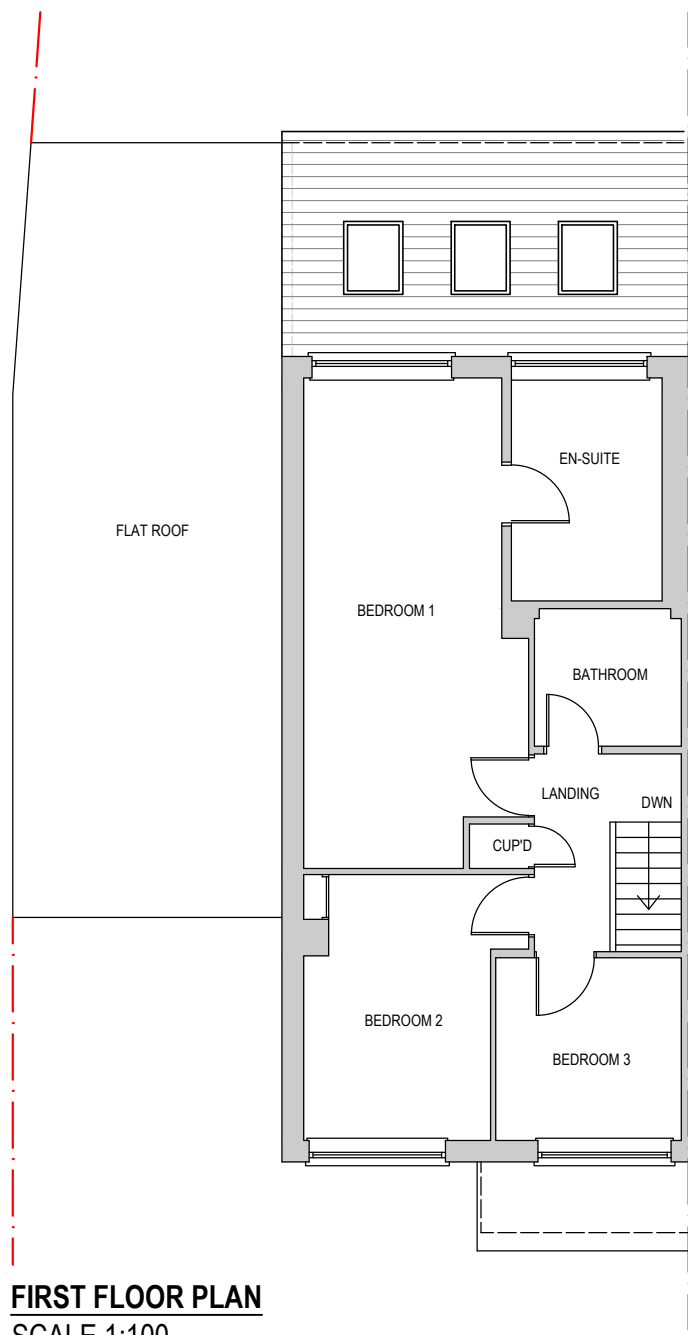

FIRST FLOOR PLAN
SCALE 1:100

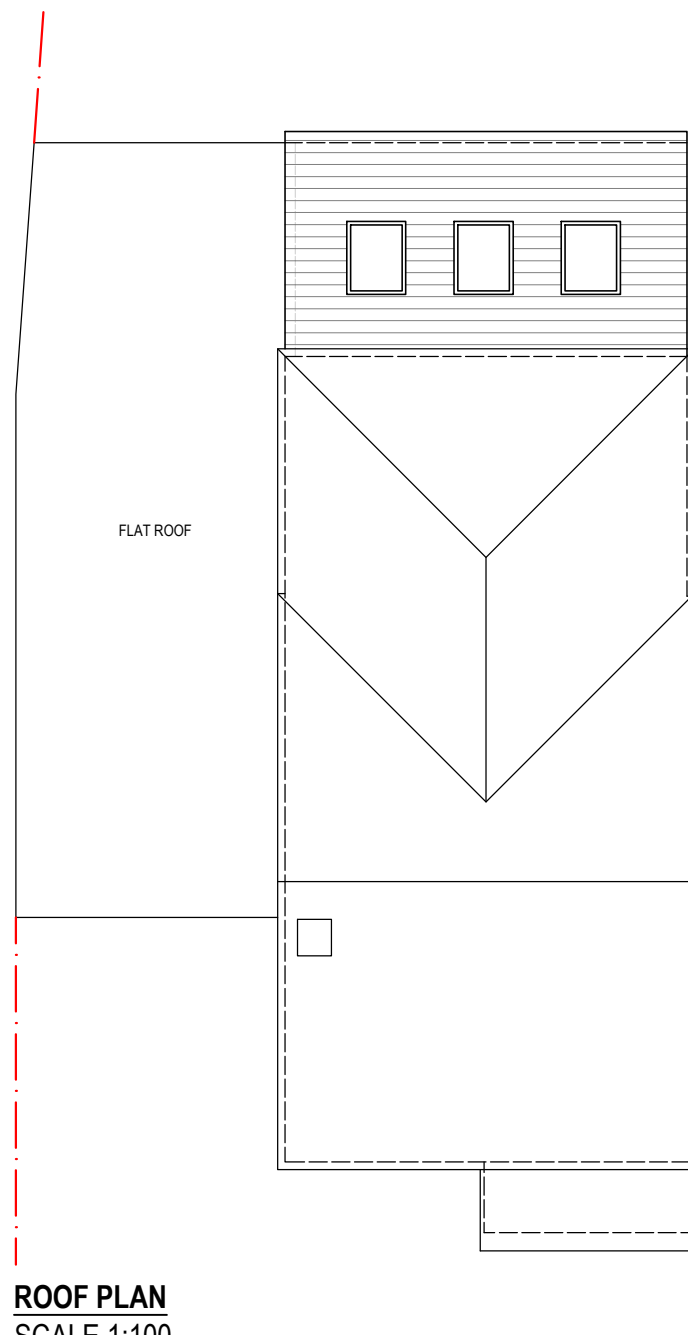

ROOF PLAN
SCALE 1:100

Scale Bar 1:100



A	11/12/24	MINOR AMENDMENTS
	REV DATE	DESCRIPTION
RTMDesign Architectural Services Planning & Building Regulation Drawings		
27 St. Andrews Close, Slip End, LU1 4DE M 07979 575 456 E enquiries@rtmdesign.co.uk		
CLIENT MR A SMITH & MRS S DYER		
ADDRESS 7 CROMWELL WAY PIRTON HITCHIN HERTFORDSHIRE SG5 3RD		
TITLE PLANNING APPLICATION PROPOSED PLANS AND ELEVATIONS WITH BLOCK PLAN		
SCALE - AS SHOWN @ A2		DATE - DEC '24
JOB No.	DRAWING No.	REVISION
733	PL_02	A