





Proposed Side Elevation

Proposed Rear Elevation

Proposed Side Elevation

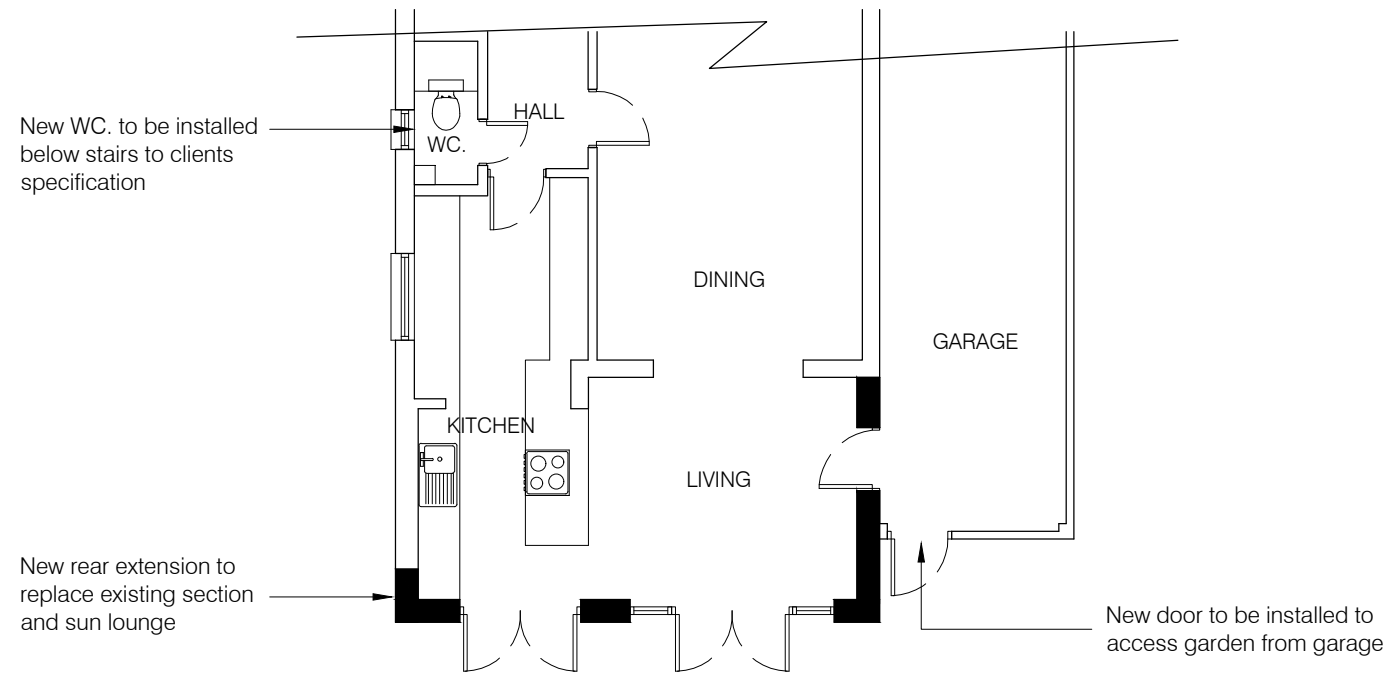

Proposed Ground Floor Plan

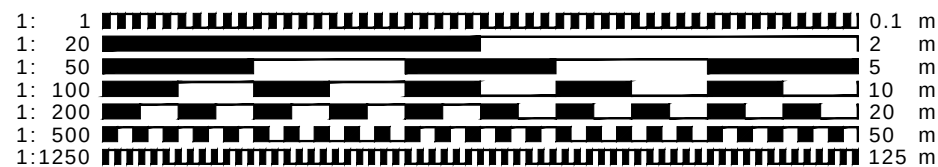

- CLIENT MUST SEEK SEPARATE SPECIALIST ADVICE ON PARTY WALL MATTERS IN SUFFICIENT TIME TO SERVE ALL NOTICES IF REQUIRED
- ALL STRUCTURAL ELEMENTS ARE INDICATIVE ONLY AND SUBJECT TO FULL STRUCTURAL DESIGN BY STRUCTURAL ENGINEER - ALL DESIGN IS SUBJECT TO STRUCTURAL DESIGN TO BE PROVIDED BY OTHERS
- THIS DRAWING IS FOR PLANNING APPROVAL ONLY AND SUBJECT TO ALL OTHER RELEVANT STATUTORY APPROVALS

This drawing is protected under (C) copy right



preliminary

CONTRACT
Proposed Works
5 Westfield Lane, Hitchin, Herts

DRAWING TITLE
PROPOSED PLANS & ELEVATIONS

SCALE 1:100@A3 DRAWING NUMBER REVISION

DATE Feb 2026 PO3

DRAWN JEI

JOB NUMBER RSD-26-05 CHECKED BY

redshed design 45 Hoo Road Meppershall Bedfordshire SG17 5LP
telephone: 01462 817075, 07884008970
fax: 01462 807175
e-mail: james/karen@redsheddesign.co.uk
www.redsheddesign.co.uk