

FRONT (North) ELEVATION




SIDE (East) ELEVATION




REAR (South) ELEVATION



SIDE (West) ELEVATION

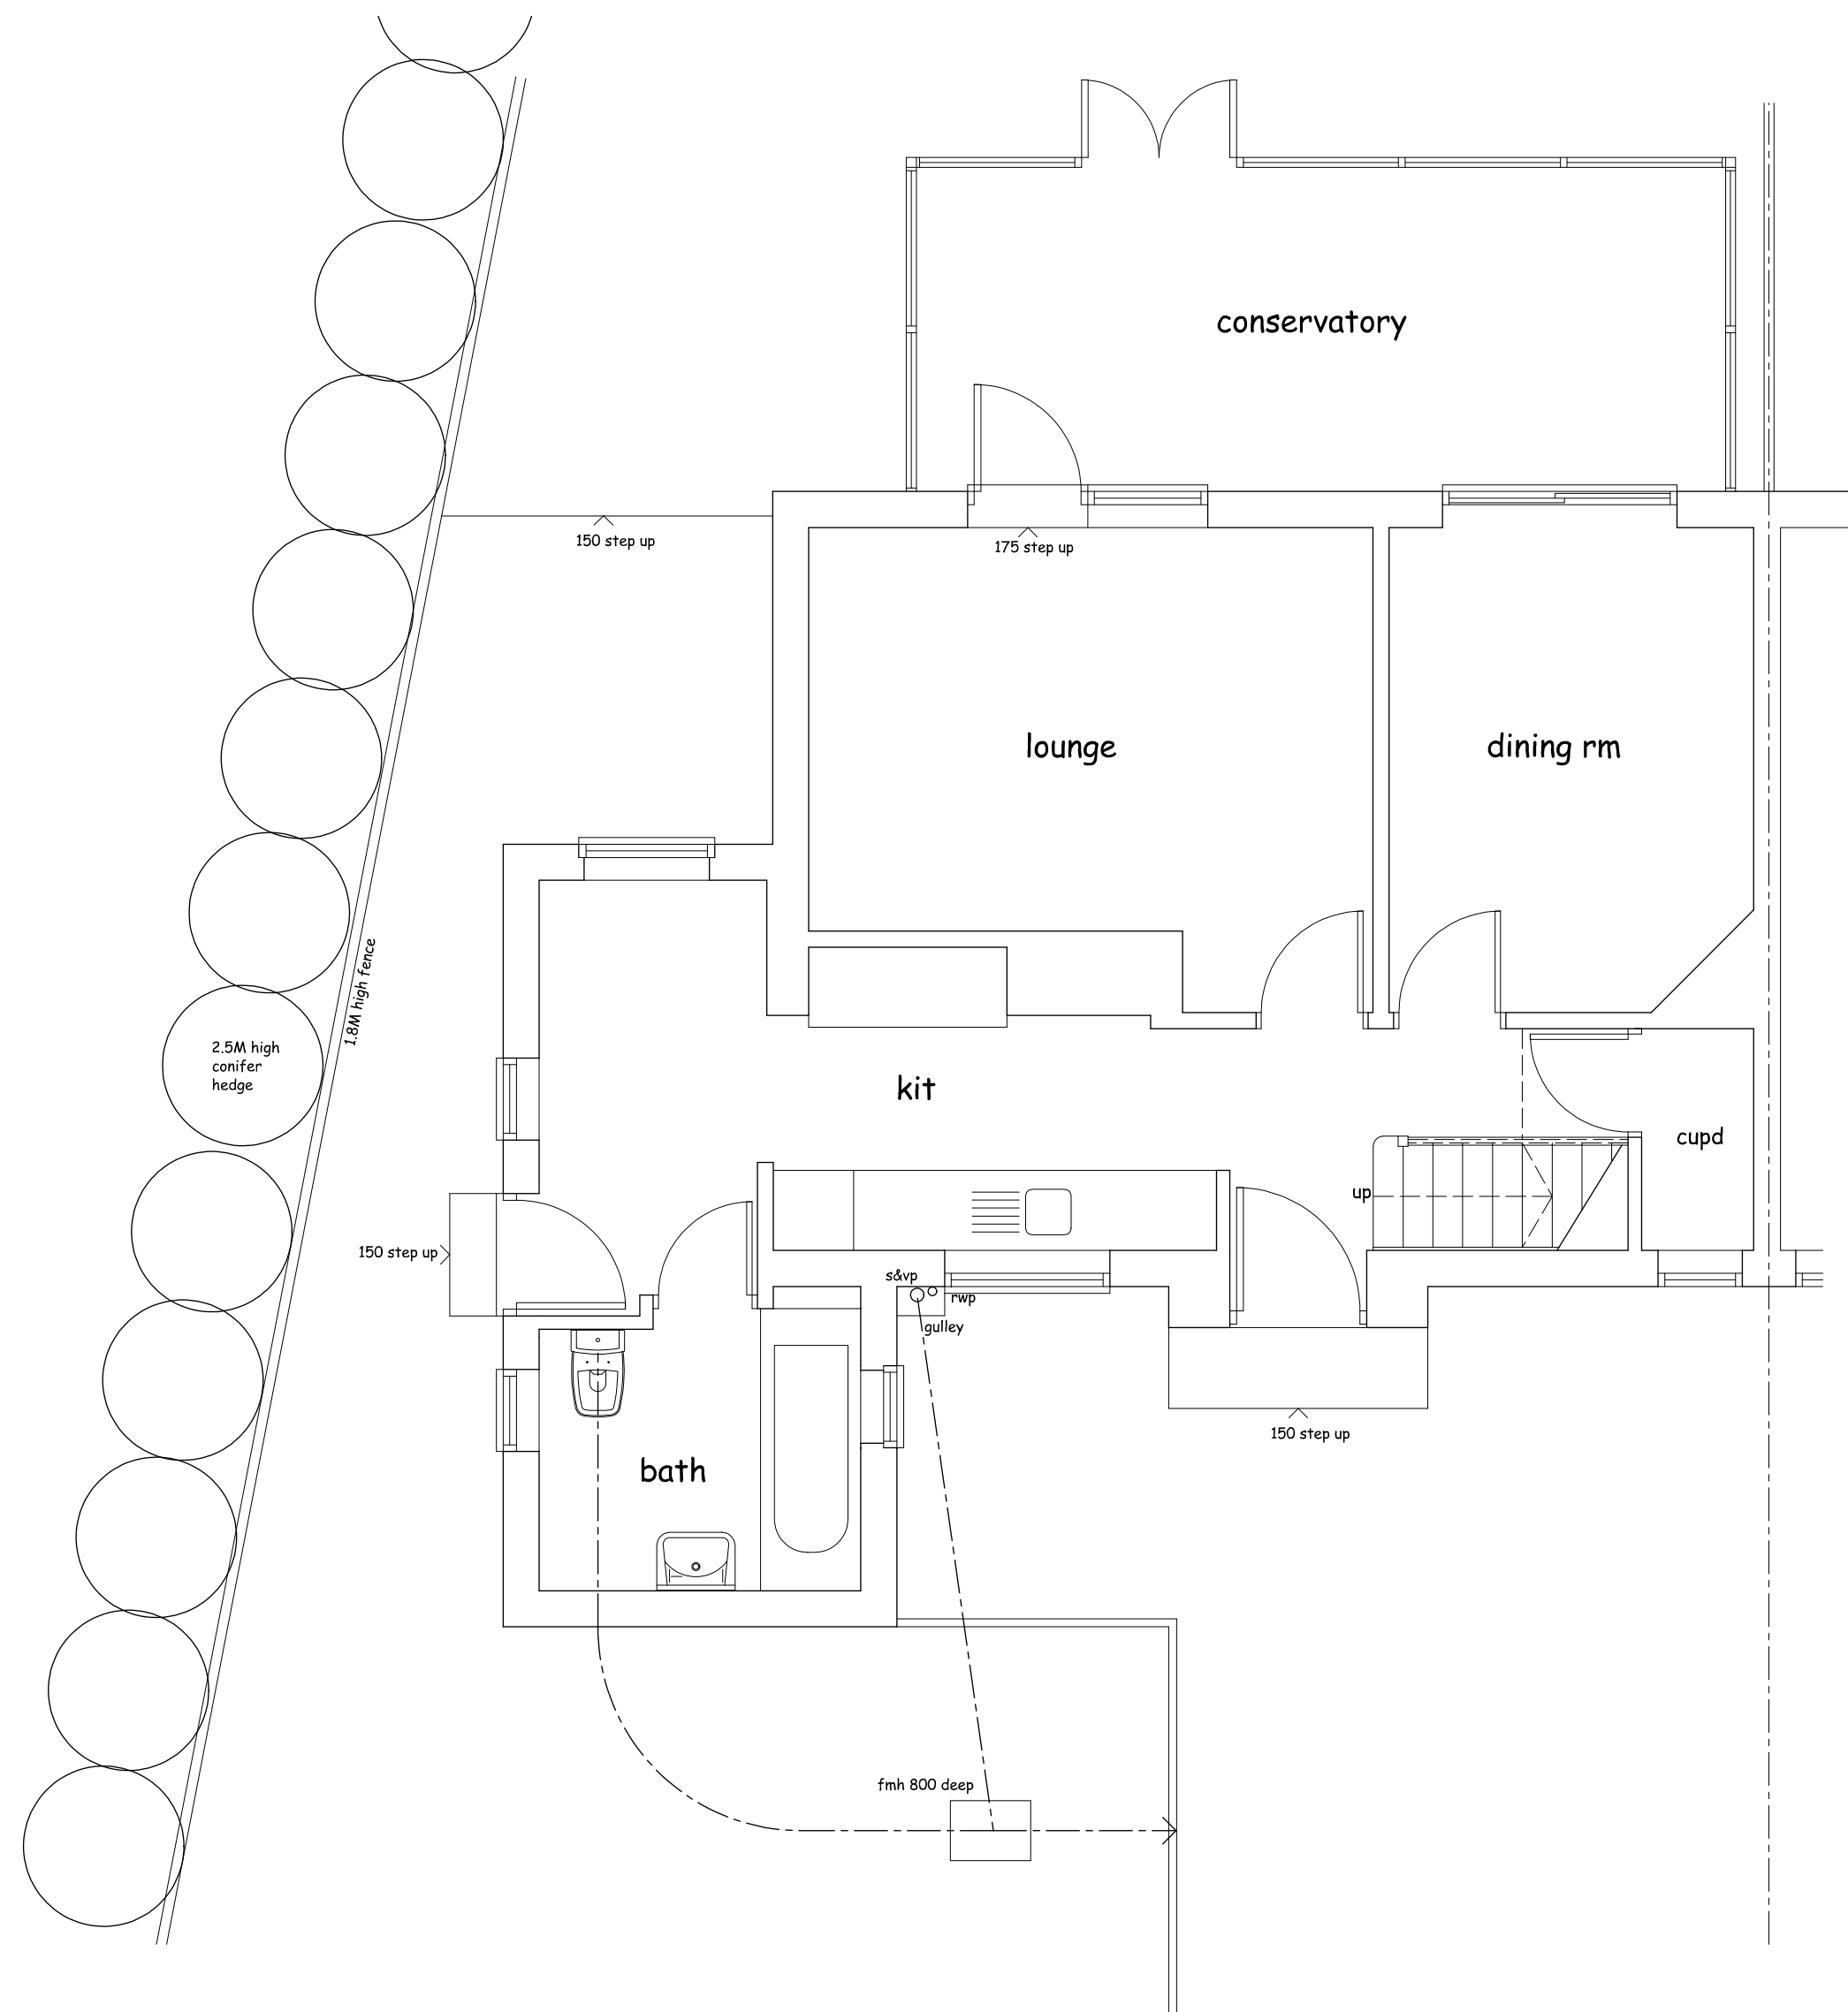

GROUND FLOOR PLAN

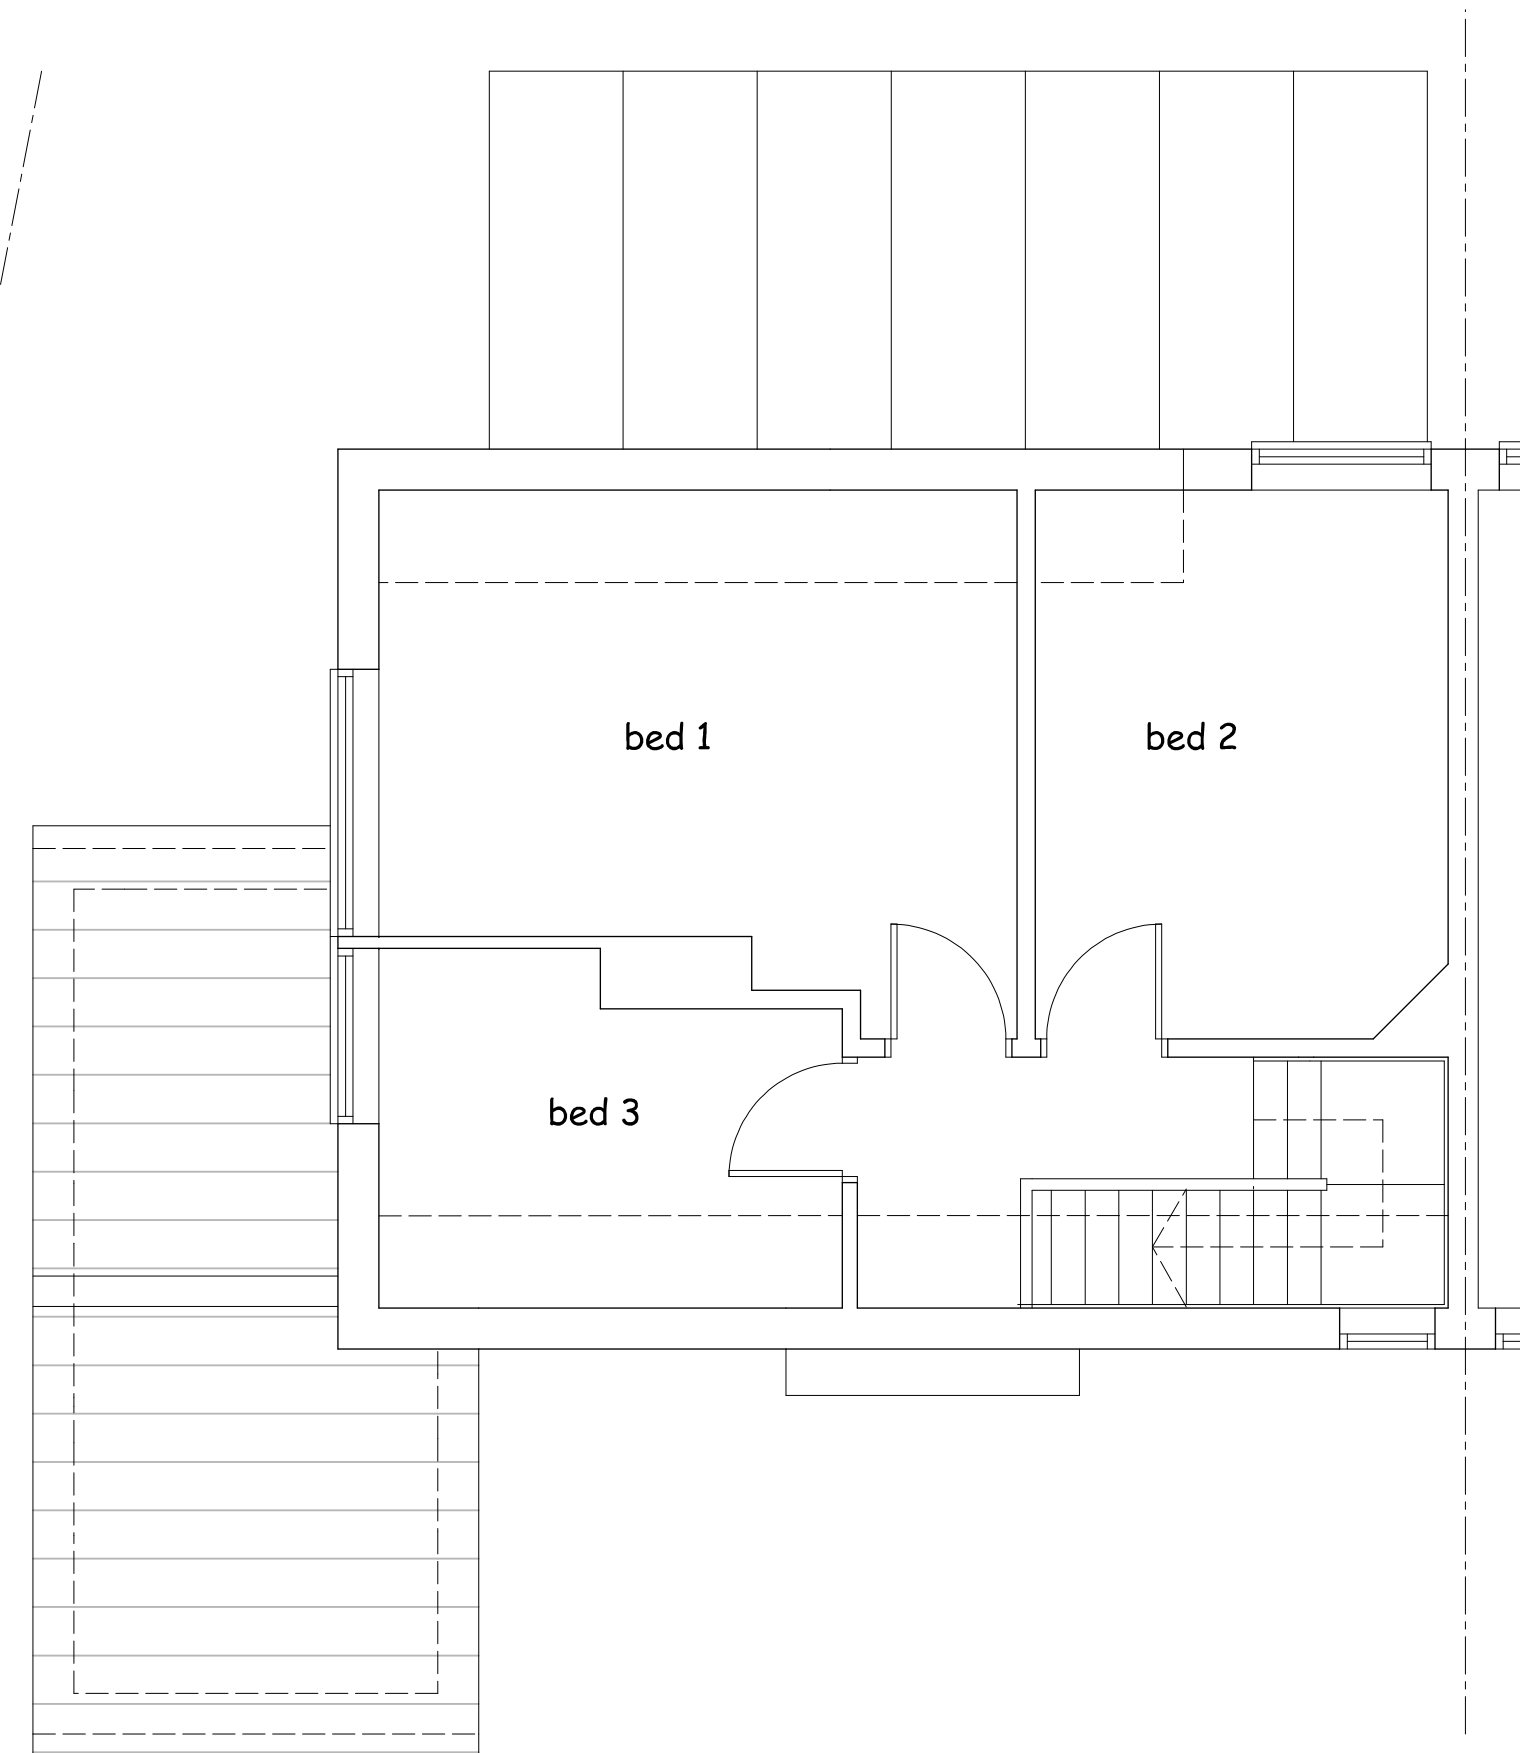

FIRST FLOOR PLAN



LOCATION PLAN 1:1250

Project

PROPOSED TWO STOREY
FRONT & REAR AND SINGLE
STOREY REAR EXTENSIONS
TO No 2 HEATH AVENUE,
ROYSTON, HERTS
SG8 9DB

Client

KIM AND CARL EDWARDS

Drawing

EXISTING PLAN

Scale 1:50 & 1:100 @ A1 Drawn C.R.

Checked Date Feb 26

Drawing No.

EDW/26/02

This drawing and design is copyright and must not
be reproduced in part or in whole without prior
written consent. Contractors must verify all
dimensions on site before commencing work

