



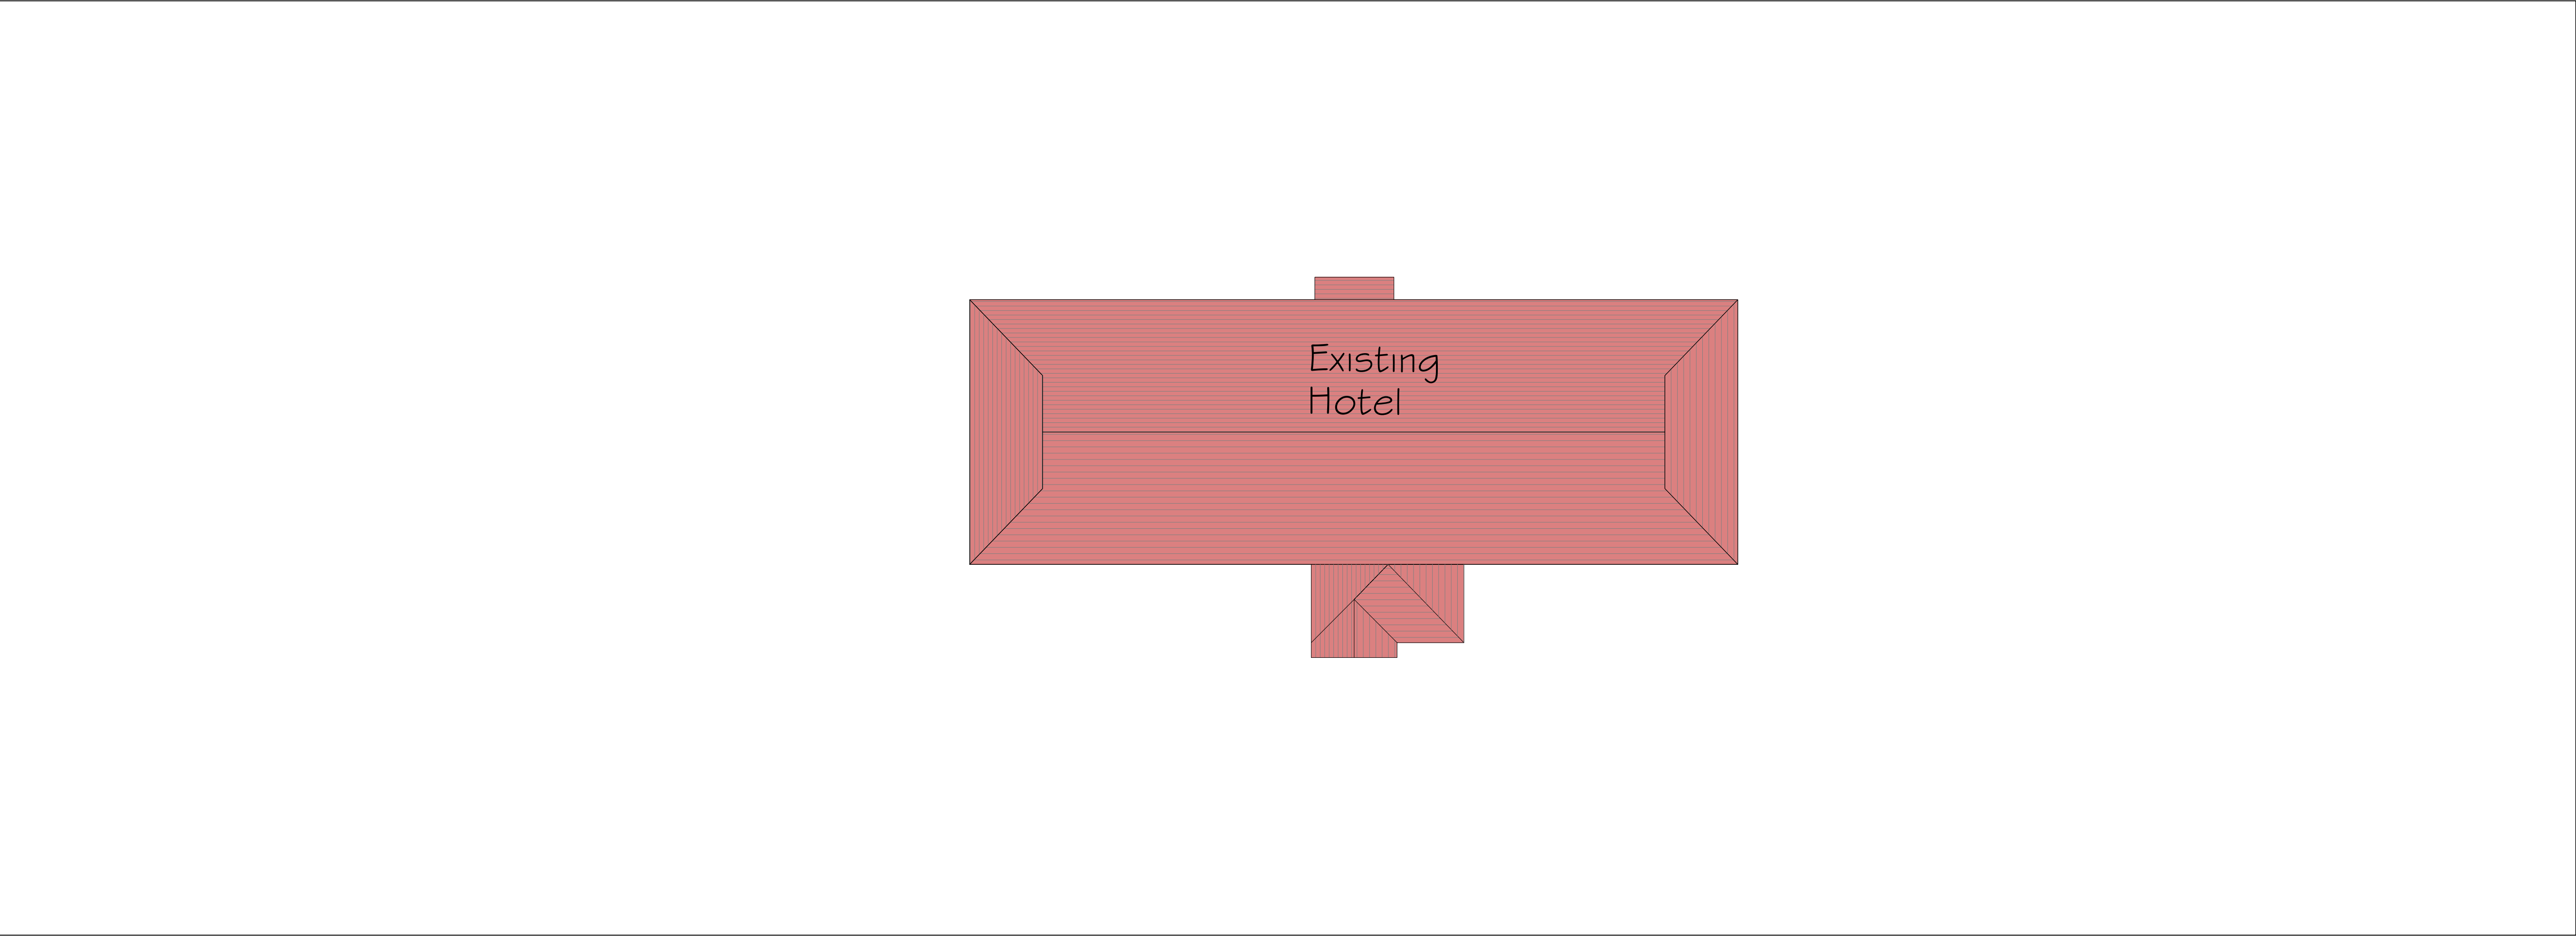


EXISTING ROOF PLAN

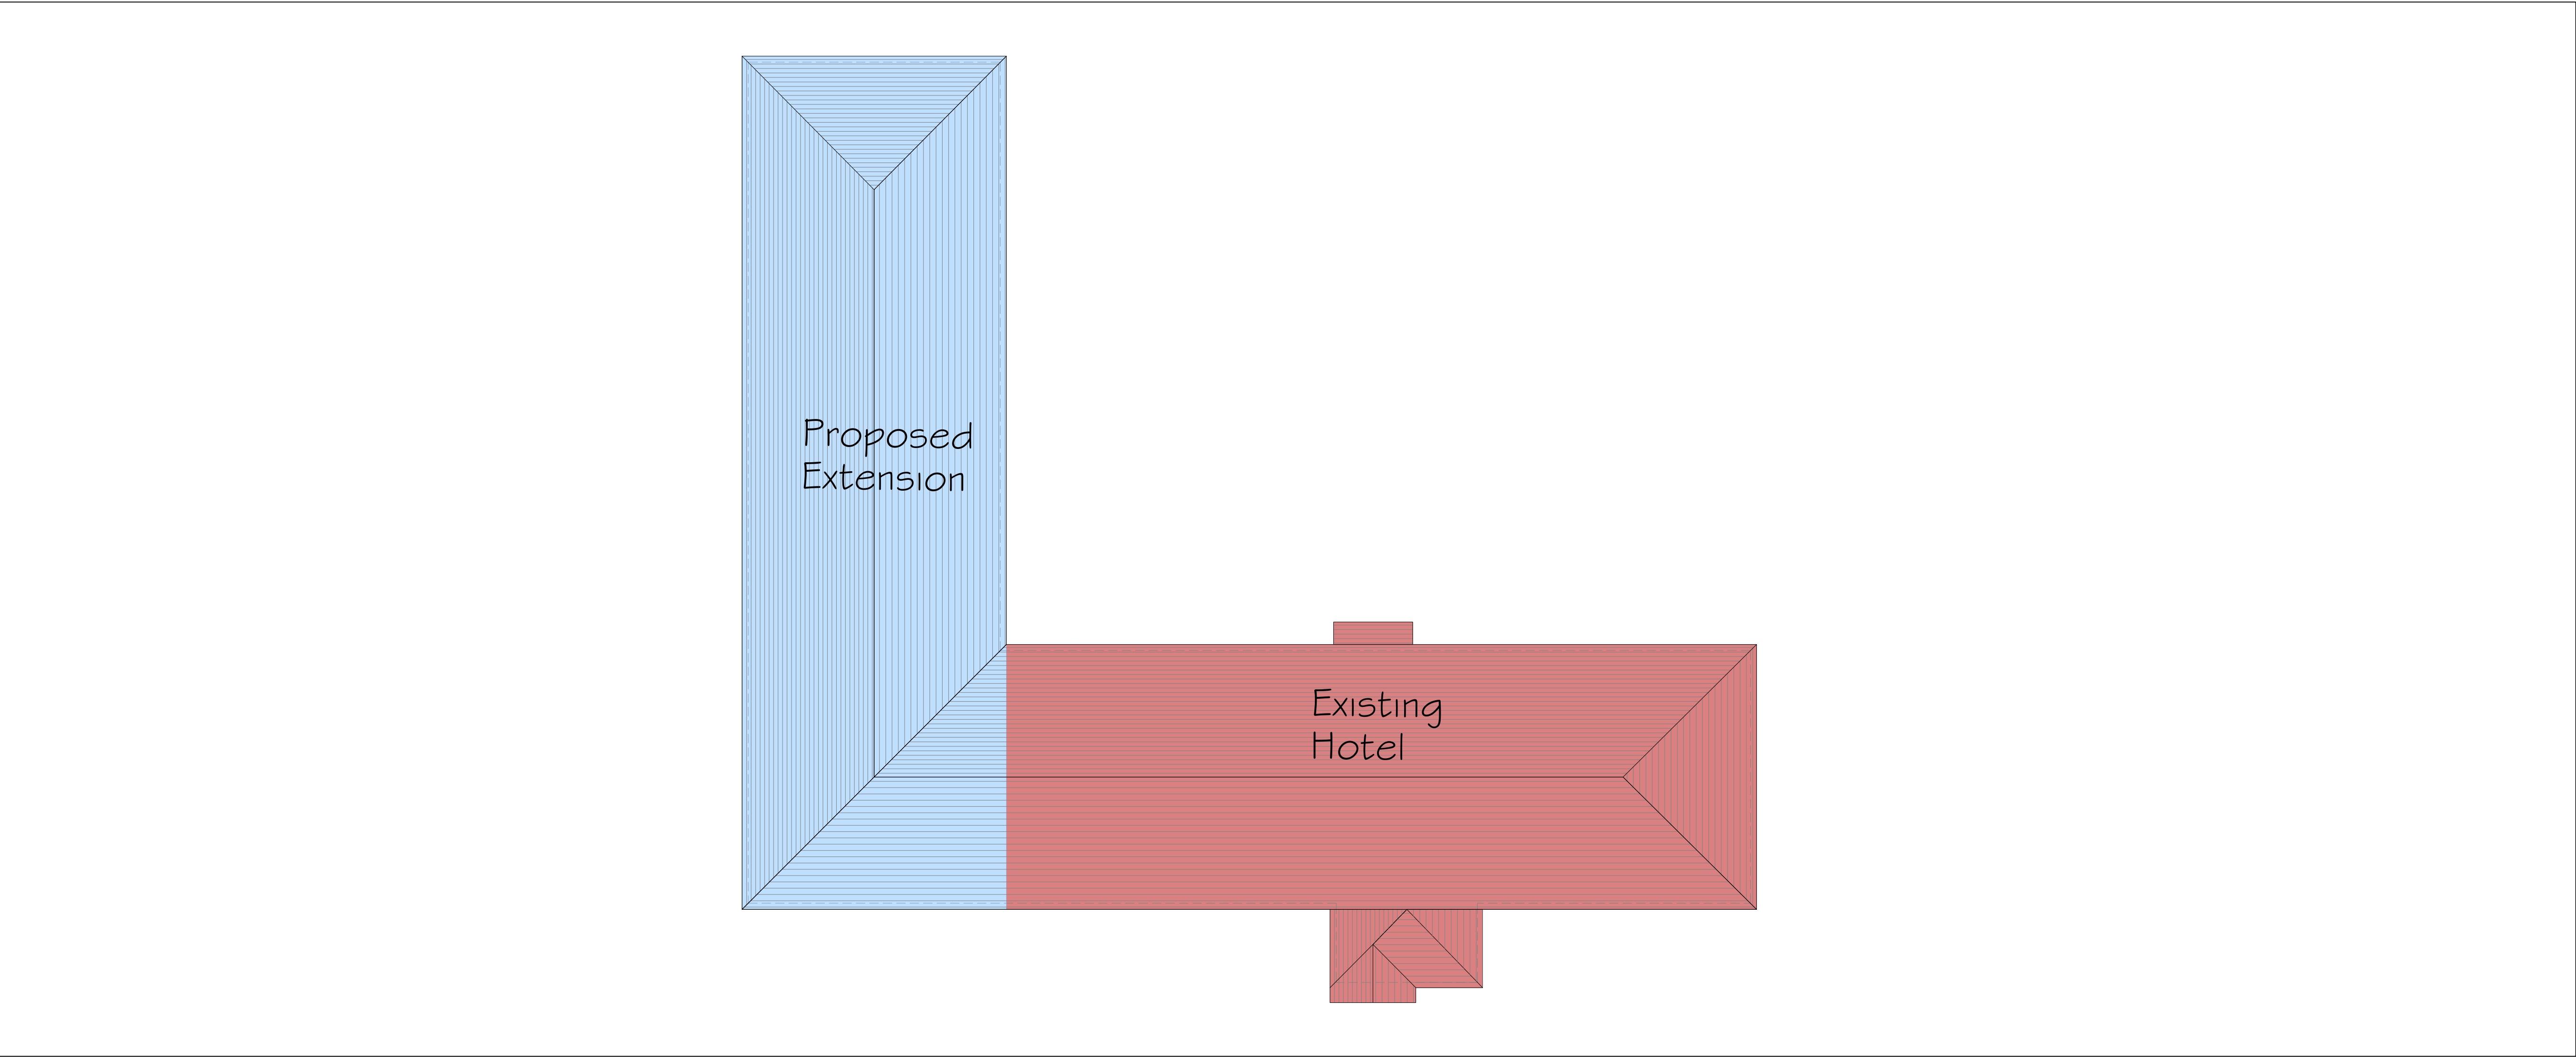

PROPOSED ROOF PLAN


Note - The existing Dutch gable is to be removed and replaced with a hipped roof to align with the proposed extension roof form.

 

Revision	Date	Details

Aegis Consultancy Group I
Architects I Warwickshire I
Worcester I

Warwickshire Office – Suite 1,
34 Laurel Drive I Stockton I
CV47 8FB I
t: 01926 811635
e: mail@aegisarchitects.co.uk
Worcester Office – Park View
Terrace I Worcester I WR3 7AG I

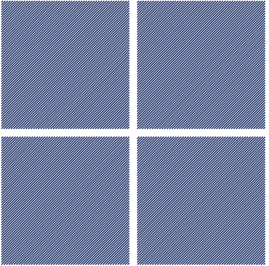

Client: SHAMI RADIA REDWING LODGE (HERTS) LTD		
Project: REDEVELOPMENT OF REDWING LODGE HOTEL		
Drawing title: EXISTING AND PROPOSED ROOF PLANS		
Address: Redwing Lodge Hotel Baldock, Herts, SG7 5EX		
Project No:	NO: 632	
Scale:	1:200@A1	Drawing No: AA-632-006
Date:	DEC 2025	Drawn By: PH Checked By: