



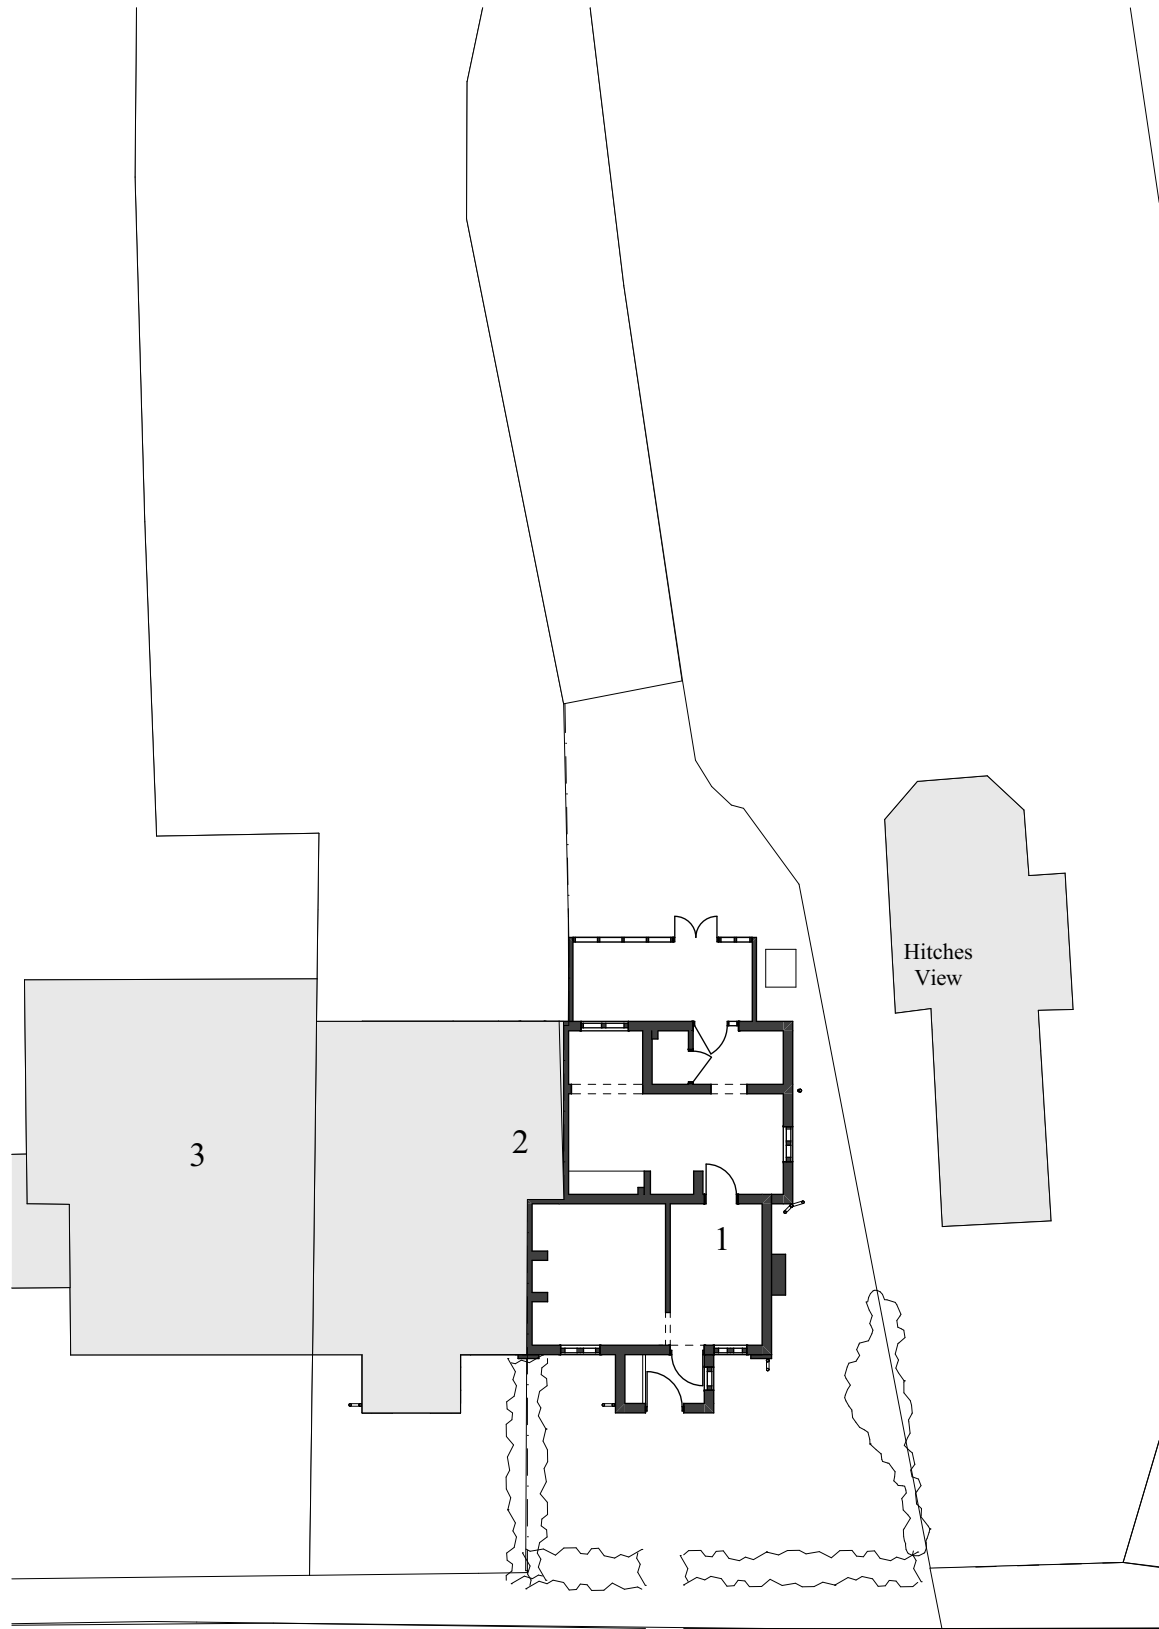

THE CAUSEWAY

Existing Site Plan 1:200

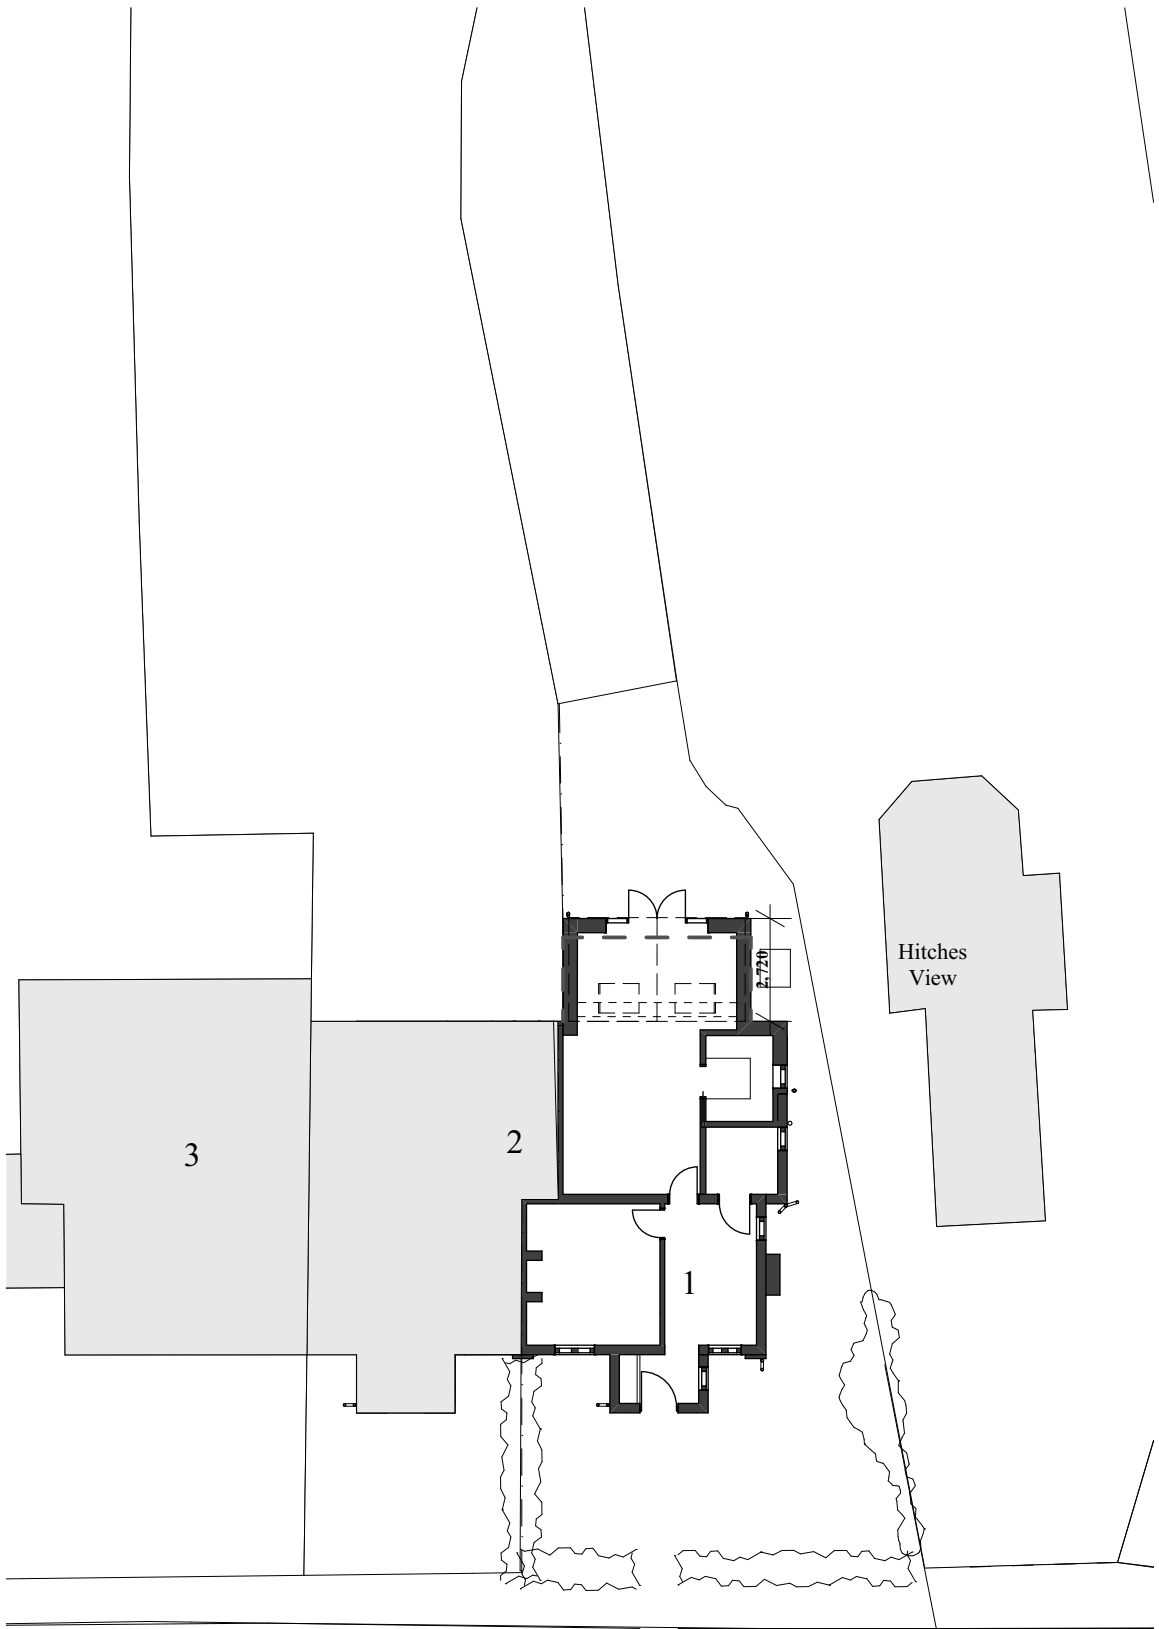

THE CAUSEWAY

Proposed Site Plan 1:200

 Cameron Bosque Brookes Architects Cambridge Huntingdon Stamford 01480 301 554 0208 050 6206 info@cbb-architects.co.uk	<u>Status</u> Planning	<u>Title</u> Existing and Proposed Site Plans	<table><thead><tr><th>Rev</th><th>Date</th><th>Drawn by</th><th>Change description</th></tr></thead><tbody><tr><td>P1</td><td>06/01/2025</td><td>GC</td><td>Issued for Planning</td></tr><tr><td>P2</td><td>16/01/2025</td><td>GC</td><td>Revised Planning Issue</td></tr><tr><td>P3</td><td>13/03/2025</td><td>GC</td><td>Revised Planning Issue</td></tr></tbody></table>	Rev	Date	Drawn by	Change description	P1	06/01/2025	GC	Issued for Planning	P2	16/01/2025	GC	Revised Planning Issue	P3	13/03/2025	GC	Revised Planning Issue	 <u>General Notes</u> Work to figure dimensions only. All dimensions are shown in 'mm' unless otherwise stated. The contractor, sub-contractors and suppliers must verify all dimensions on site prior to the commencement of any work. This drawing is the property of Cameron Bosque Brookes Architects Limited and copyright is reserved by them. This drawing is issued on the basis that it is not copied, used or disclosed by or to any unauthorised person without the prior written consent of Cameron Bosque Brookes Architects Limited. This drawing is to be read in conjunction with all relevant engineers and specialist sub-contractors drawings and specifications. Contractors should carry out their own independent site surveys to confirm dimensions. Any discrepancies are to be brought to the designers attention.	
	Rev	Date		Drawn by	Change description																
	P1	06/01/2025		GC	Issued for Planning																
P2	16/01/2025	GC	Revised Planning Issue																		
P3	13/03/2025	GC	Revised Planning Issue																		
<u>Client Name</u> George Osborne	<u>Scale</u> 1:200@A3	<u>Date</u> 13/03/2025																			
<u>Project Address</u> 1 Fordham Terrace The Causeway Therfield SG8 9PP	<u>Drawing Number</u> 24247-1000	<u>Revision</u> P3																			