



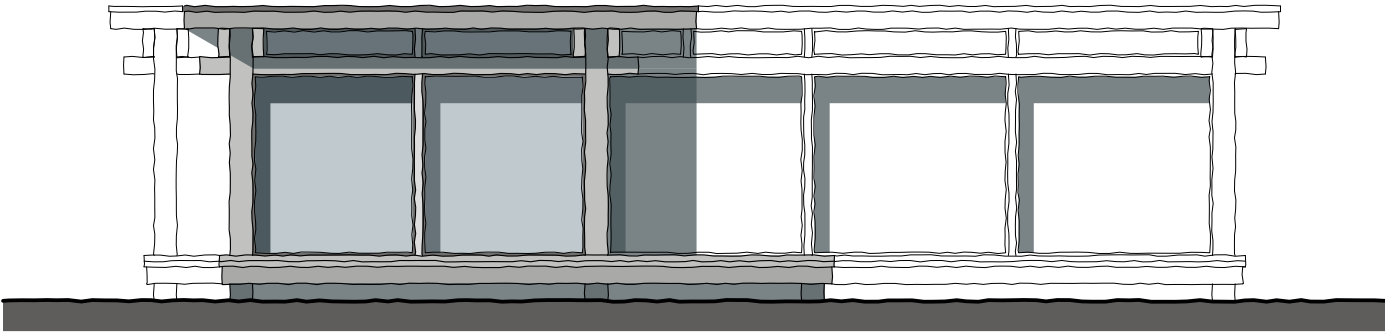


Proposed West Elevation

Scale 1:100

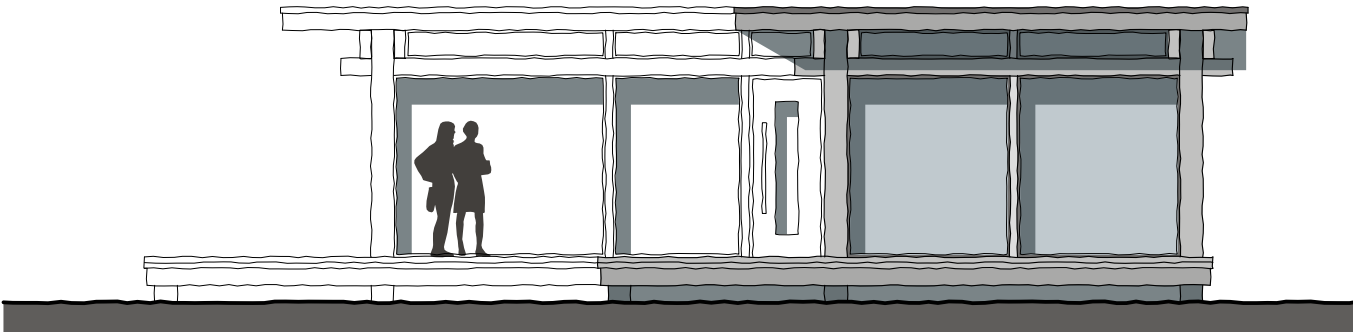


Proposed South Elevation

Scale 1:100

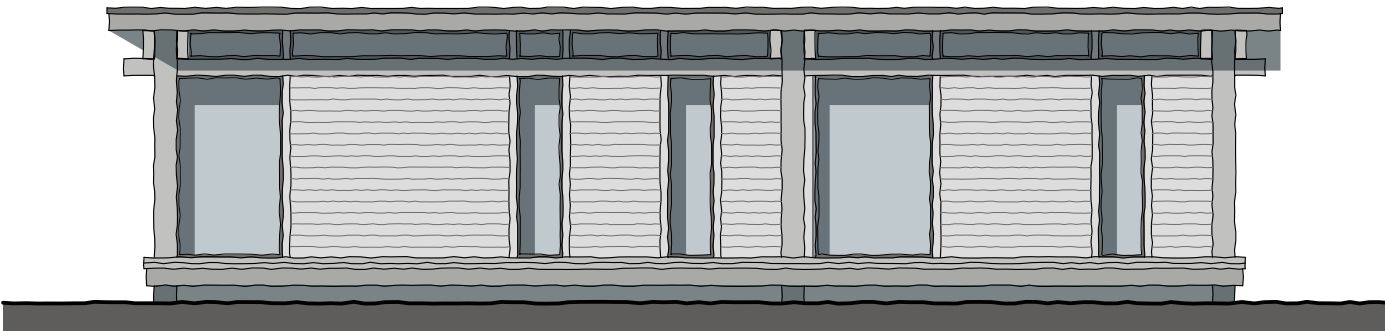

Proposed East Elevation

Scale 1:100

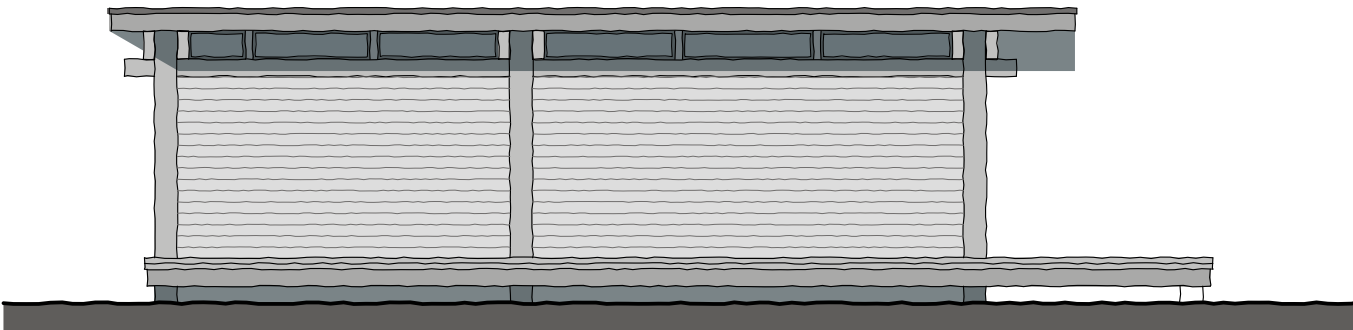


Proposed North Elevation

Scale 1:100

This drawing is a print and must not be scaled from. Use only noted dimensions and check all measurements on site before proceeding with the works. Any queries regarding areas, levels or dimensions must be referred back to BBR Design Services Ltd. All dimensions of existing buildings to be verified on site.

This drawing is the copyright of BBR Design Services Ltd and shall not be in any way used or reproduced without their prior written consent.

All design and construction is to be in accordance with the Construction Design and Management (CDM) Regulations 2015, and HSE guidance.

 

A	17/03/2023	Updated to suit revised proposal.	rda
Rev:	Date:	Note:	By:

FOR PLANNING



D E S I G N

01462 420800 | 01799 530097

info@bbr-design.co.uk

www.bbr-design.co.uk



Contract:
Hinworth House
New Inn Road
Hinworth, Baldock
Hertfordshire, SG7 5HG

Drawing Title:
Proposed Elevations

Scale:
1:100
@ A3

Drawn/check:
rda

Job No:
21123

Date:
November 2022

Drawing No:
Revision:

PL26 A

© BBR Design 2023