

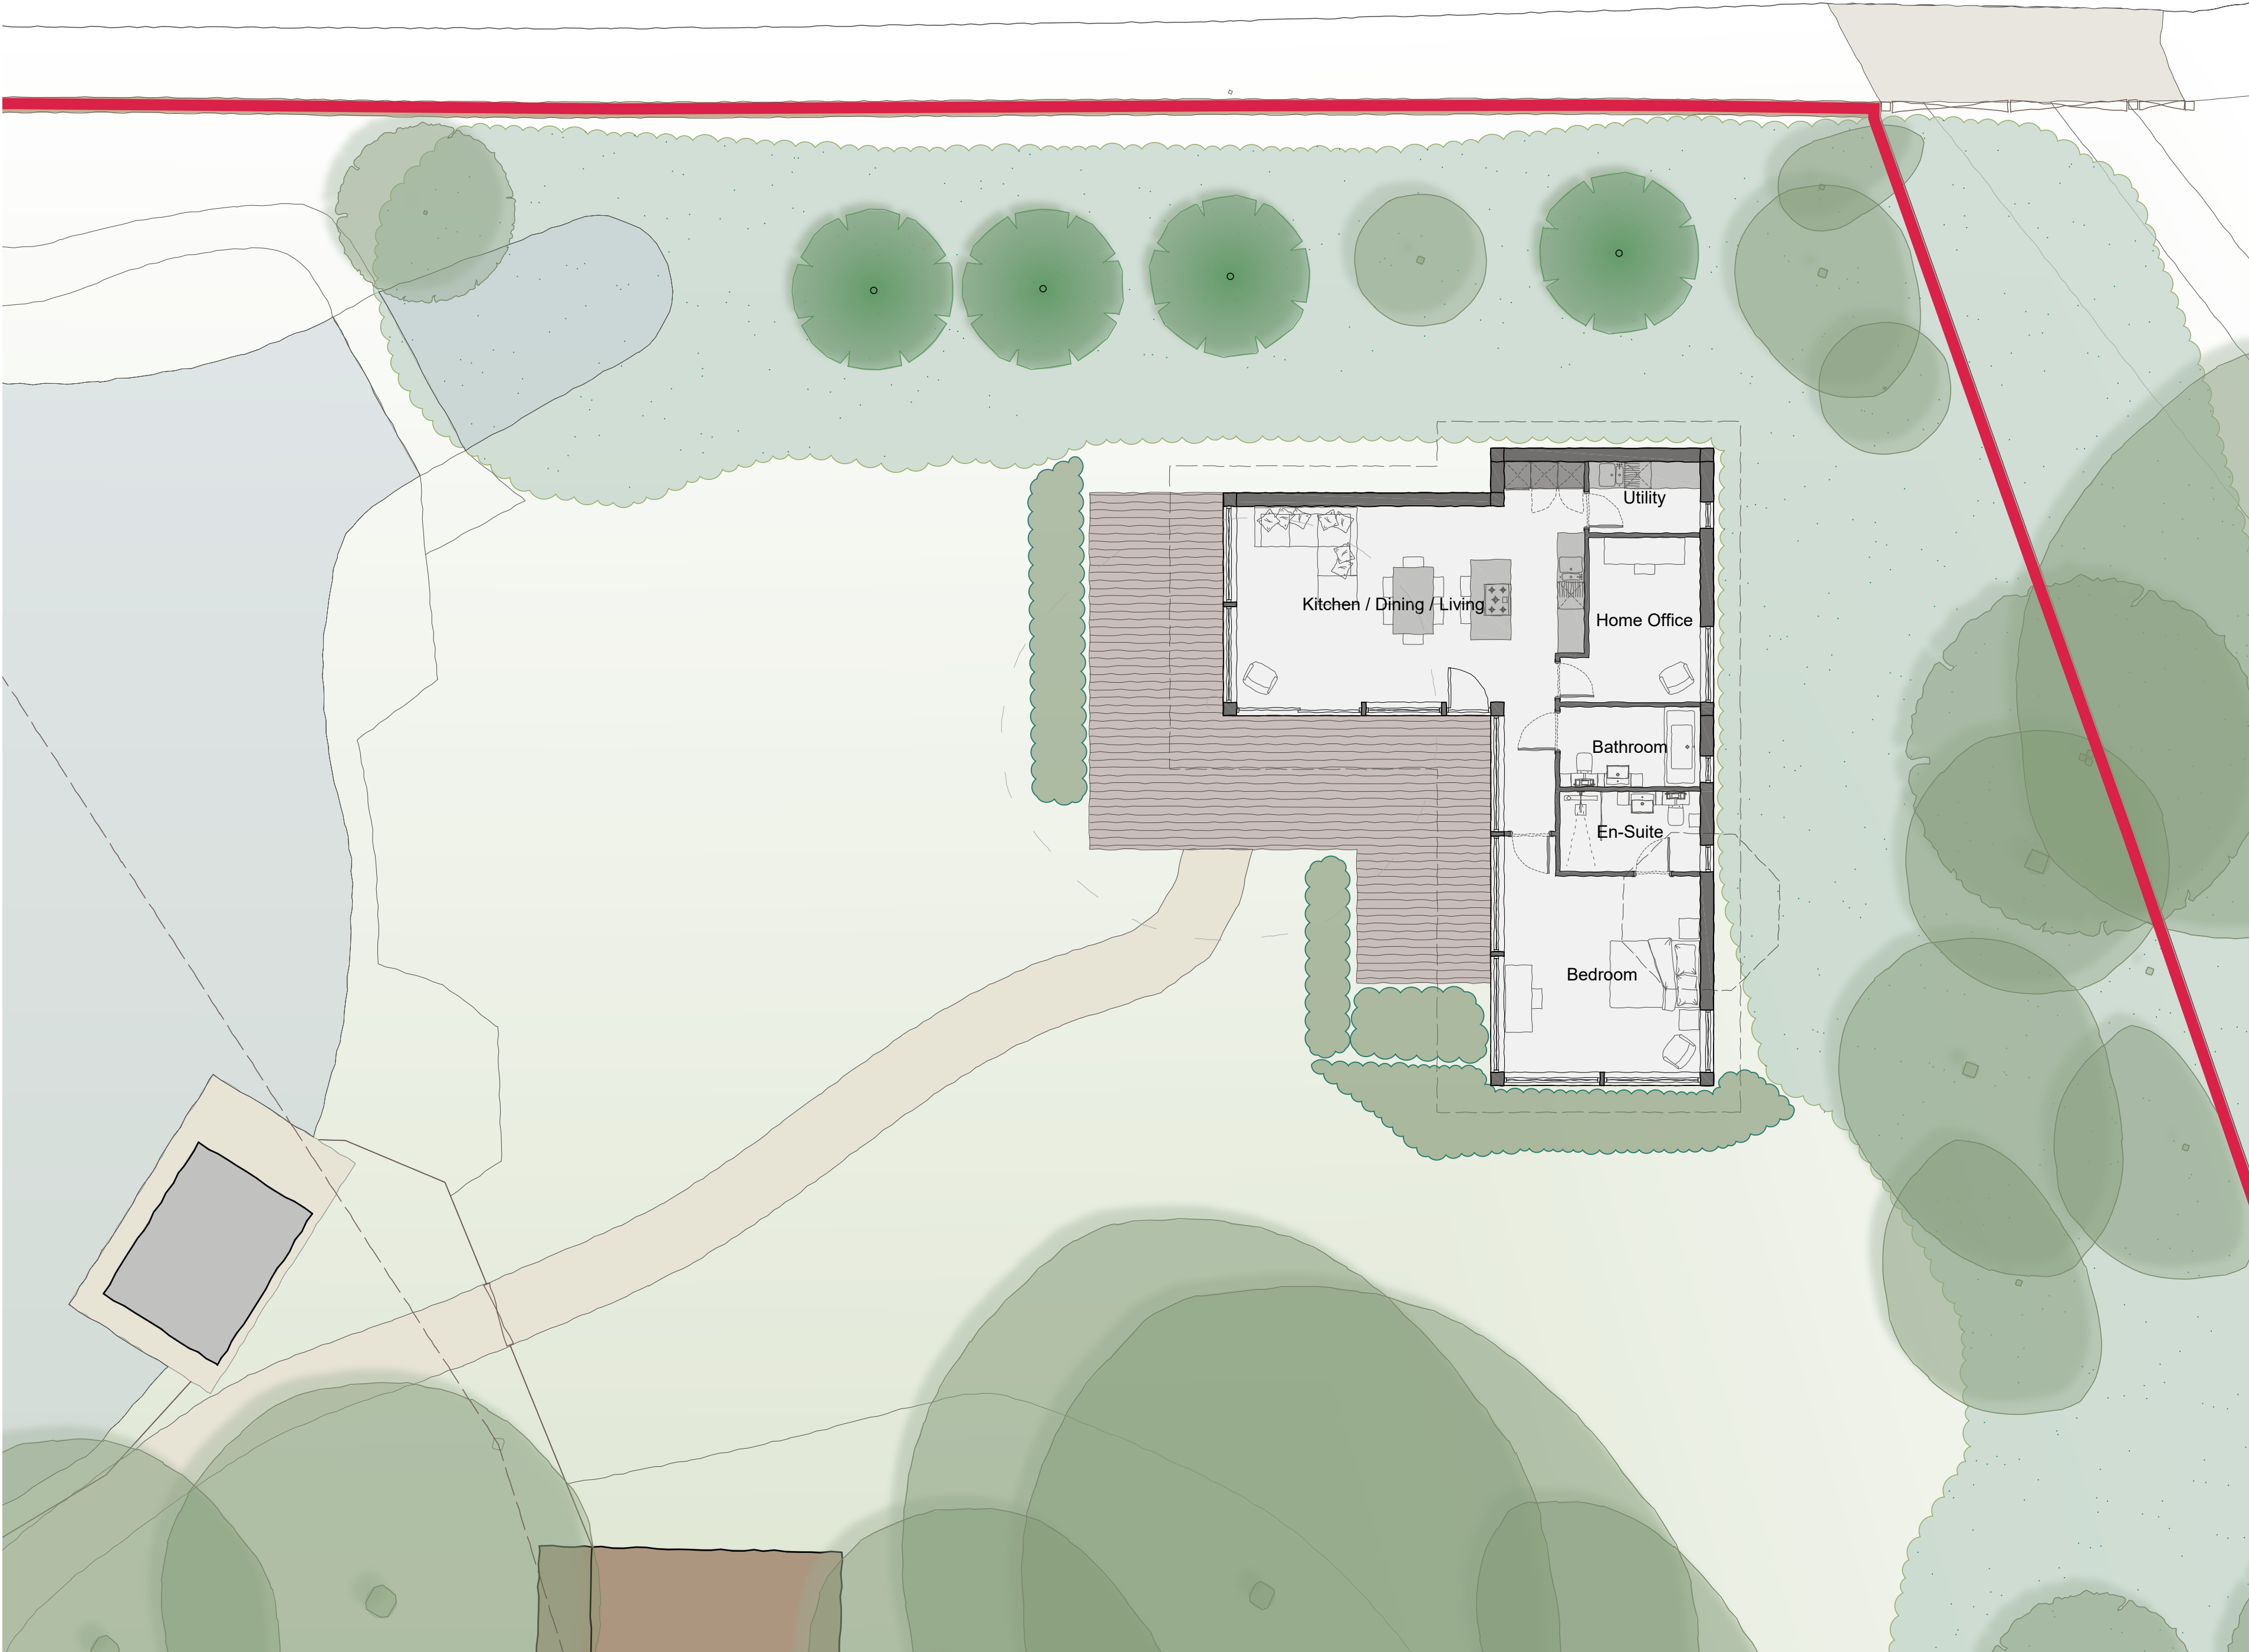


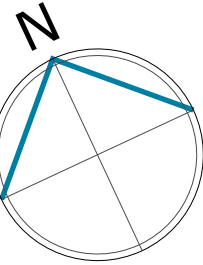

This drawing is a print and must not be scaled from. Use only noted dimensions and check all measurements on site before proceeding with the works. Any queries regarding areas, levels or dimensions must be referred back to BBR Design Services Ltd. All dimensions of existing buildings to be verified on site.

This drawing is the copyright of BBR Design Services Ltd and shall not be in any way used or reproduced without their prior written consent.

All design and construction is to be in accordance with the Construction Design and Management (CDM) Regulations 2015, and HSE guidance.

 

B	17/03/2023	Revised footprint.	rda
A	29/11/2022	Updated to comments.	rda
Rev:	Date:	Note:	By:

FOR PLANNING



01462 420800 | 01799 530097
info@bbr-design.co.uk
www.bbr-design.co.uk



Contract:
Hinxworth House
New Inn Road
Hinxworth, Baldock
Hertfordshire, SG7 5HG
Drawing Title:
Proposed Floor Plan

Scale:
1:100
@ A2
Job No:
21123
Drawn/check:
rda
Date:
November 2022

Drawing No:
PL25
Revision:
B
© BBR Design 2022