



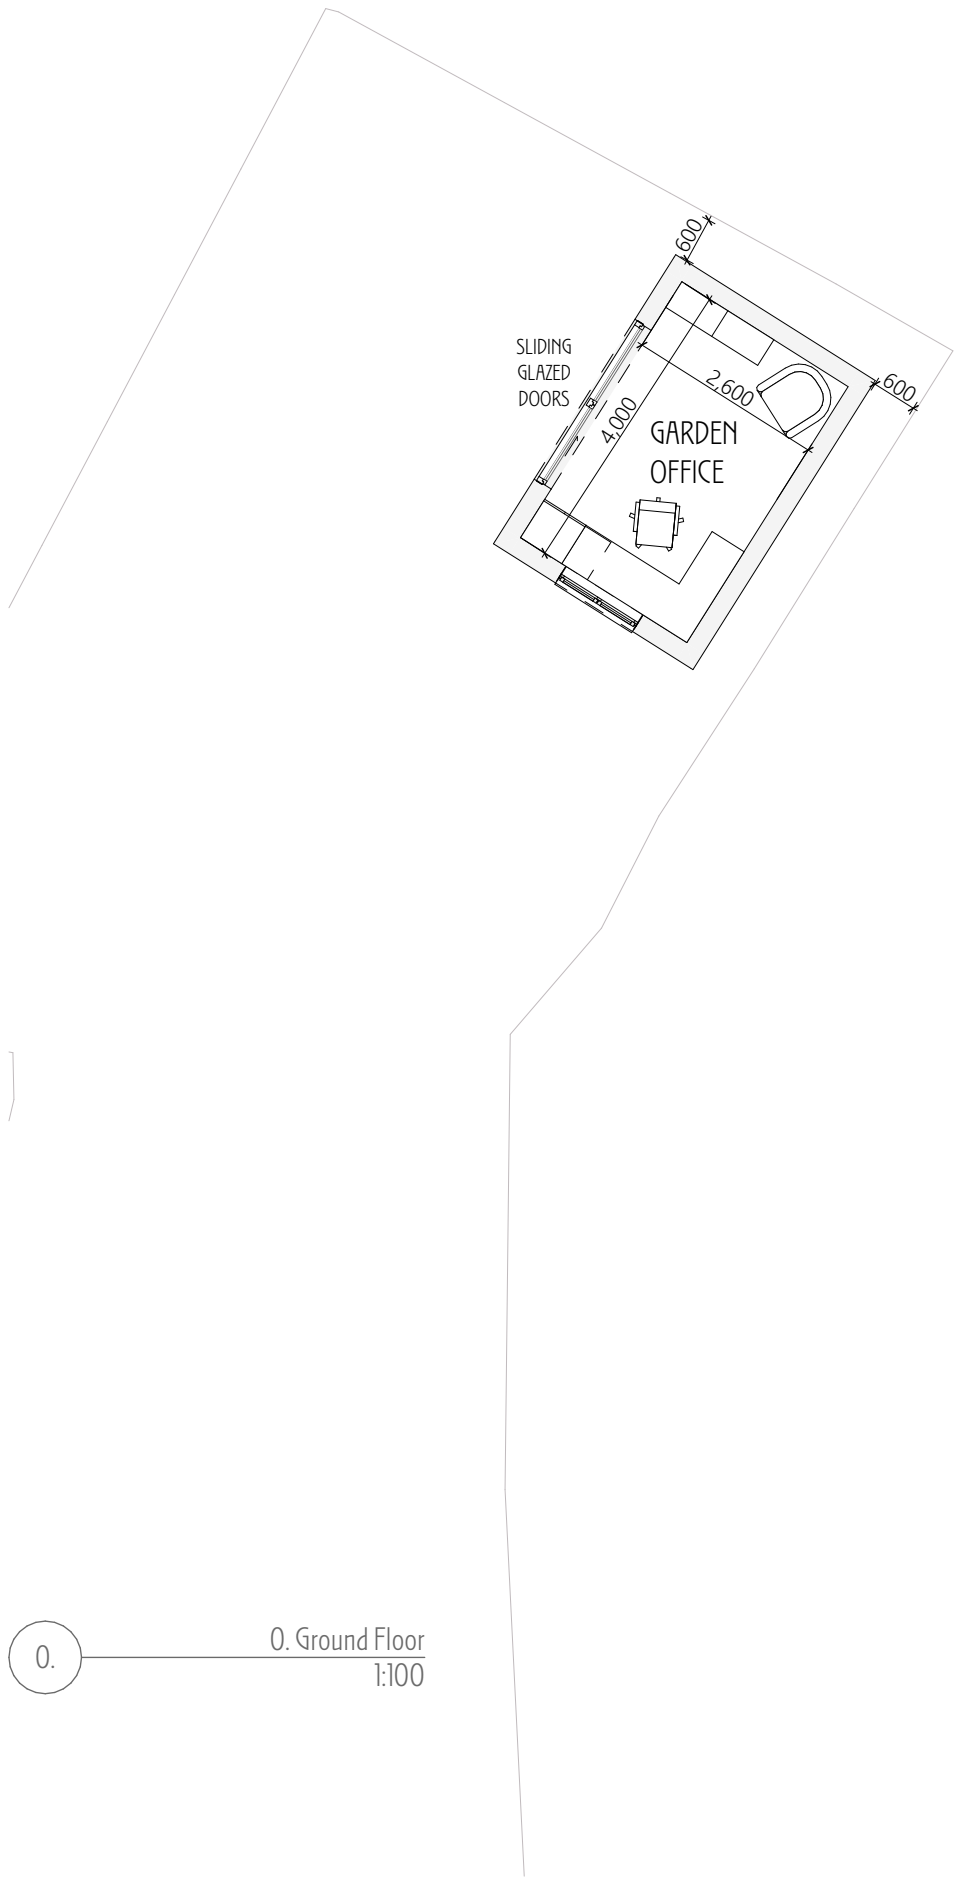

0. Ground Floor
1:100

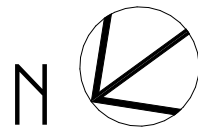


EXISTING
PROPOSED
REMOVALS

NOTES

- This is a planning drawing and should not be used for construction.
- This document and its design content is copyright ©.
- It shall be read in conjunction with all other associated project information and consultants documents.
- 3D images are an illustration only, and are not accurate representations.
- Refer to scale bar and title sheet to check printing scale.



E-06 North Elevation
1:100

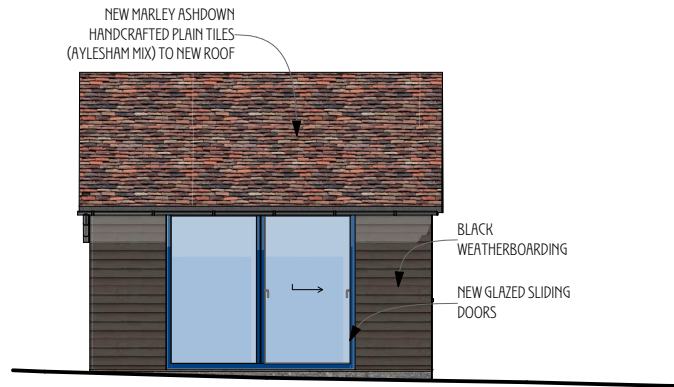

E-07 East Elevation
1:100

RIBA STAGE 2 - CONCEPT DESIGN

Rev	Issued By	Details	Issue Date
-	BB	ISSUED TO CLIENT	20/08/25
A	BB	ISSUED TO CLIENT	01/09/25

PROJECT TITLE
221 Icknield Way, Letchworth
Garden City SG6 4TU
DRAWING TITLE SCALE
Proposed Garden 1:100 @ A3
Office (A3)

DATE
September 25
DRAWN/CHKD
BB AG
DRAWING No.
2506/PD/204
REV
A

NORTON STUDIO ARCHITECTS
HISTORIC AND SUSTAINABLE BUILDING SPECIALIST
ARCHITECT ACCREDITED IN BUILDING CONSERVATION
5 Croft Lane - Norton - Letchworth Garden City - Herts - SG6 1AS
t - 01462 374035
w - www.nortonstudio.co.uk

RIBA
Chartered Practice

Norton Studio & Norton Studio Architects are a trading
style of Norton Studio Conservation Architects LTD.
Registered in England and Wales number 15262283.
Registered office: Unit 15 Focus Four, Fourth Avenue,
Letchworth Garden City, Hertfordshire SG6 2TU

arb
Architects
Registration
Board