



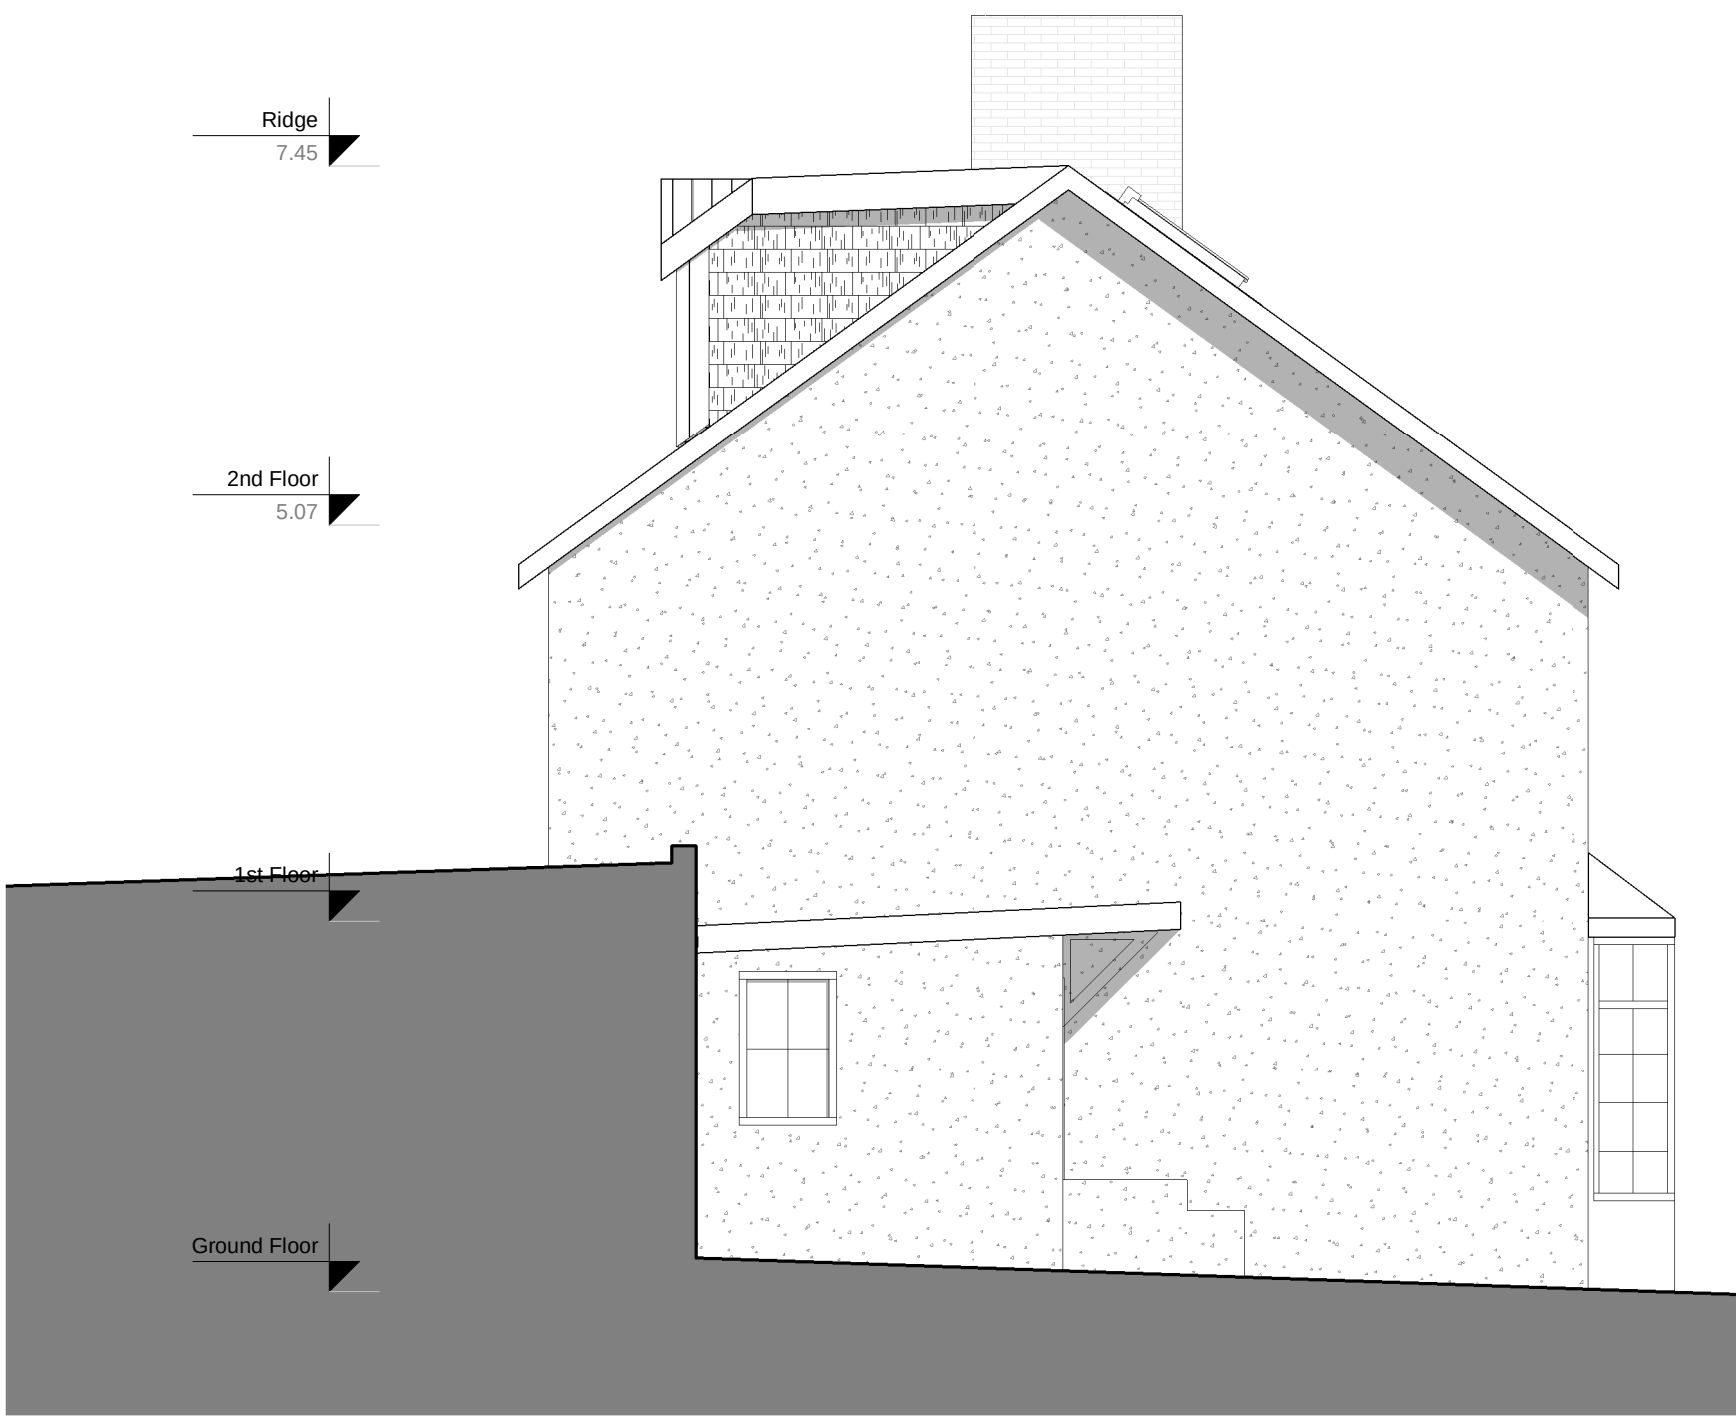

EXISTING SIDE ELEVATION - WEST
1 : 50




EXISTING FRONT ELEVATION - SOUTH
1 : 50

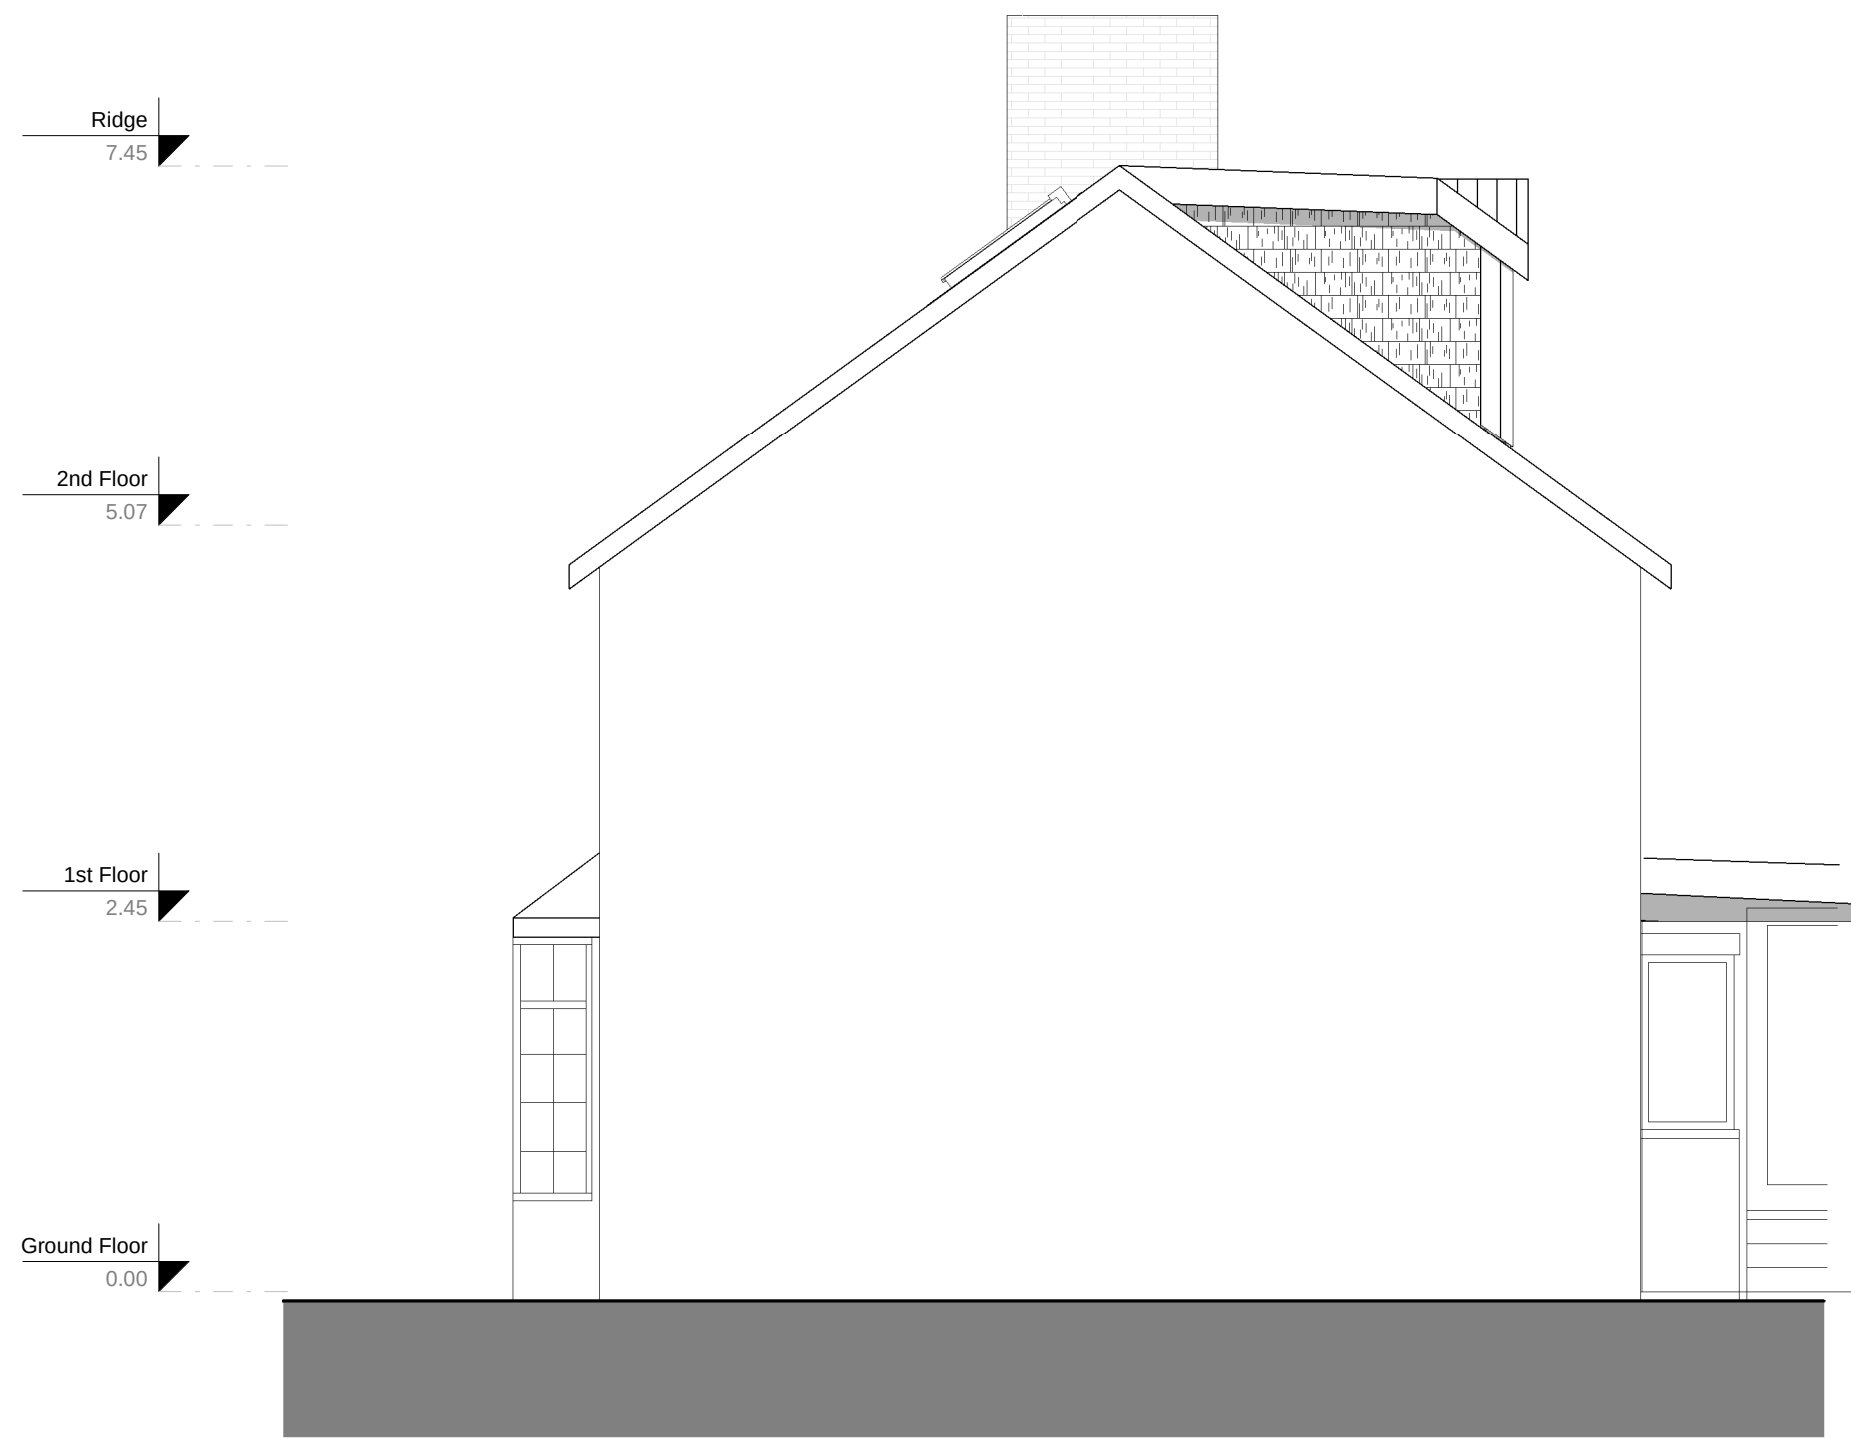

UNALTERED SIDE ELEVATION - EAST
1 : 50



UNALTERED REAR ELEVATION - NORTH
1 : 50

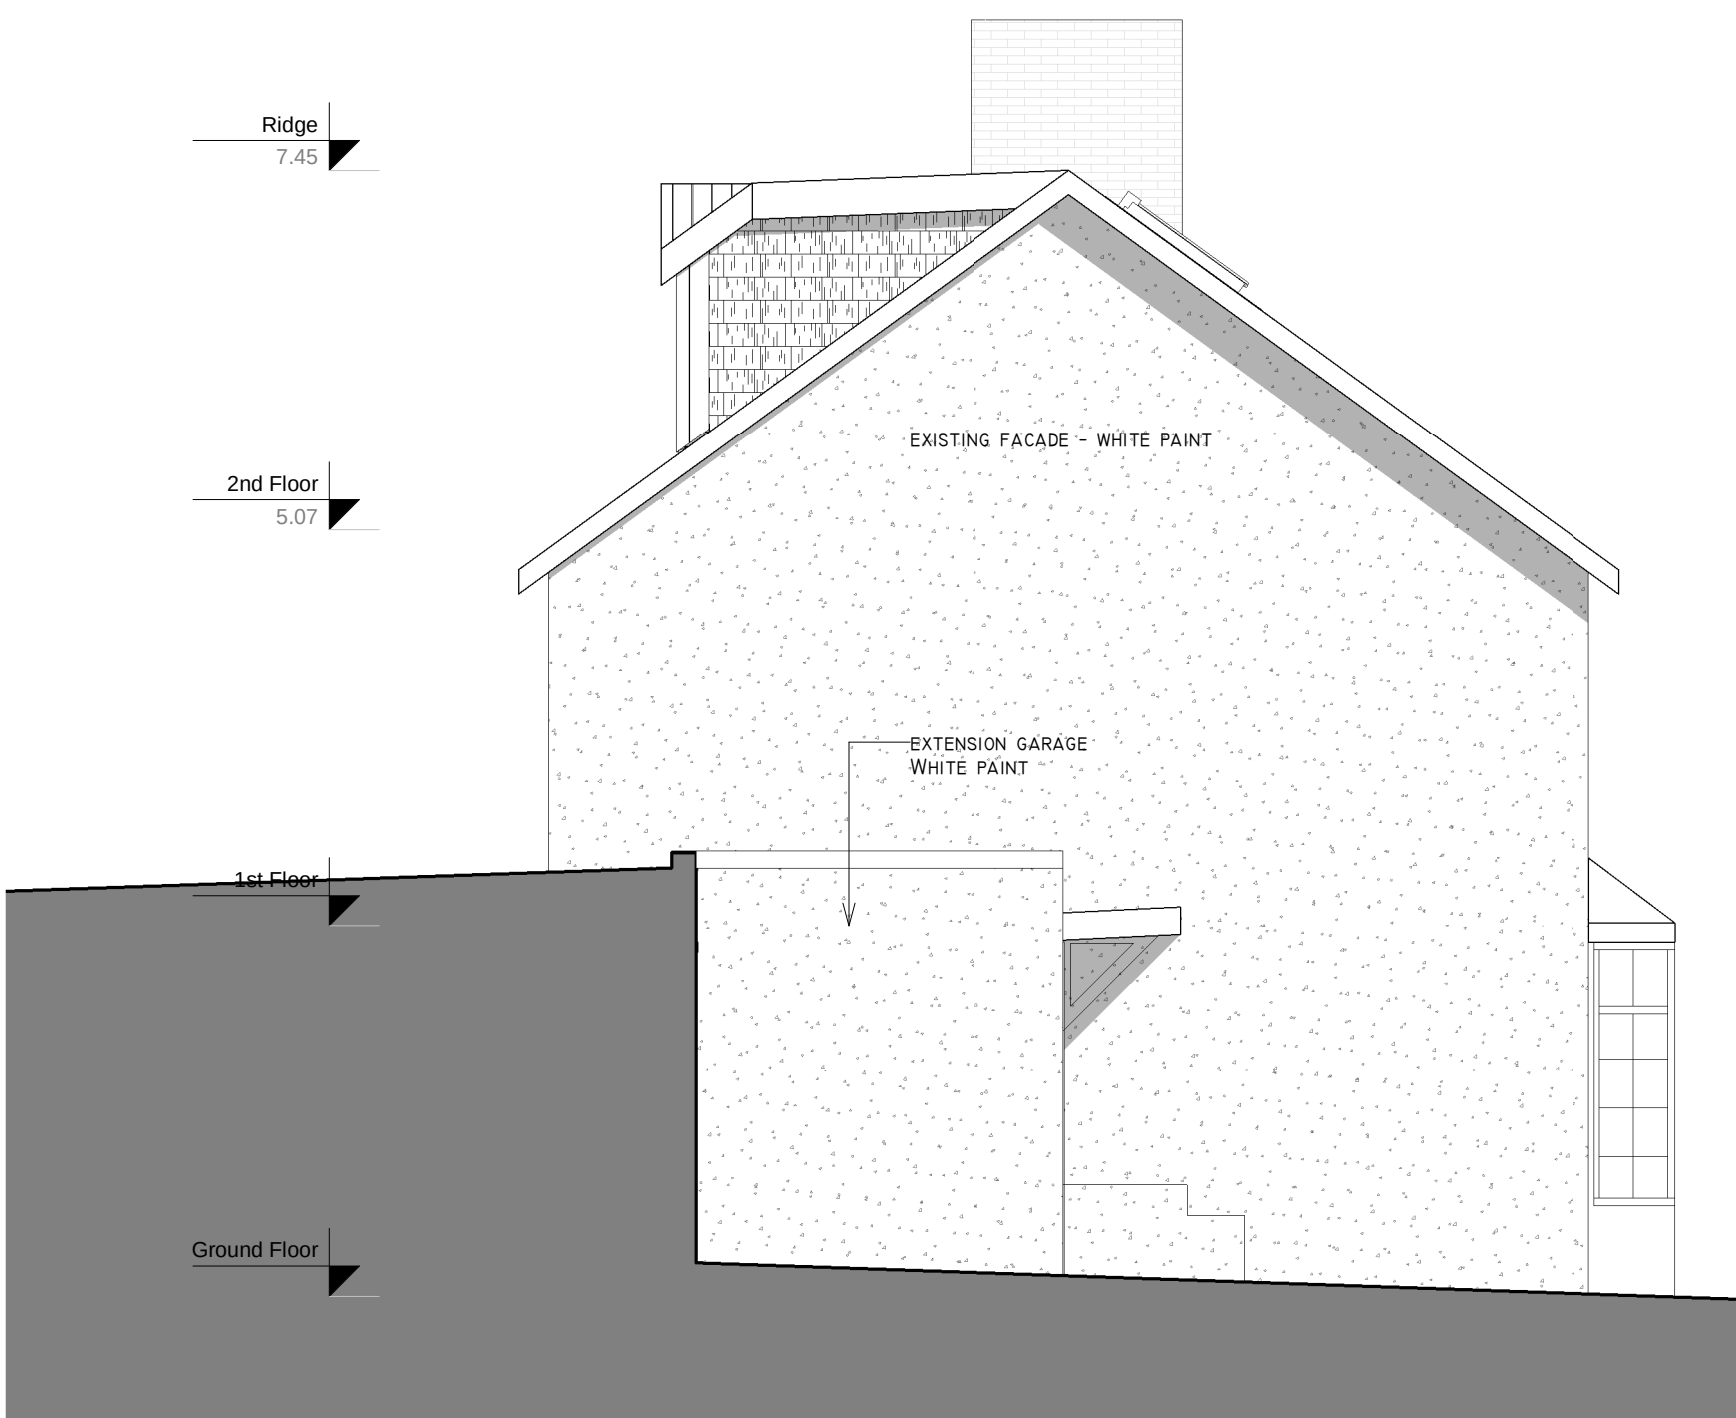

PROPOSED SIDE ELEVATION - WEST
1 : 50




PROPOSED FRONT ELEVATION - SOUTH
1 : 50



Photography from Bedford street



Intergrated project

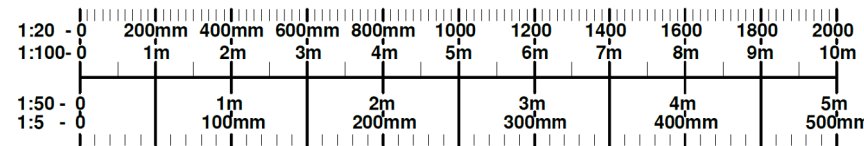

Mr & Mrs Bazelle
49 Bedford Street, Hitchin



Extension of a garage and
refurbishment of its roof

For construction

05/2024

Revision	Description	Date

Scale 1 : 50

22-001

102