



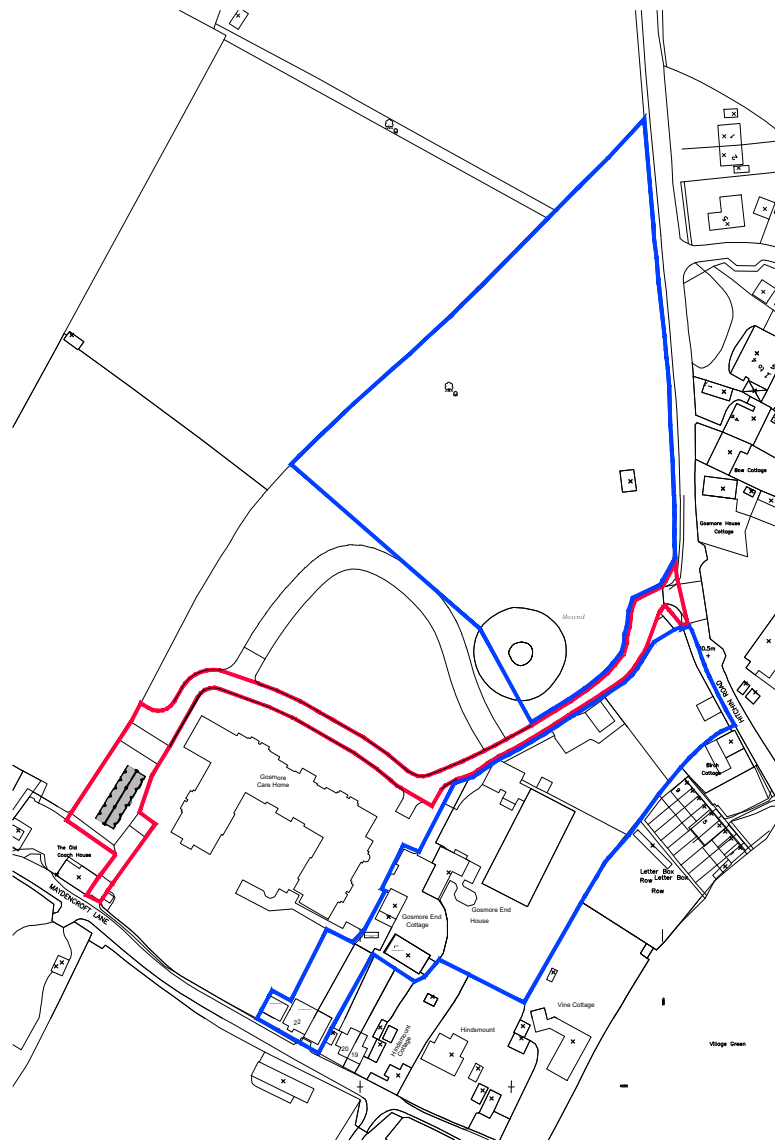

SITE LOCATION PLAN (1:2500)

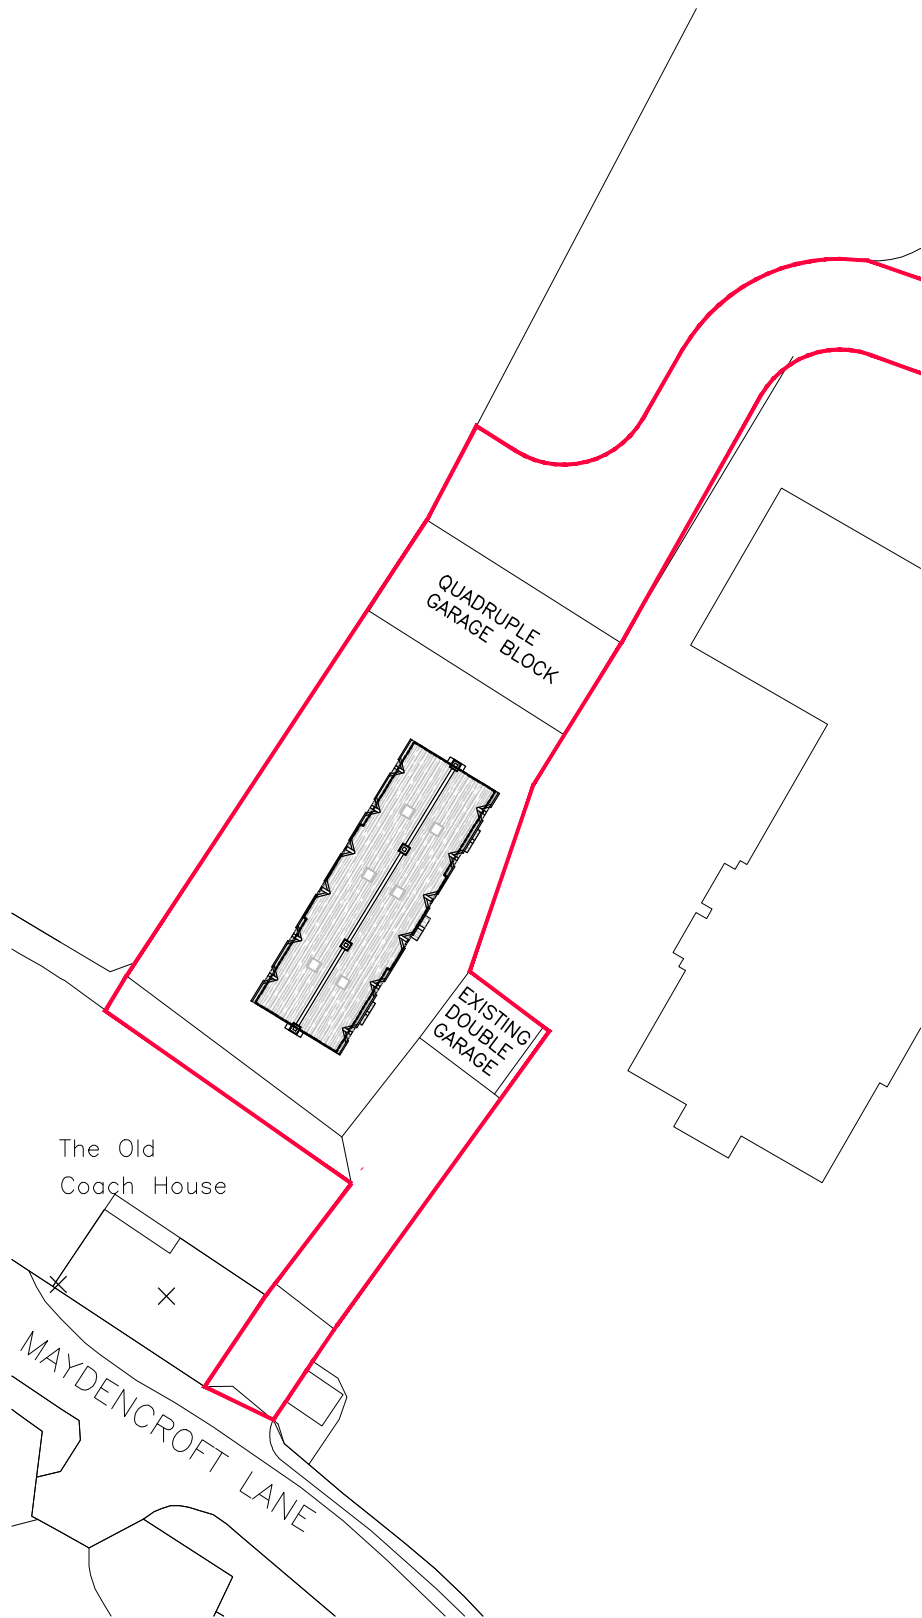

BLOCK PLAN – CONSTRUCTION AREA (1:500)



PLANNING HISTORY

QUADRUPLE GARAGE BLOCK
APPROVED UNDER
APPLICATION NUMBERS
22/0244/FPH &
21/02143/FPH

ORIGINAL HOUSING
APPLICATION APPROVED
UNDER 23/01502/FP

NMA APPLICATION APPROVED
UNDER 24/01891/NMA

THE ADDITION OF GABLETS OVER
THE FIRST FLOOR WINDOWS TO
THE REAR ELEVATION AND THE
MIDDLE UNIT EXTRUDED TO THE
REAR ELEVATION, BOTH TO MATCH
THE FRONT ELEVATION

NOTES AND REVISIONS

All stated dimensions must be verified on site. Lobs Design must be advised of any discrepancies.
This drawing must be read together with the specification/Bill of Quantities and related drawings.

This drawing is for the purpose of obtaining Planning & Building Regulations Approval only. Should the contractor use them to build from then they assume full responsibility for the design.

REV DESCRIPTION


DRWN CHKD DATE

Client
Highacre (Cambridge) Ltd
Land Adjacent to Gosmore Nursing
Home, Hitchin Road, SG4 7QH

Project
Proposed New Terrace of 3 No.
Two Bed Cottages

Drawing Title
Site Location & Block Plans

Scale	Date	Drawn	Checked
As Shown	Aug 2024	ipl	
Project No	Drawing No	Revision	
LD614A	NMA201		

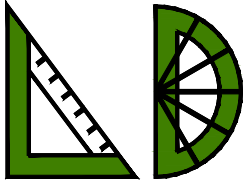

LGCHF Garden City
Heritage Awards
Winning Designer

Lobs Design

Architectural Services
Devonshire B.C.
Works Road,
Letchworth Garden City
Hertfordshire, SG6 1GJ
T: 01462 488212
M: 07960 006077
E: info@lobs-design.co.uk