



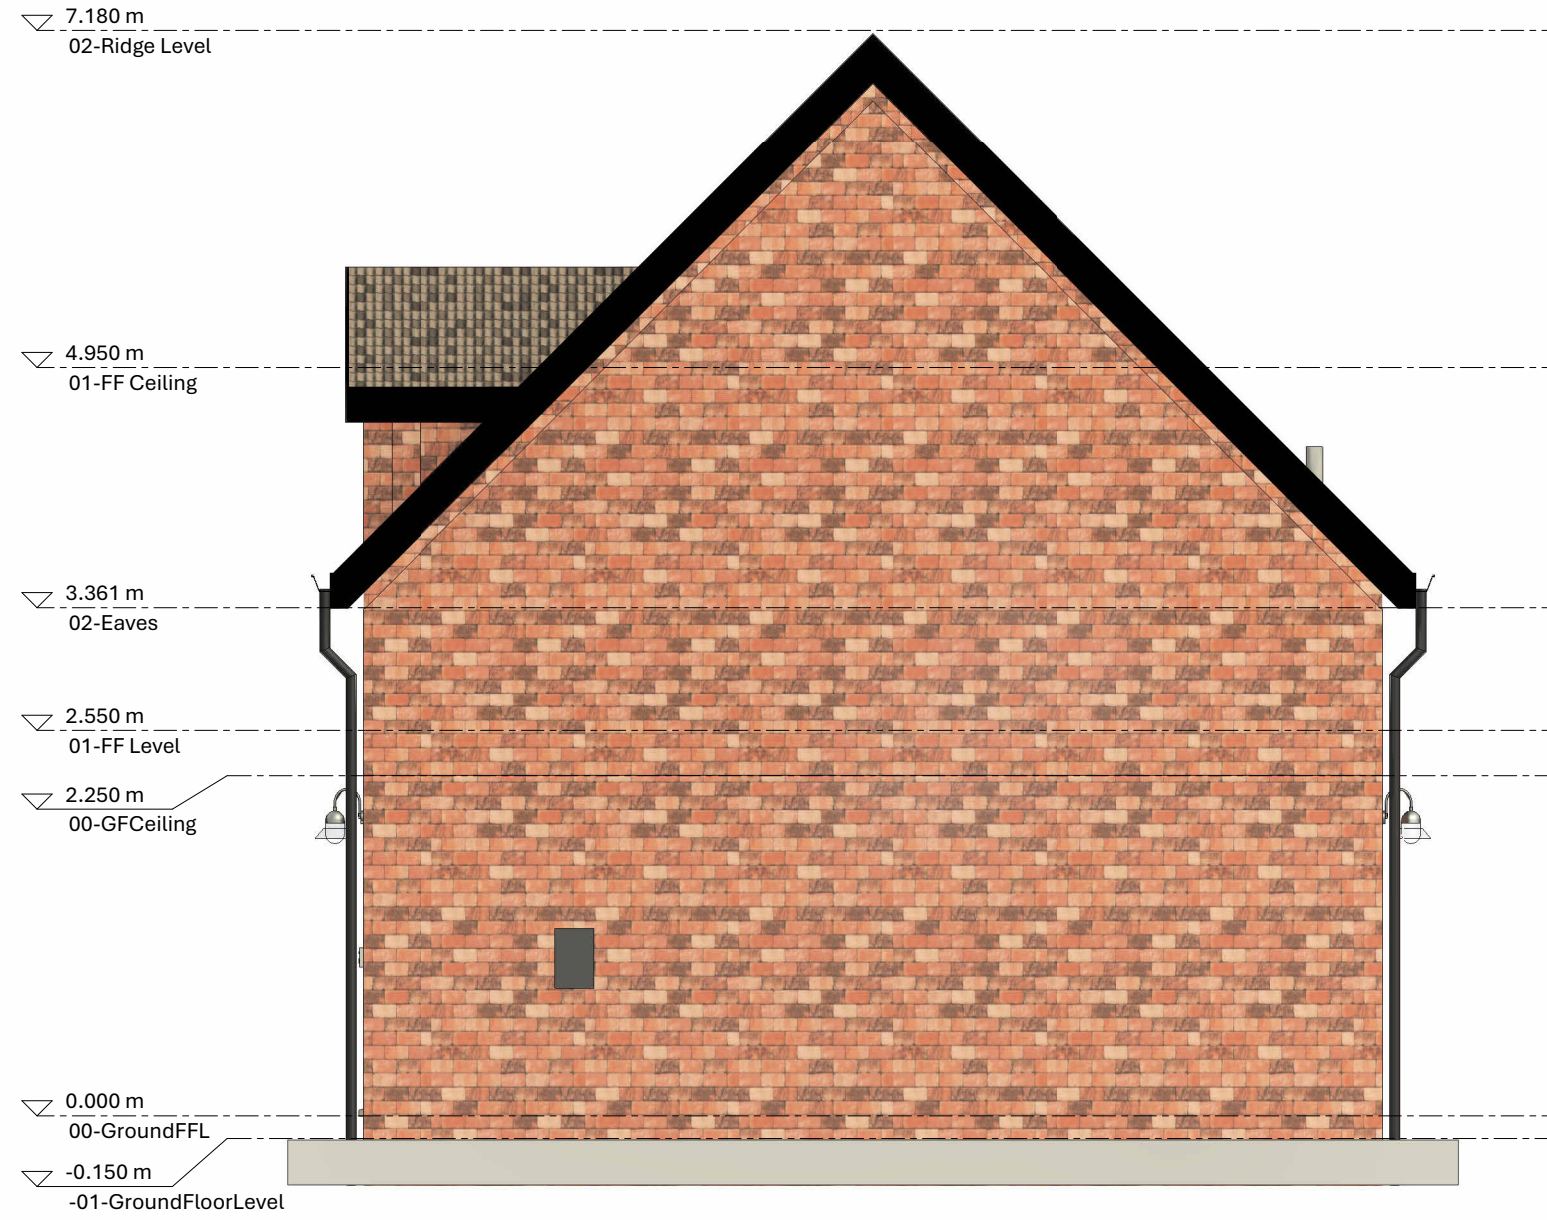


Proposed Front Elevation
1 : 50

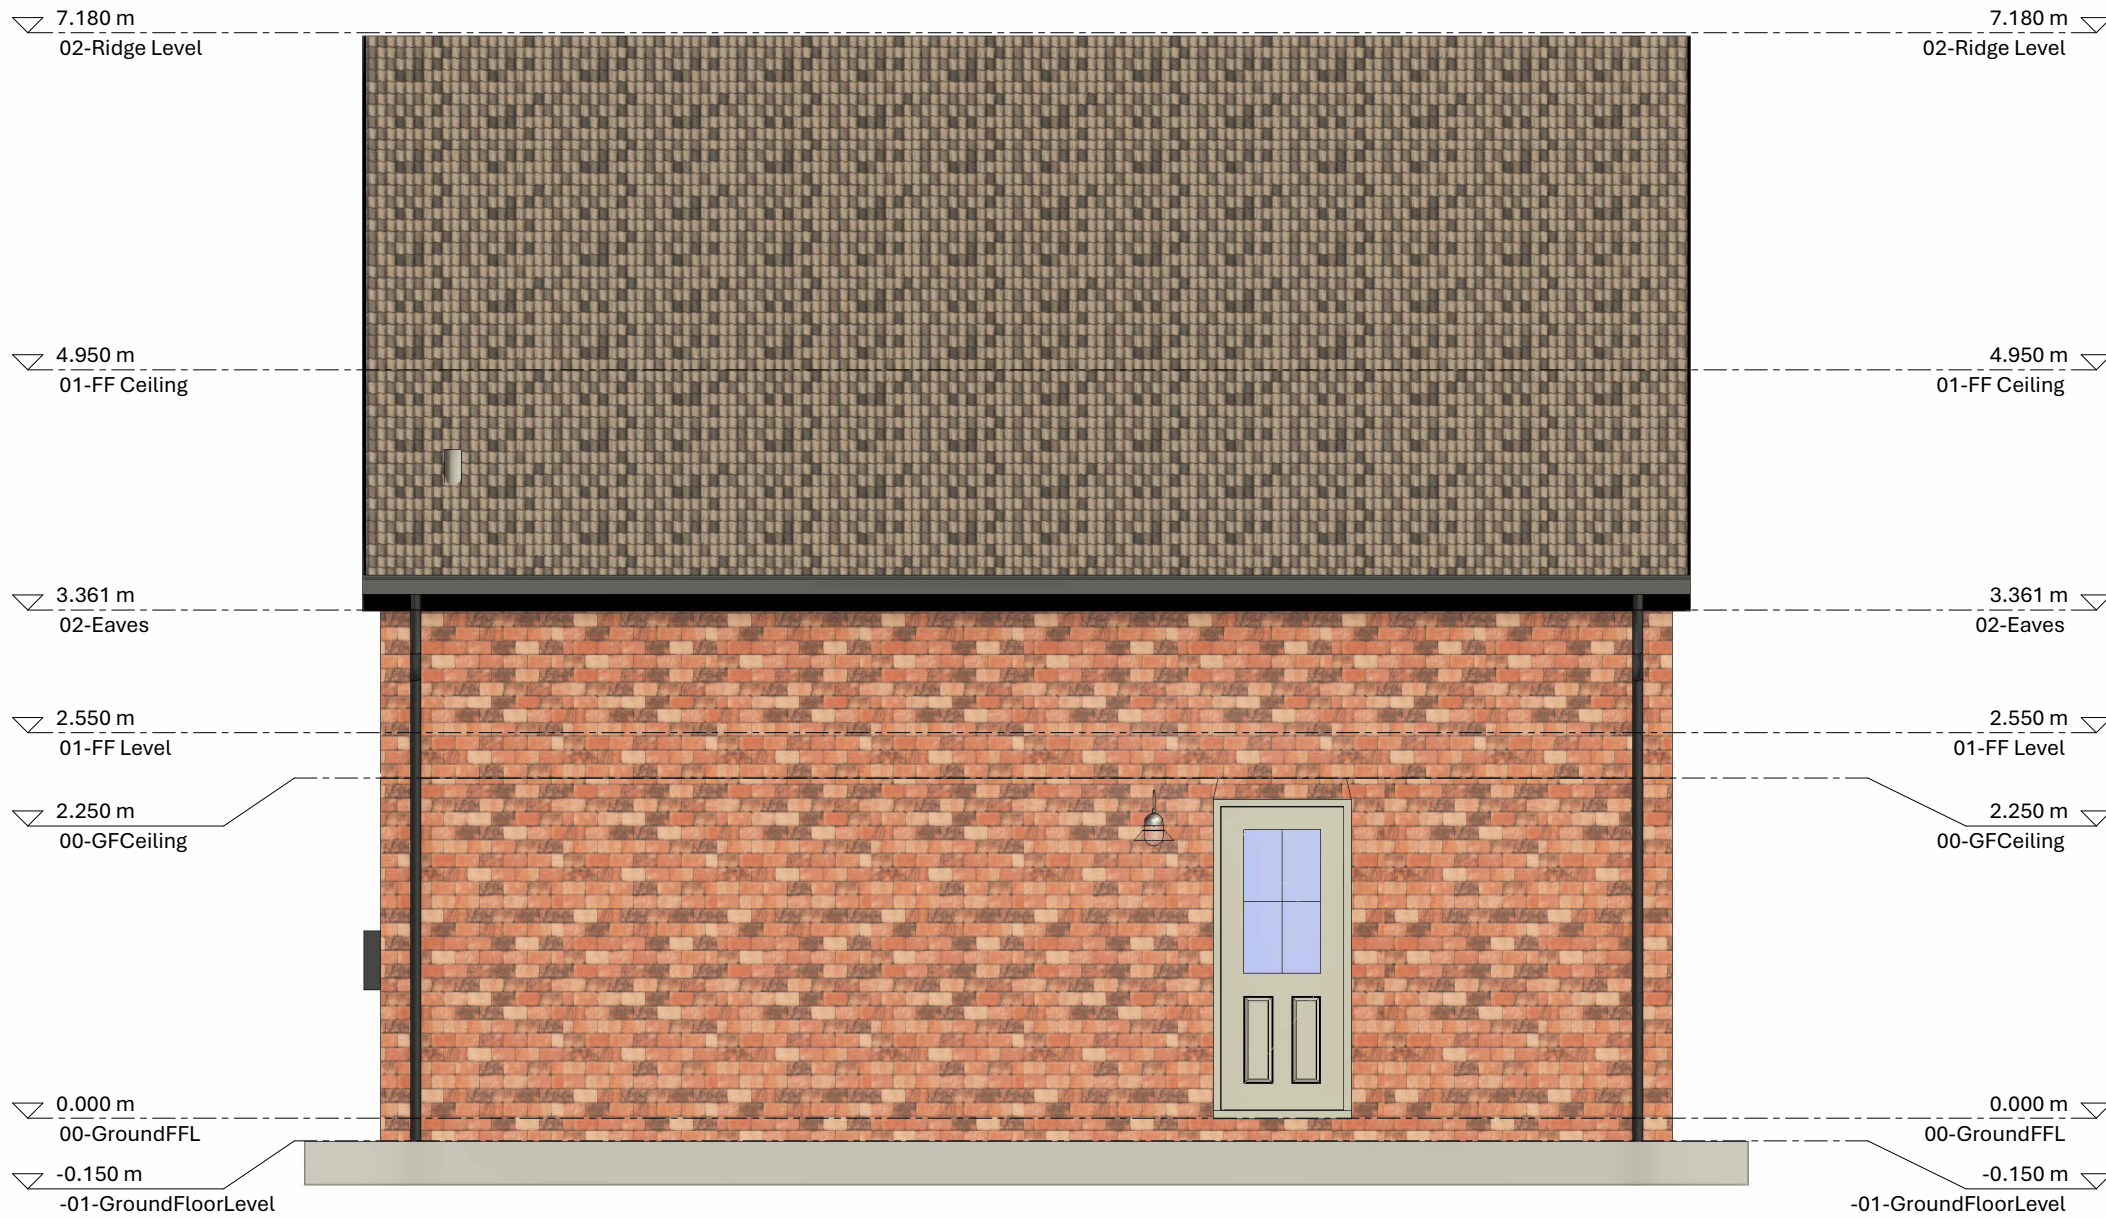

Proposed Side Elevation 1
1 : 50



Proposed Rear Elevation
1 : 50

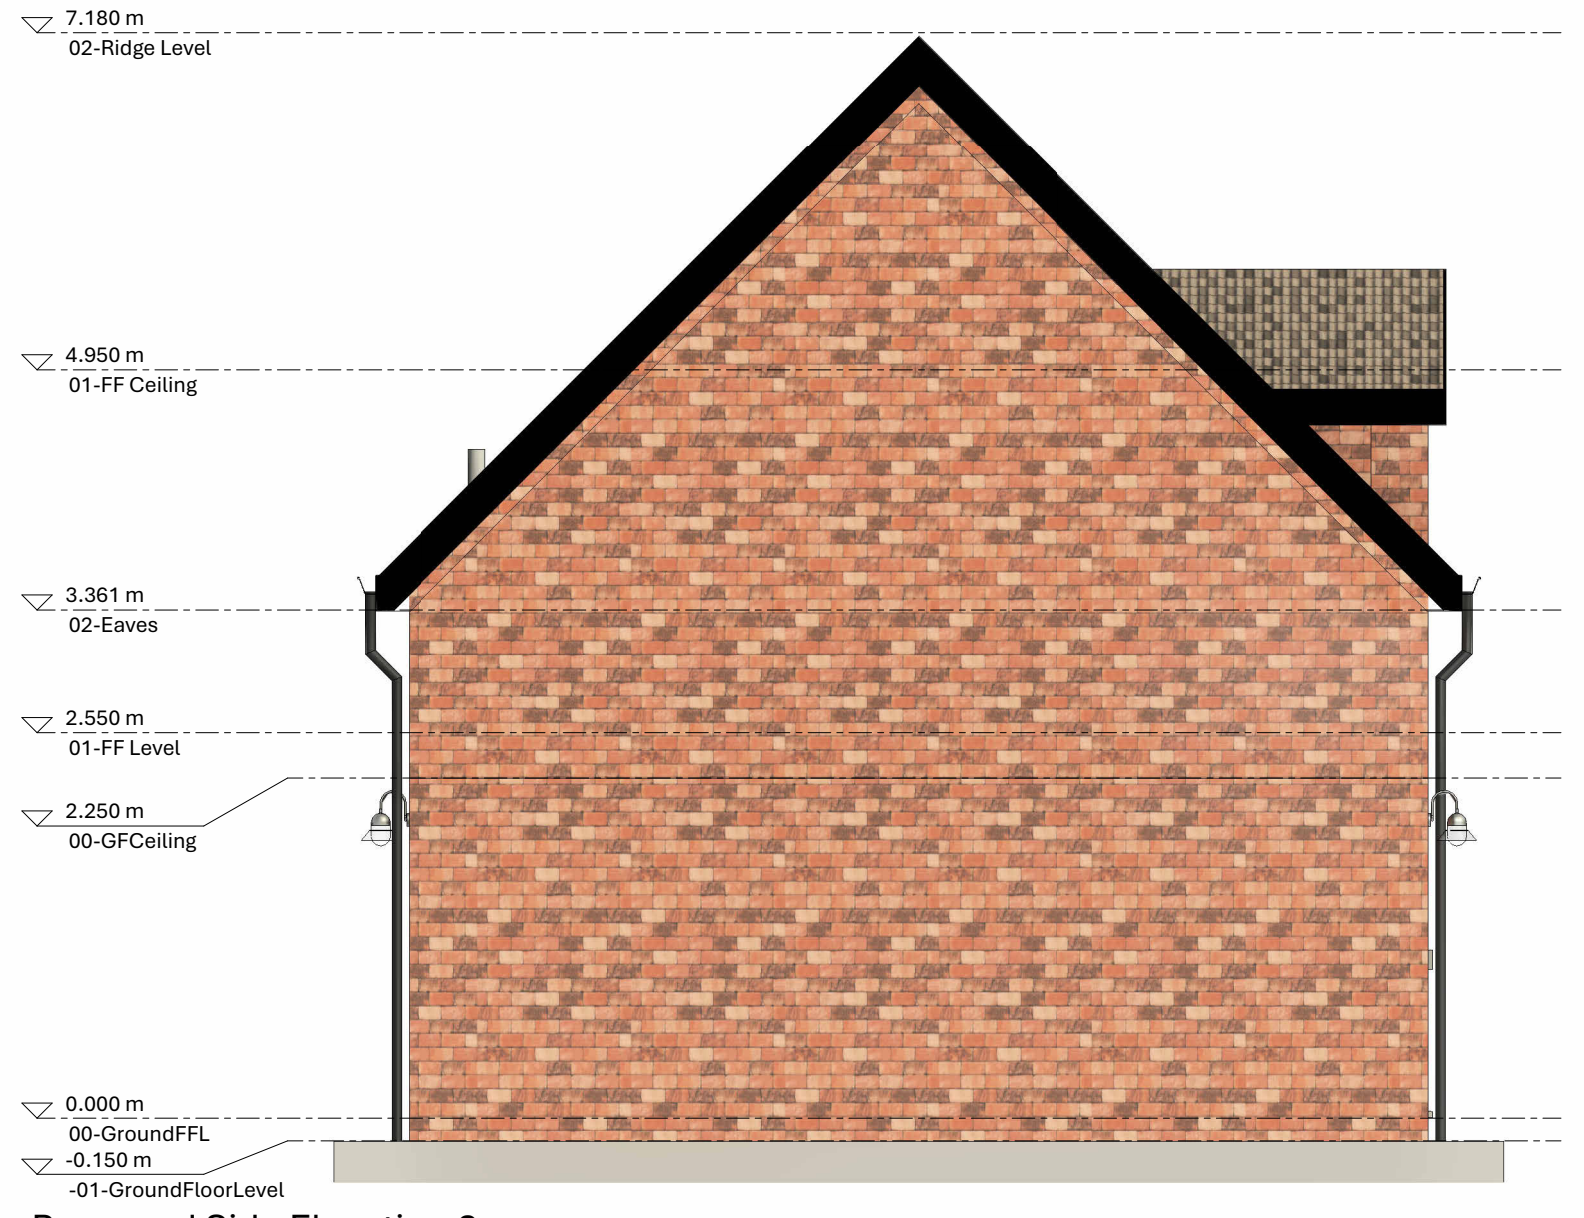

Proposed Side Elevation 2
1 : 50

North point:

Notes:

P2	Planning Issue	AO	Aug 25
P1	Drawing Issue	AO	May 25
Rev:	Description:	By:	Date:

Project:

St. Ipps
Stevenage Road / Sperberry Hill St.
Ippolyts

Client:

Talbot Homes



0 1m 1m 2m 2m 3m 1:50

Drawn by:	CAL Job No:	Date:	Paper Size:
AO	5761	Jan '25	A1

Drawing Title:

Proposed Elevations

Drawing Status: S0 - Initial Phase

This drawing is currently a Work In Progress. It is intended for internal use only and should not be distributed outside of Corporate Architecture Limited. If you have received this drawing in error, please notify us immediately.

Client Drawing No:

5761-CAL-G20-ZZ-DR-A-104

Revision:

P2



CORPORATE ARCHITECTURE LIMITED
CHARTERED ARCHITECTS

Venari House, 1 Trimbush Way,
Market Harborough,
Leicestershire, LE16 7XY

www.corporatearchitecture.co.uk
office@cal.design
01858 467476

RIBA
Chartered Practice