





Proposed Front Elevation
1 : 50



Proposed Side Elevation 1
1 : 50

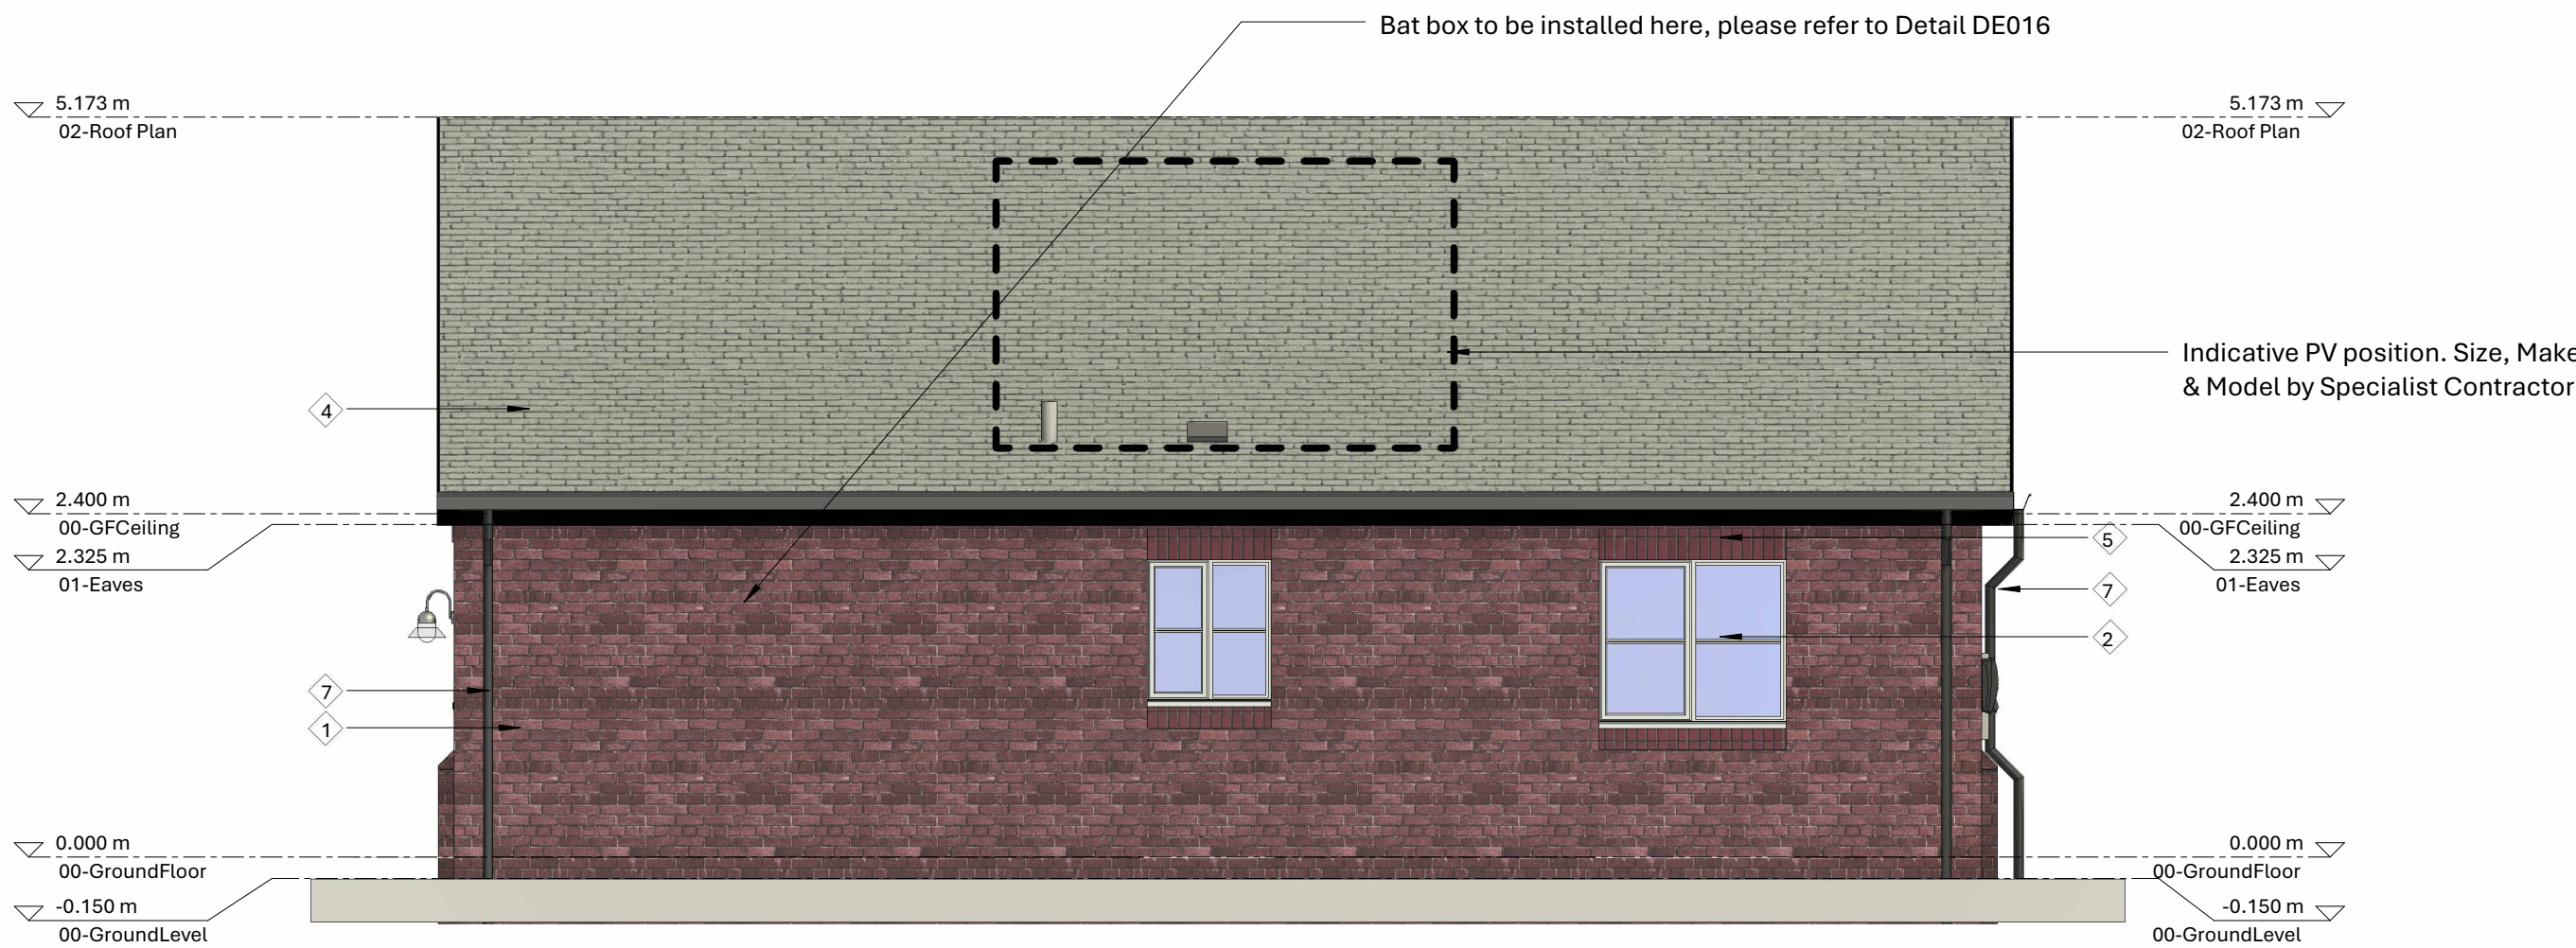

Proposed Rear Elevation
1 : 50

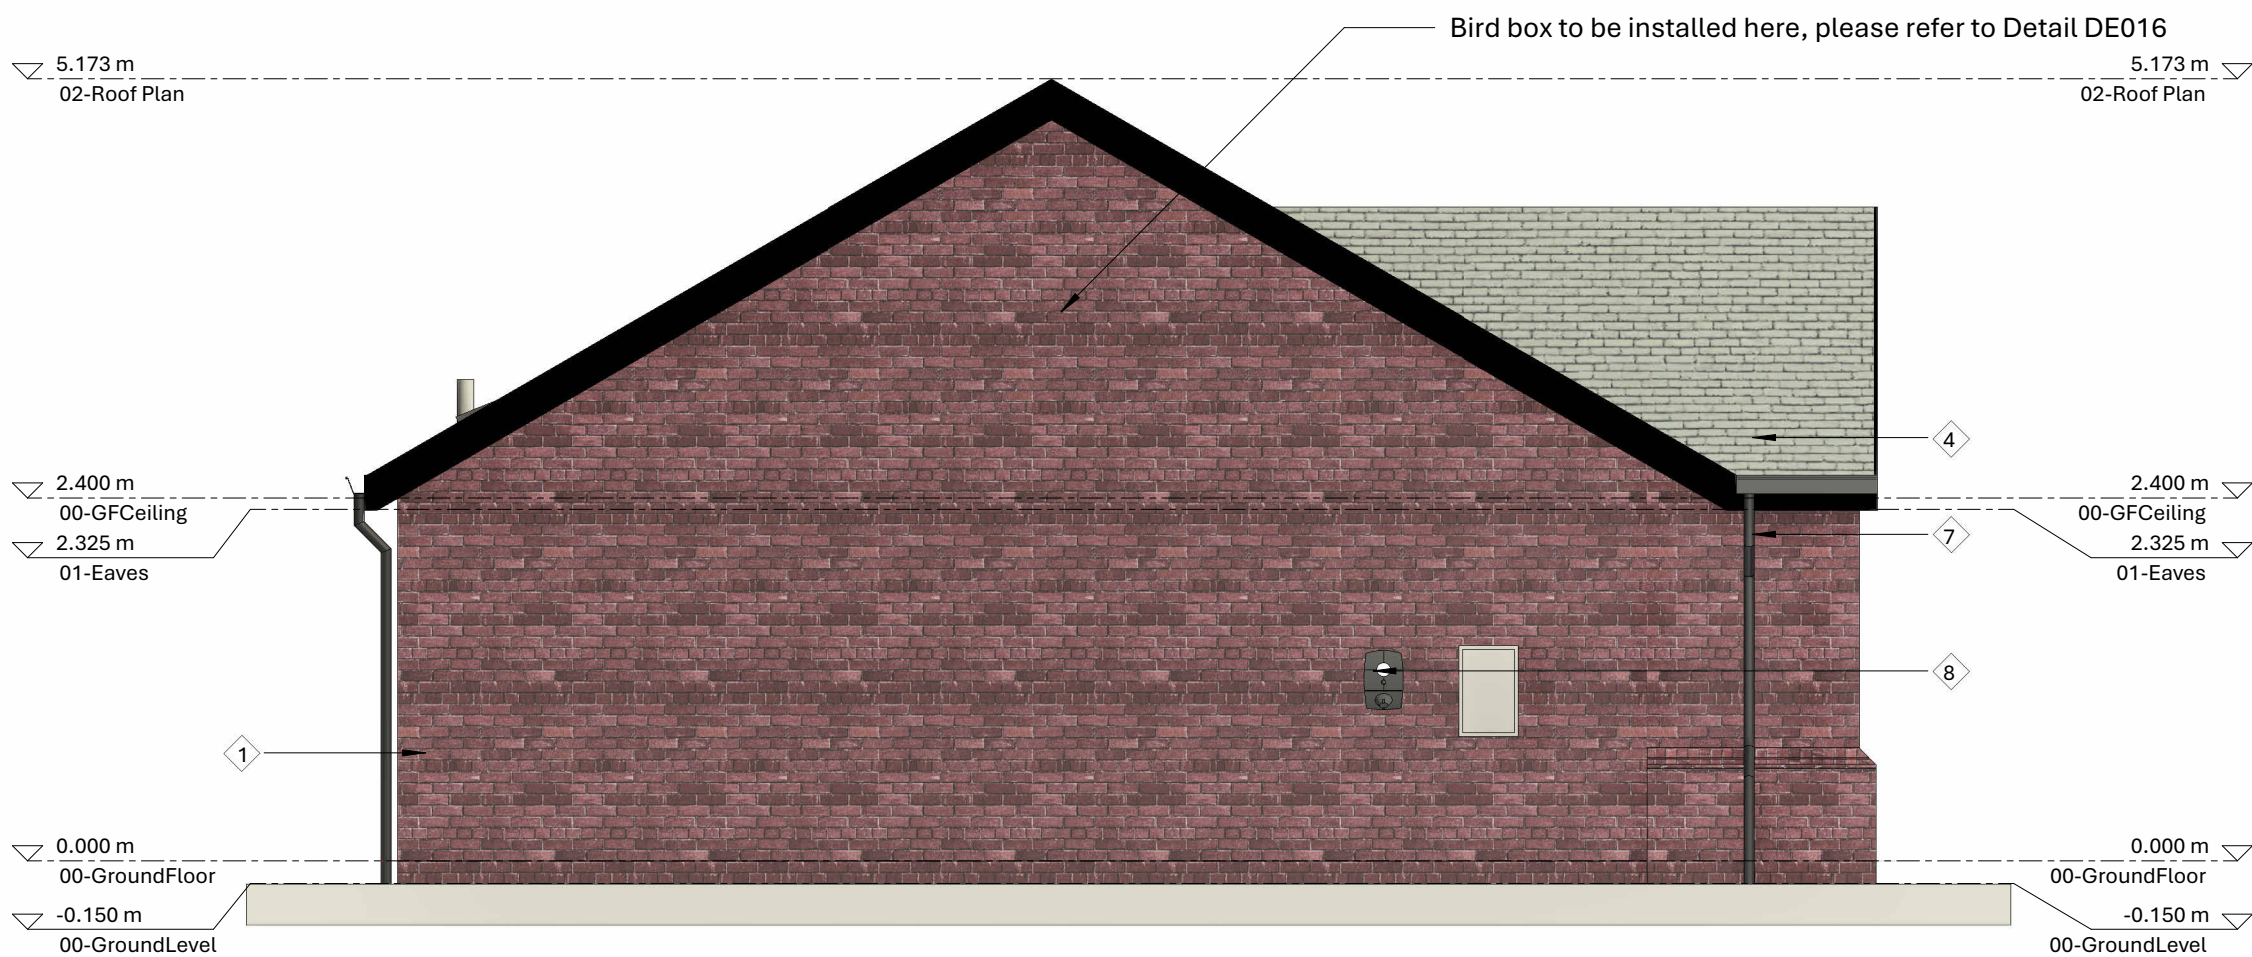

Proposed Side Elevation 2
1 : 50

Housetype 2BAB - Applicable to Plot 14

Notes:

XX-LSH-A-MaterialSchedule

1 : 20

1	BRICKWORK - WIENERBERGER TUSCAN RED
2	WINDOWS - WHITE UPVC
3	DOOR - BLACK
4	ROOF TILE - RUSSELL GRAMPIAN SLATE GREY
5	HEADER & CILL - BRICK SOLDIER COURSE
6	FLAT CANOPY -
7	RWP - BLACK UPVC
8	ELECTRIC VEHICLE CHARGER -
9	FRENCH DOOR - WHITE UPVC

P2	Planning Issue	AO	Aug 25
P1	Drawing Issue	TBW	May 25
Rev:	Description:	By:	Date:


Project:

St. Ipps
Stevenage Road / Sperberry Hill
St. Ippolyts

Client:

Talbot Homes

TALBOT HOMES

 

Drawn by:	CAL Job No:	Date:	Paper Size:
AO	5761	Nov '24	A1

Drawing Title:

Proposed Elevations

Drawing Status: S0 - Initial Phase

This drawing is currently a Work In Progress. It is intended for internal use only and should not be distributed outside of Corporate Architecture Limited. If you have received this drawing in error, please notify us immediately.

Client Drawing No:	Revision:
5761-CAL-2BAB-ZZ-DR-A-105	P2

CORPORATE ARCHITECTURE LIMITED
CHARTERED ARCHITECTS

Venari House, 1 Trimbush Way,
Market Harborough,
Leicestershire, LE16 7XY

www.corporatearchitecture.co.uk
office@cal.design
01858 467476

RIBA