


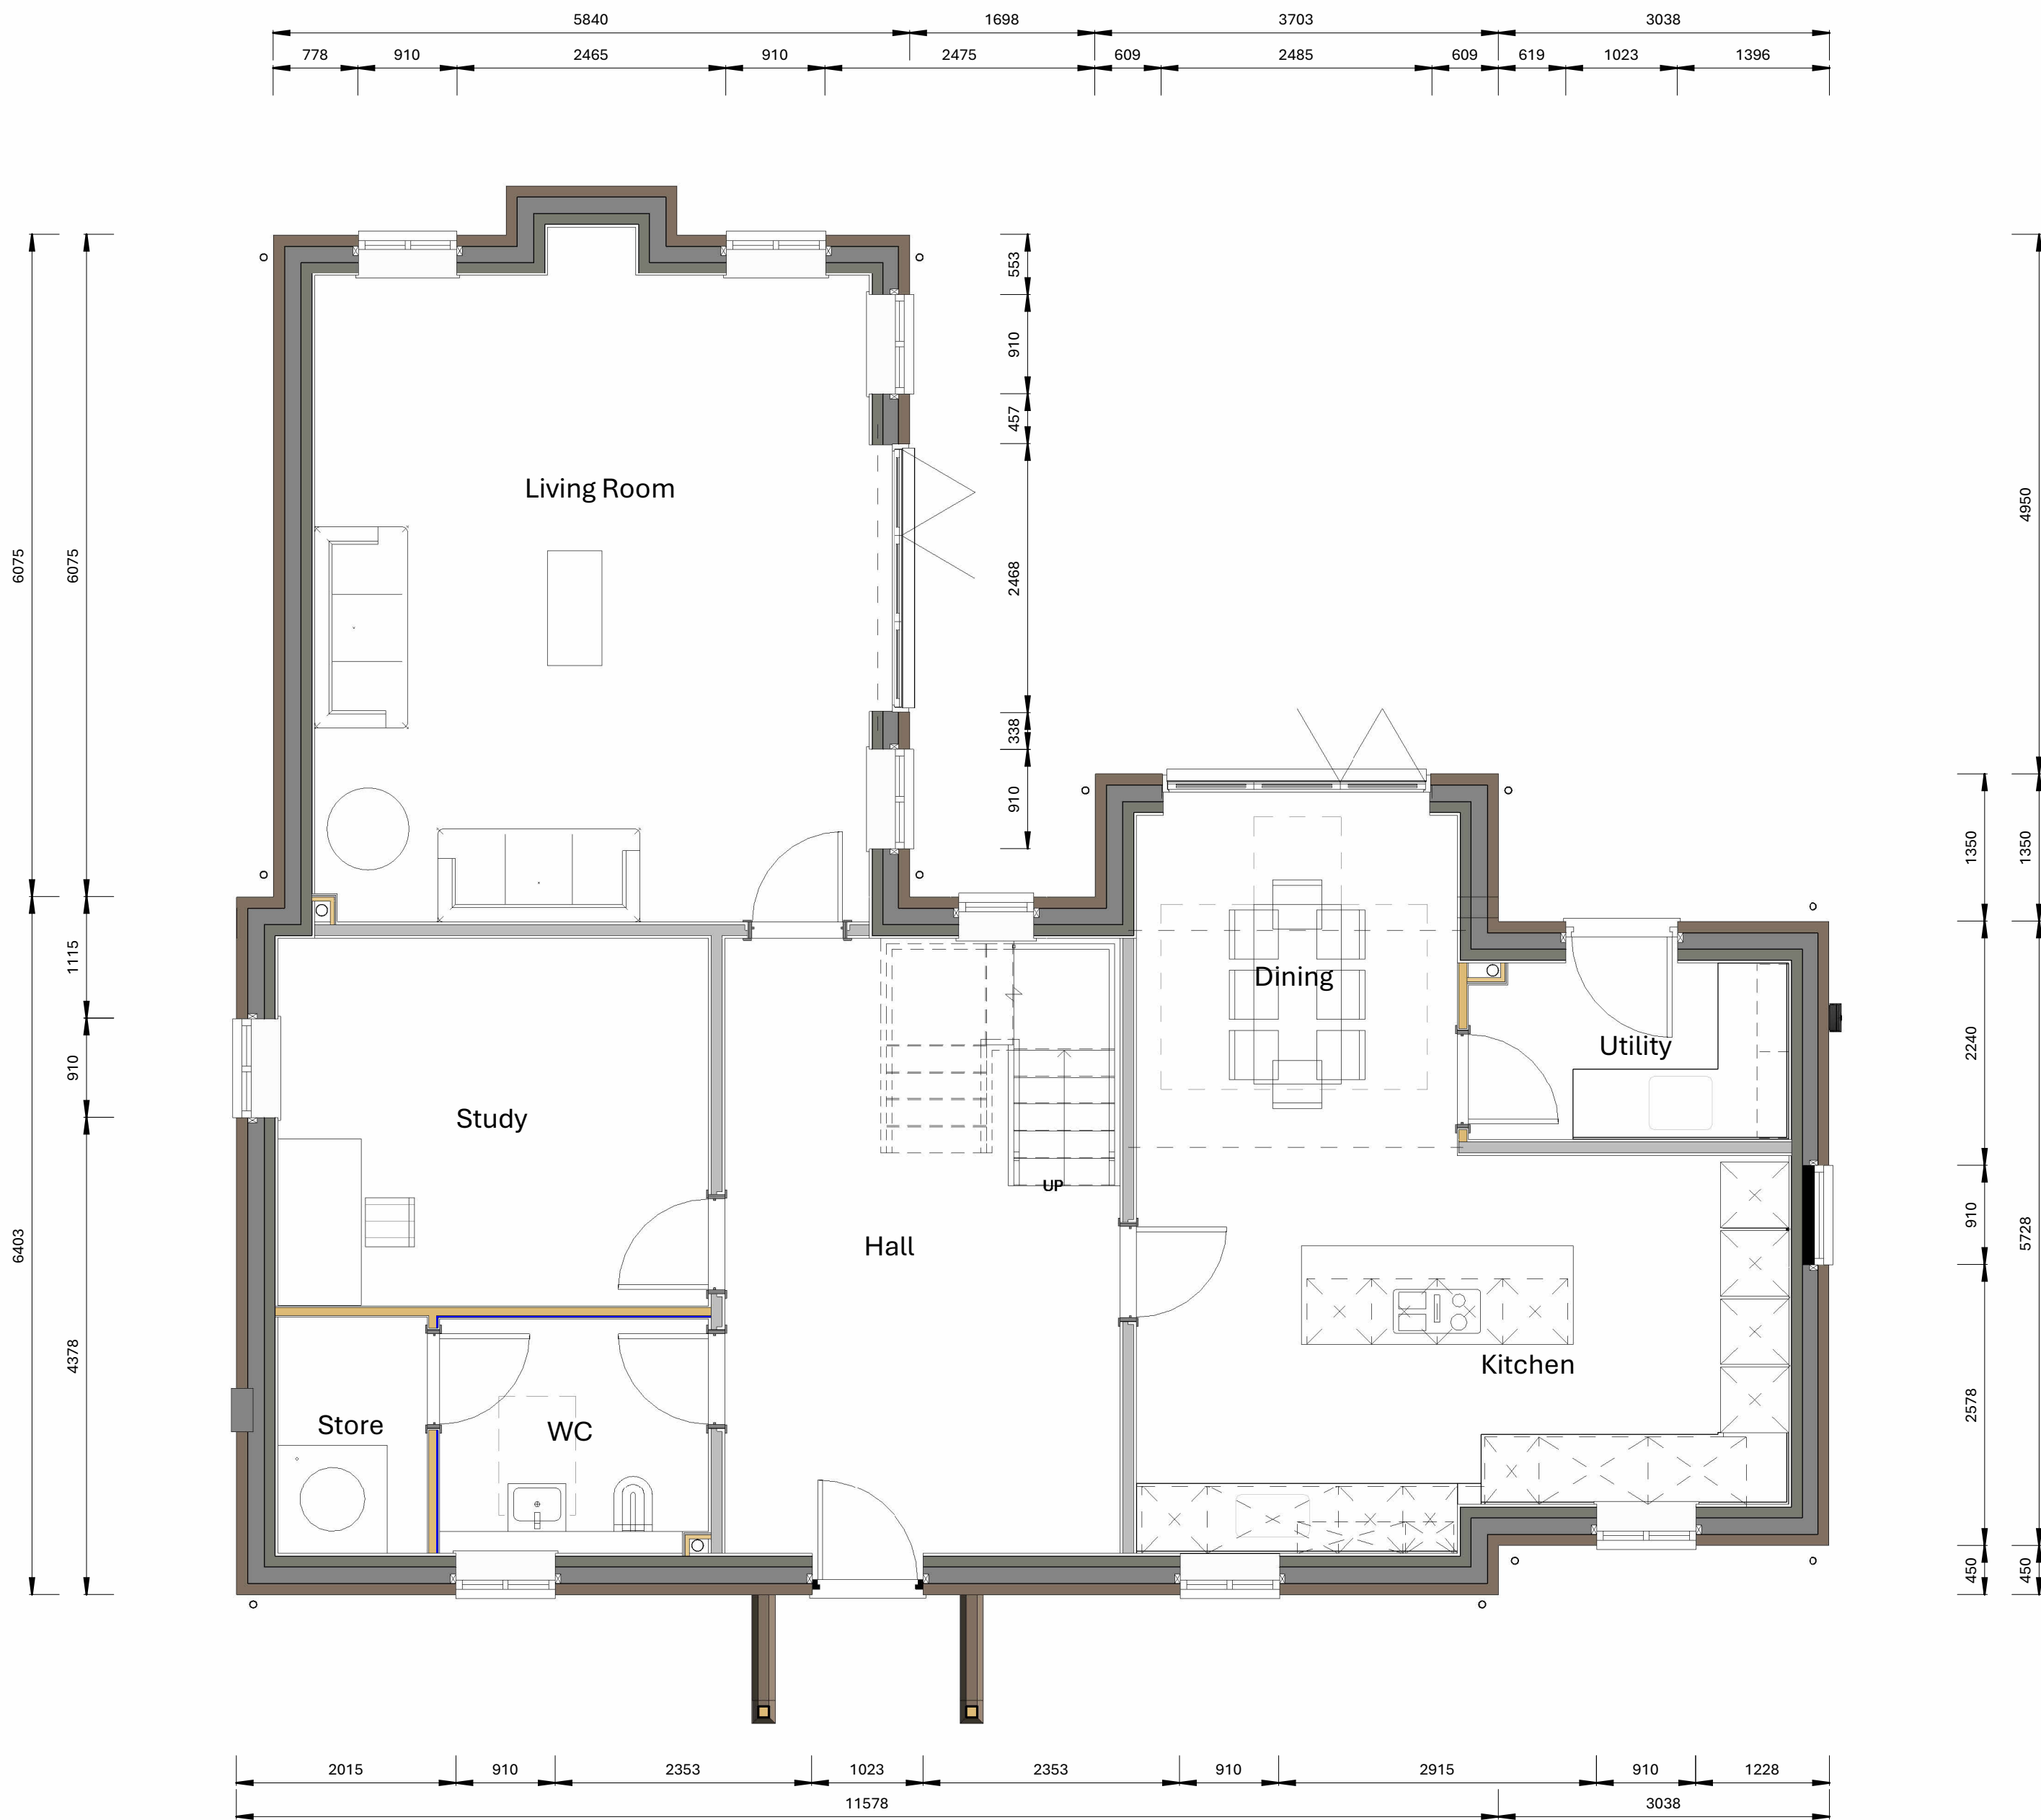

Proposed Ground Floor Plan
1 : 50

North point:

Notes:

P2	Planning issue	AO	Aug 25
P1	Drawing Issue	AO	May 25
Rev:	Description:	By:	Date:

Project:

St Ipps
Stevenage Road / Sperberry Hill
St. Ippolyts

Client:

Talbot Homes

TALBOT HOMES

01m1m2m2m3m

1:50

Drawn by:	CAL Job No:	Date:	Paper Size:
AO	5761	Nov 24	A1

Drawing Title:

Proposed Ground Floor Plan

Drawing Status: S0 - Initial Phase

This drawing is currently a Work In Progress. It is intended for internal use only and should not be distributed outside of Corporate Architecture Limited. If you have received this drawing in error, please notify us immediately.

Client Drawing No:	Revision:
5761-CAL-2376-ZZ-DR-A-208	P2

CORPORATE ARCHITECTURE LIMITED

CHARTERED ARCHITECTS

Venari House, 1 Trimbush Way,
Market Harborough,
Leicestershire, LE16 7XY

www.corporatearchitecture.co.uk
office@cal.design
01858 467476

RIBA

Chartered Practice