




Proposed Ground Floor Plan
1 : 50

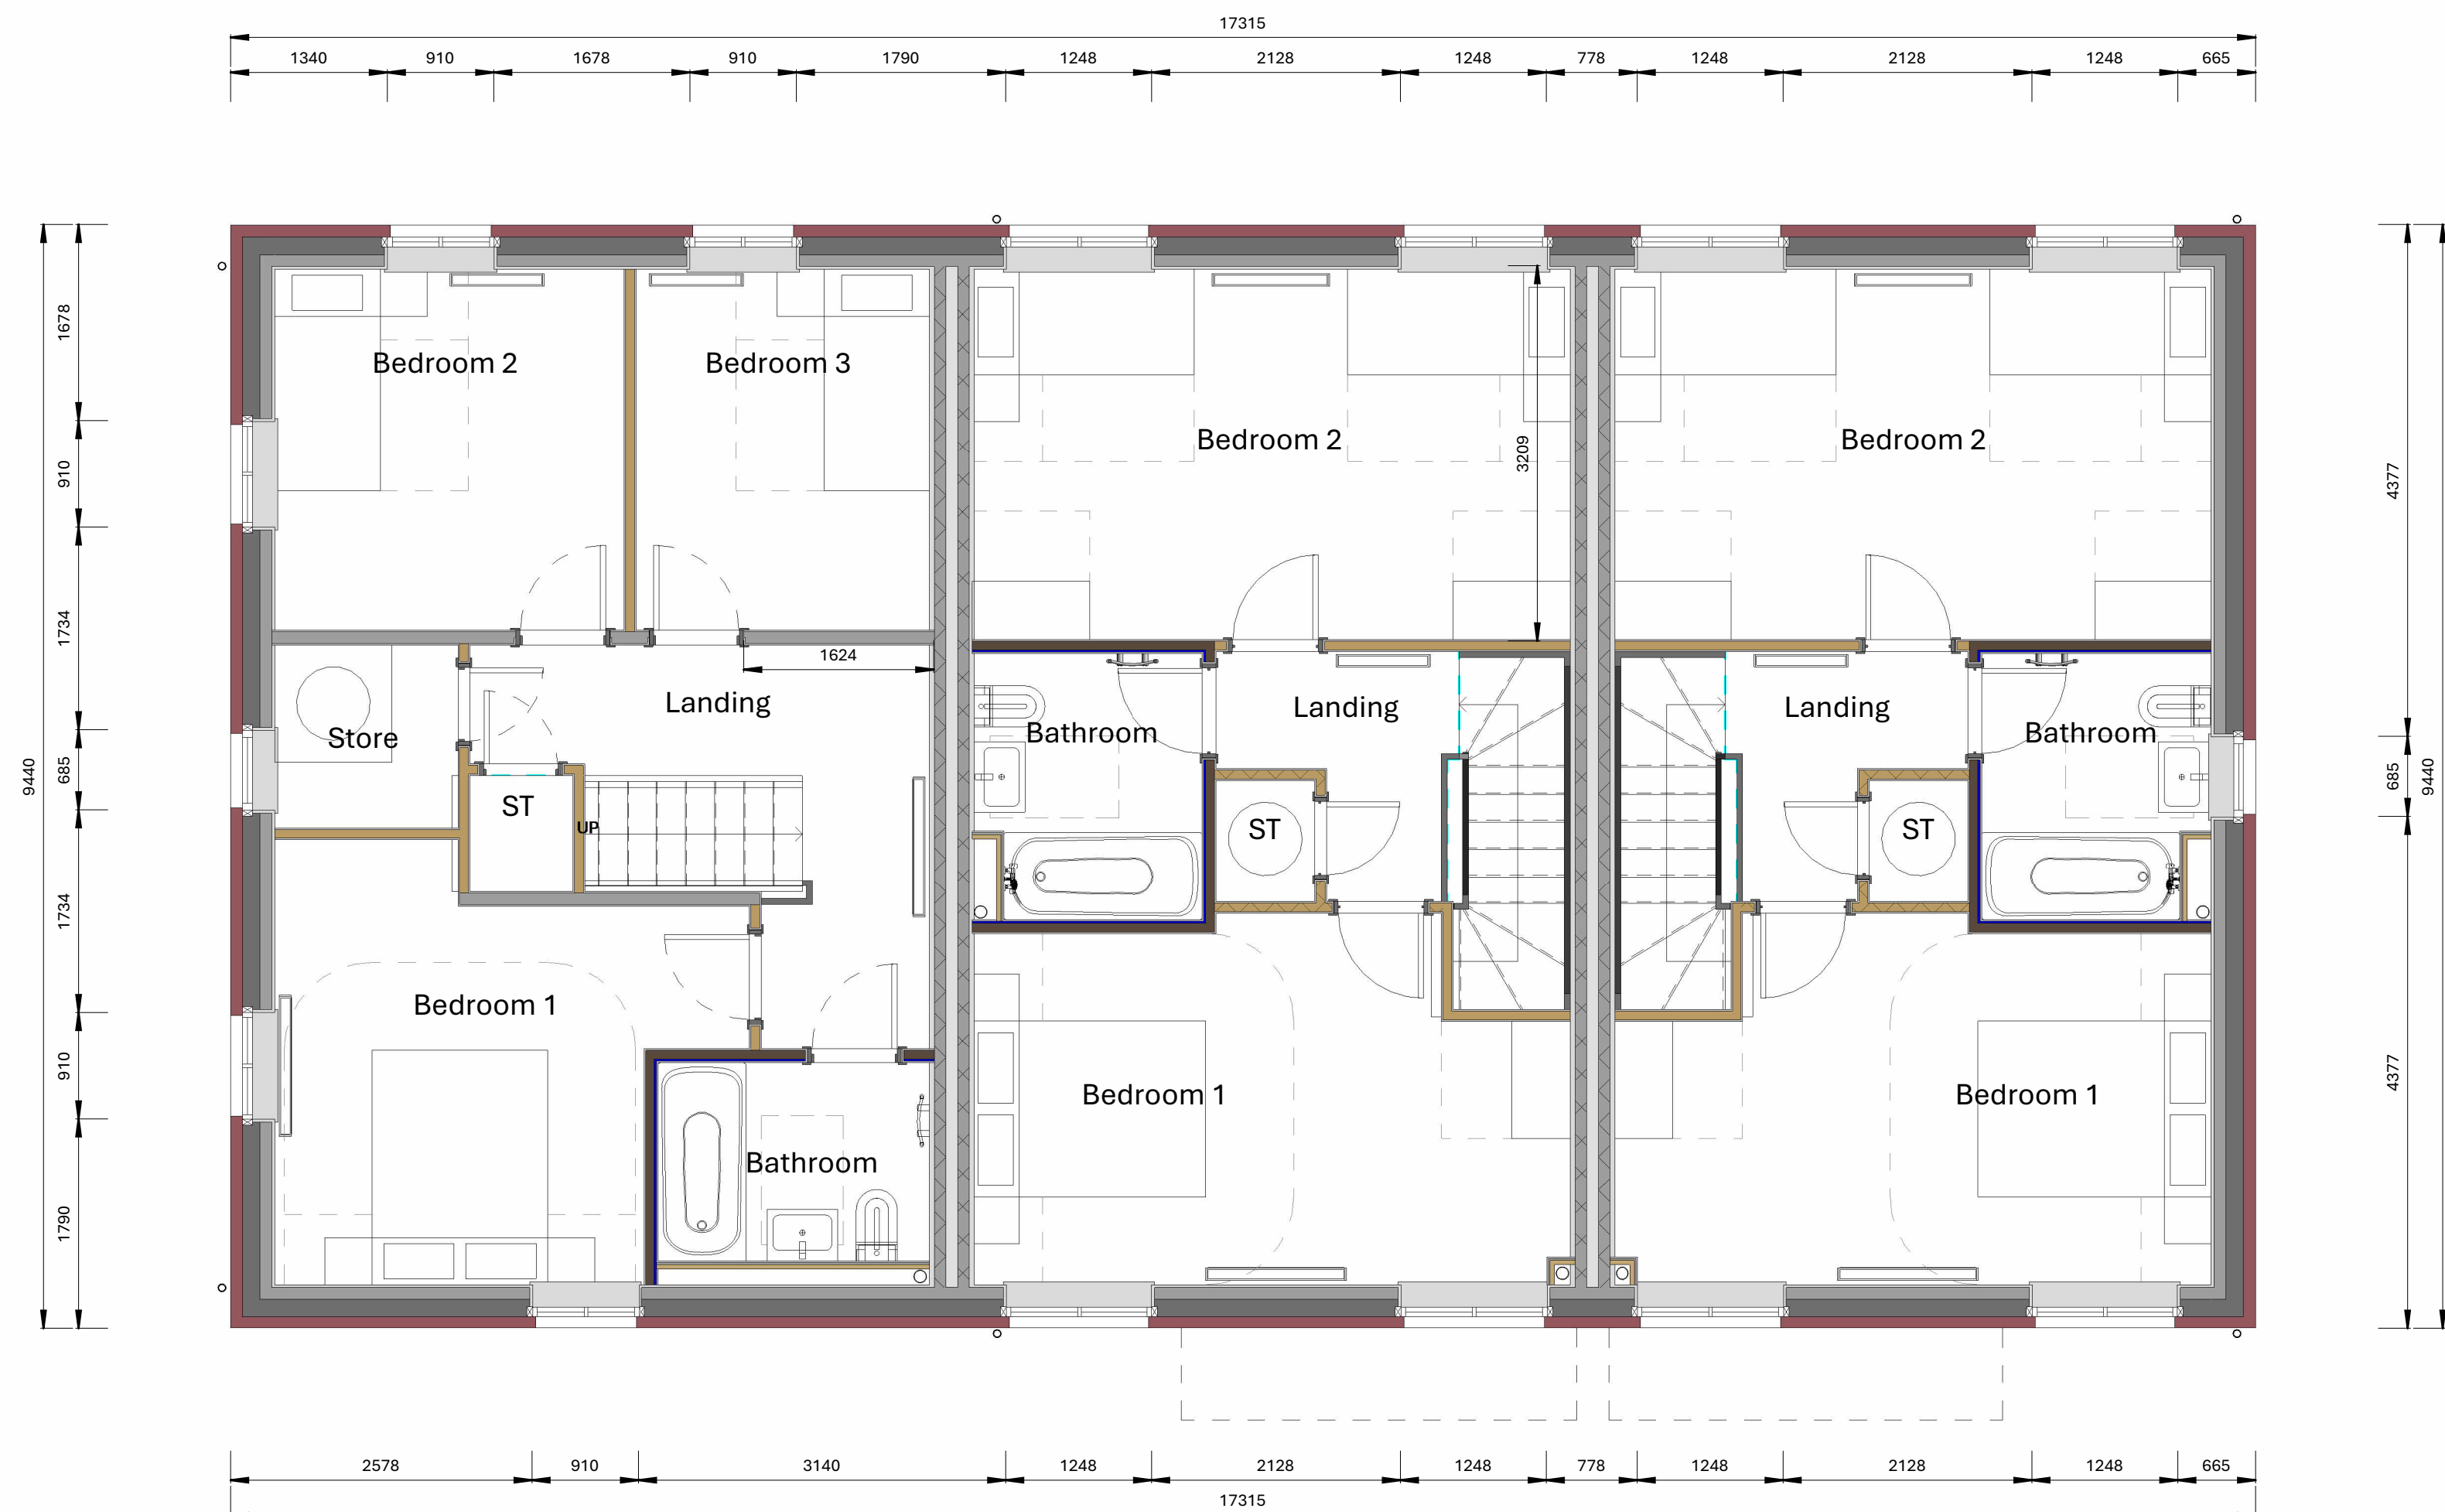

01-MP-A-First Floor Copy 1
1 : 50


North point:

Notes:

P2	Planning Issue	AO	Aug 25
P1	Drawing Issue	AO	May 25
Rev:	Description:	By:	Date:

Project:
St. Ipps
Stevenage Road / Sperberry Hill
St. Ippolyts

Client:
Talbot Homes

 

Drawn by:	CAL Job No:	Date:	Paper Size:
AO	5761	Nov ' 24	A1

Drawing Title:
Proposed Floor Plans

Drawing Status: S0 - Initial Phase
This drawing is currently a Work In Progress. It is intended for internal use only and should not be distributed outside of Corporate Architecture Limited. If you have received this drawing in error, please notify us immediately.

Client Drawing No:	Revision:
5761-CAL-AT-ZZ-DR-A-107	P2


CORPORATE ARCHITECTURE LIMITED
CHARTERED ARCHITECTS
Venari House, 1 Trimbush Way,
Market Harborough,
Leicestershire, LE16 7XY
www.corporatearchitecture.co.uk
office@cal design
01858 467476
RIBA 
Chartered Practice