


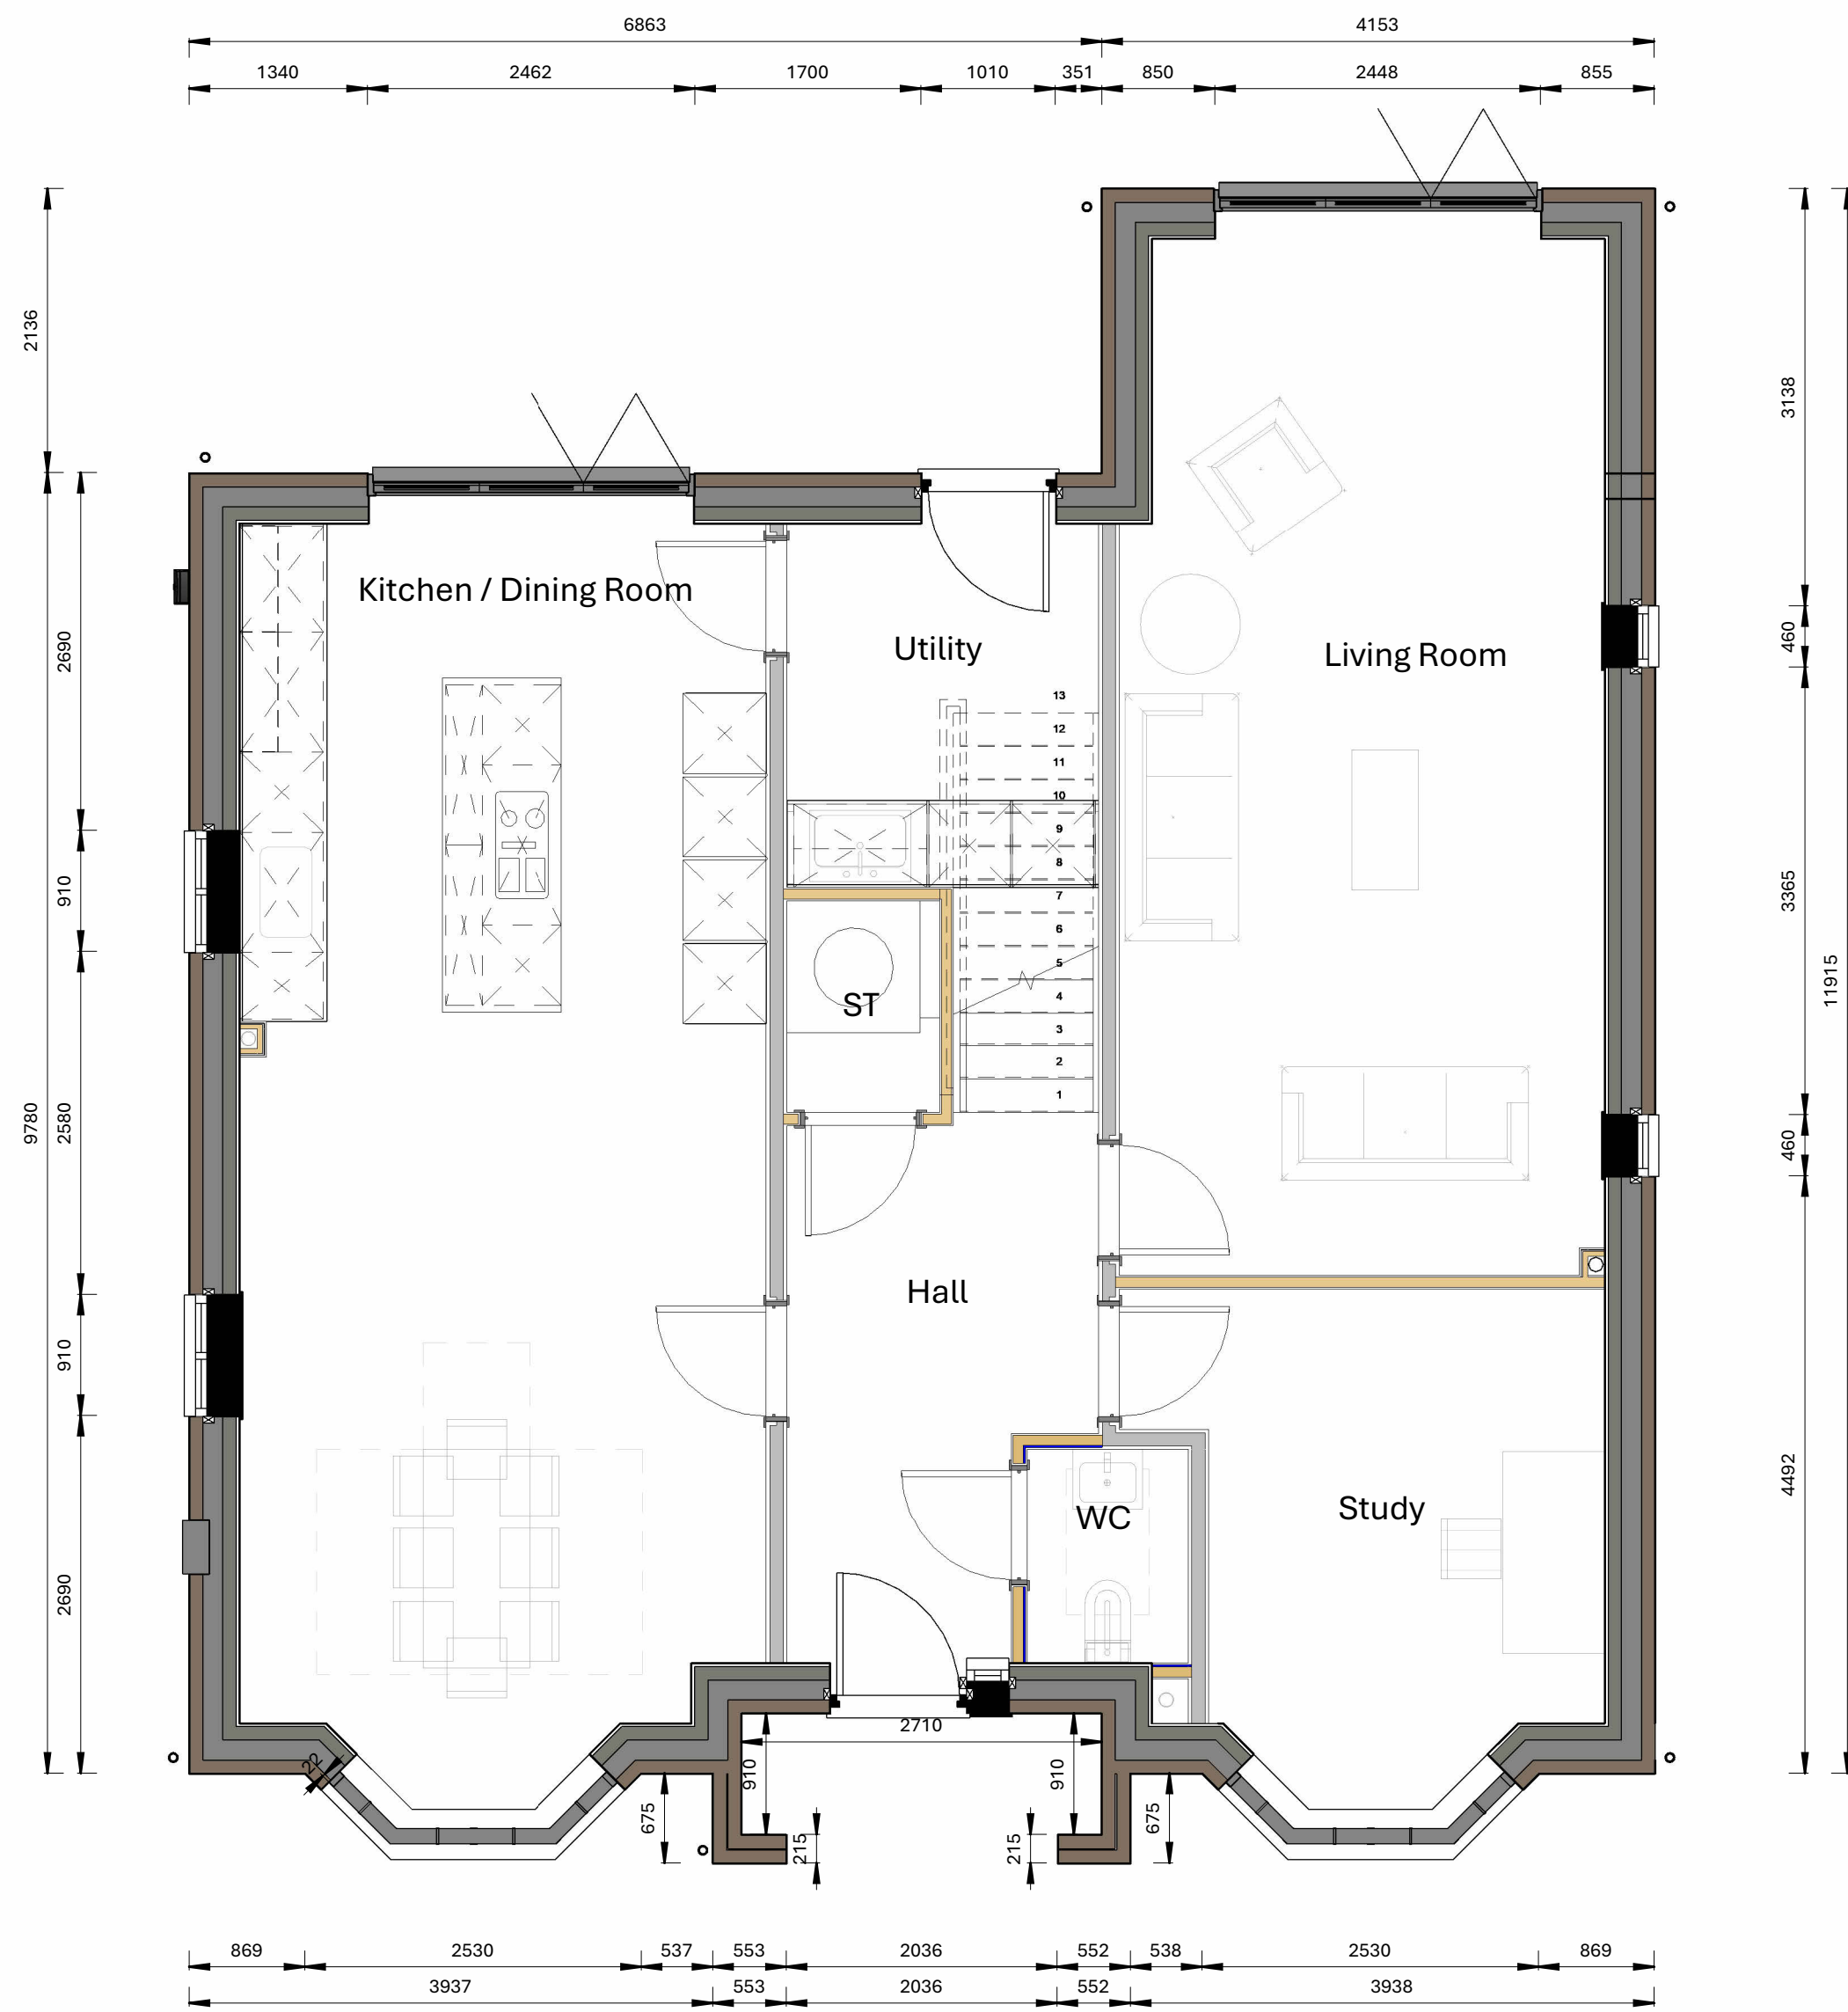

Proposed Ground Floor Plan
1 : 50



Proposed First Floor Plan
1 : 50

North point:


Notes:

P2	Planning Issue	AO	Aug 25
P1	Drawing Issue	AO	May 25
Rev:	Description:	By:	Date:

Project:
St. Ipps
Stevenage Road / Sperberry Hill
St. Ippolyts

Client:
Talbot Homes



 

Drawn by:	CAL Job No:	Date:	Paper Size:
CD	5761	Oct 2024	A1

Drawing Title:
Proposed Floor Plans

Drawing Status: S0 - Initial Phase
This drawing is currently a Work In Progress. It is intended for internal use only and should not be distributed outside of Corporate Architecture Limited. If you have received this drawing in error, please notify us immediately.

Client Drawing No:	Revision:
5761-CAL-2060-ZZ-DR-A-305	P2


CORPORATE ARCHITECTURE LIMITED
CHARTERED ARCHITECTS
Venari House, 1 Trimbush Way,
Market Harborough,
Leicestershire, LE16 7XY
www.corporatearchitecture.co.uk
office@cal.design
01858 467476


RIBA
Chartered Practice