



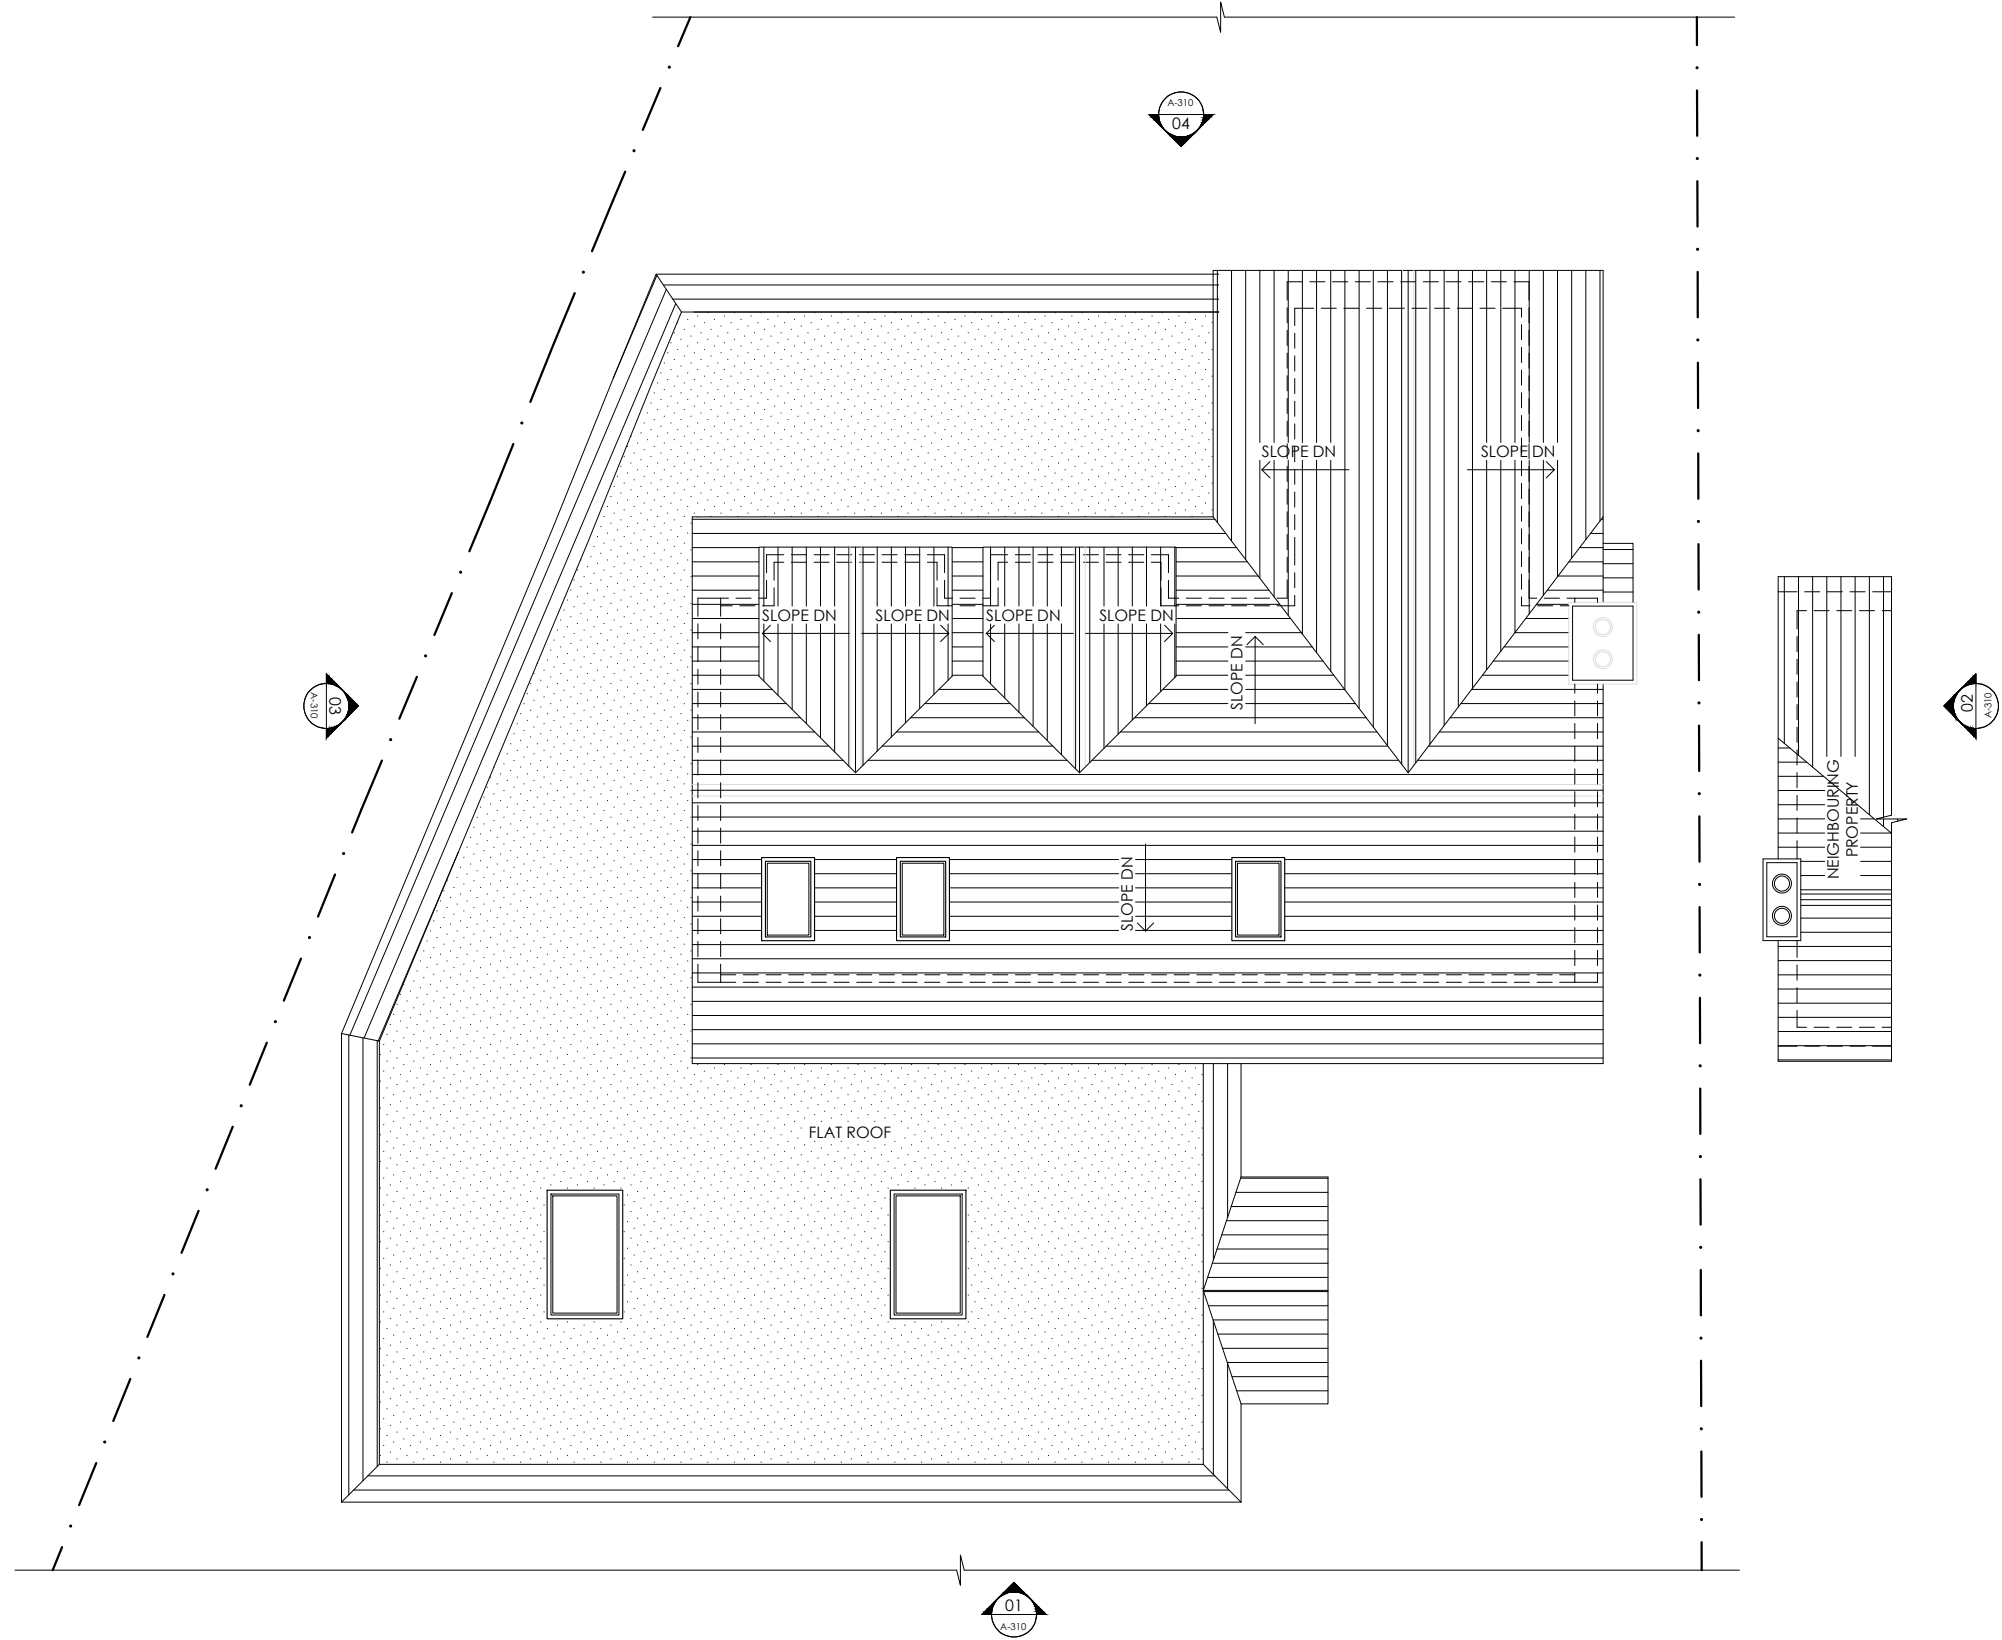

01
A-309

PROPOSED ROOF PLAN

SCALE: 1:100@A3

 

DATE	REVISION	DESCRIPTION
STATUS		PLANNING

