


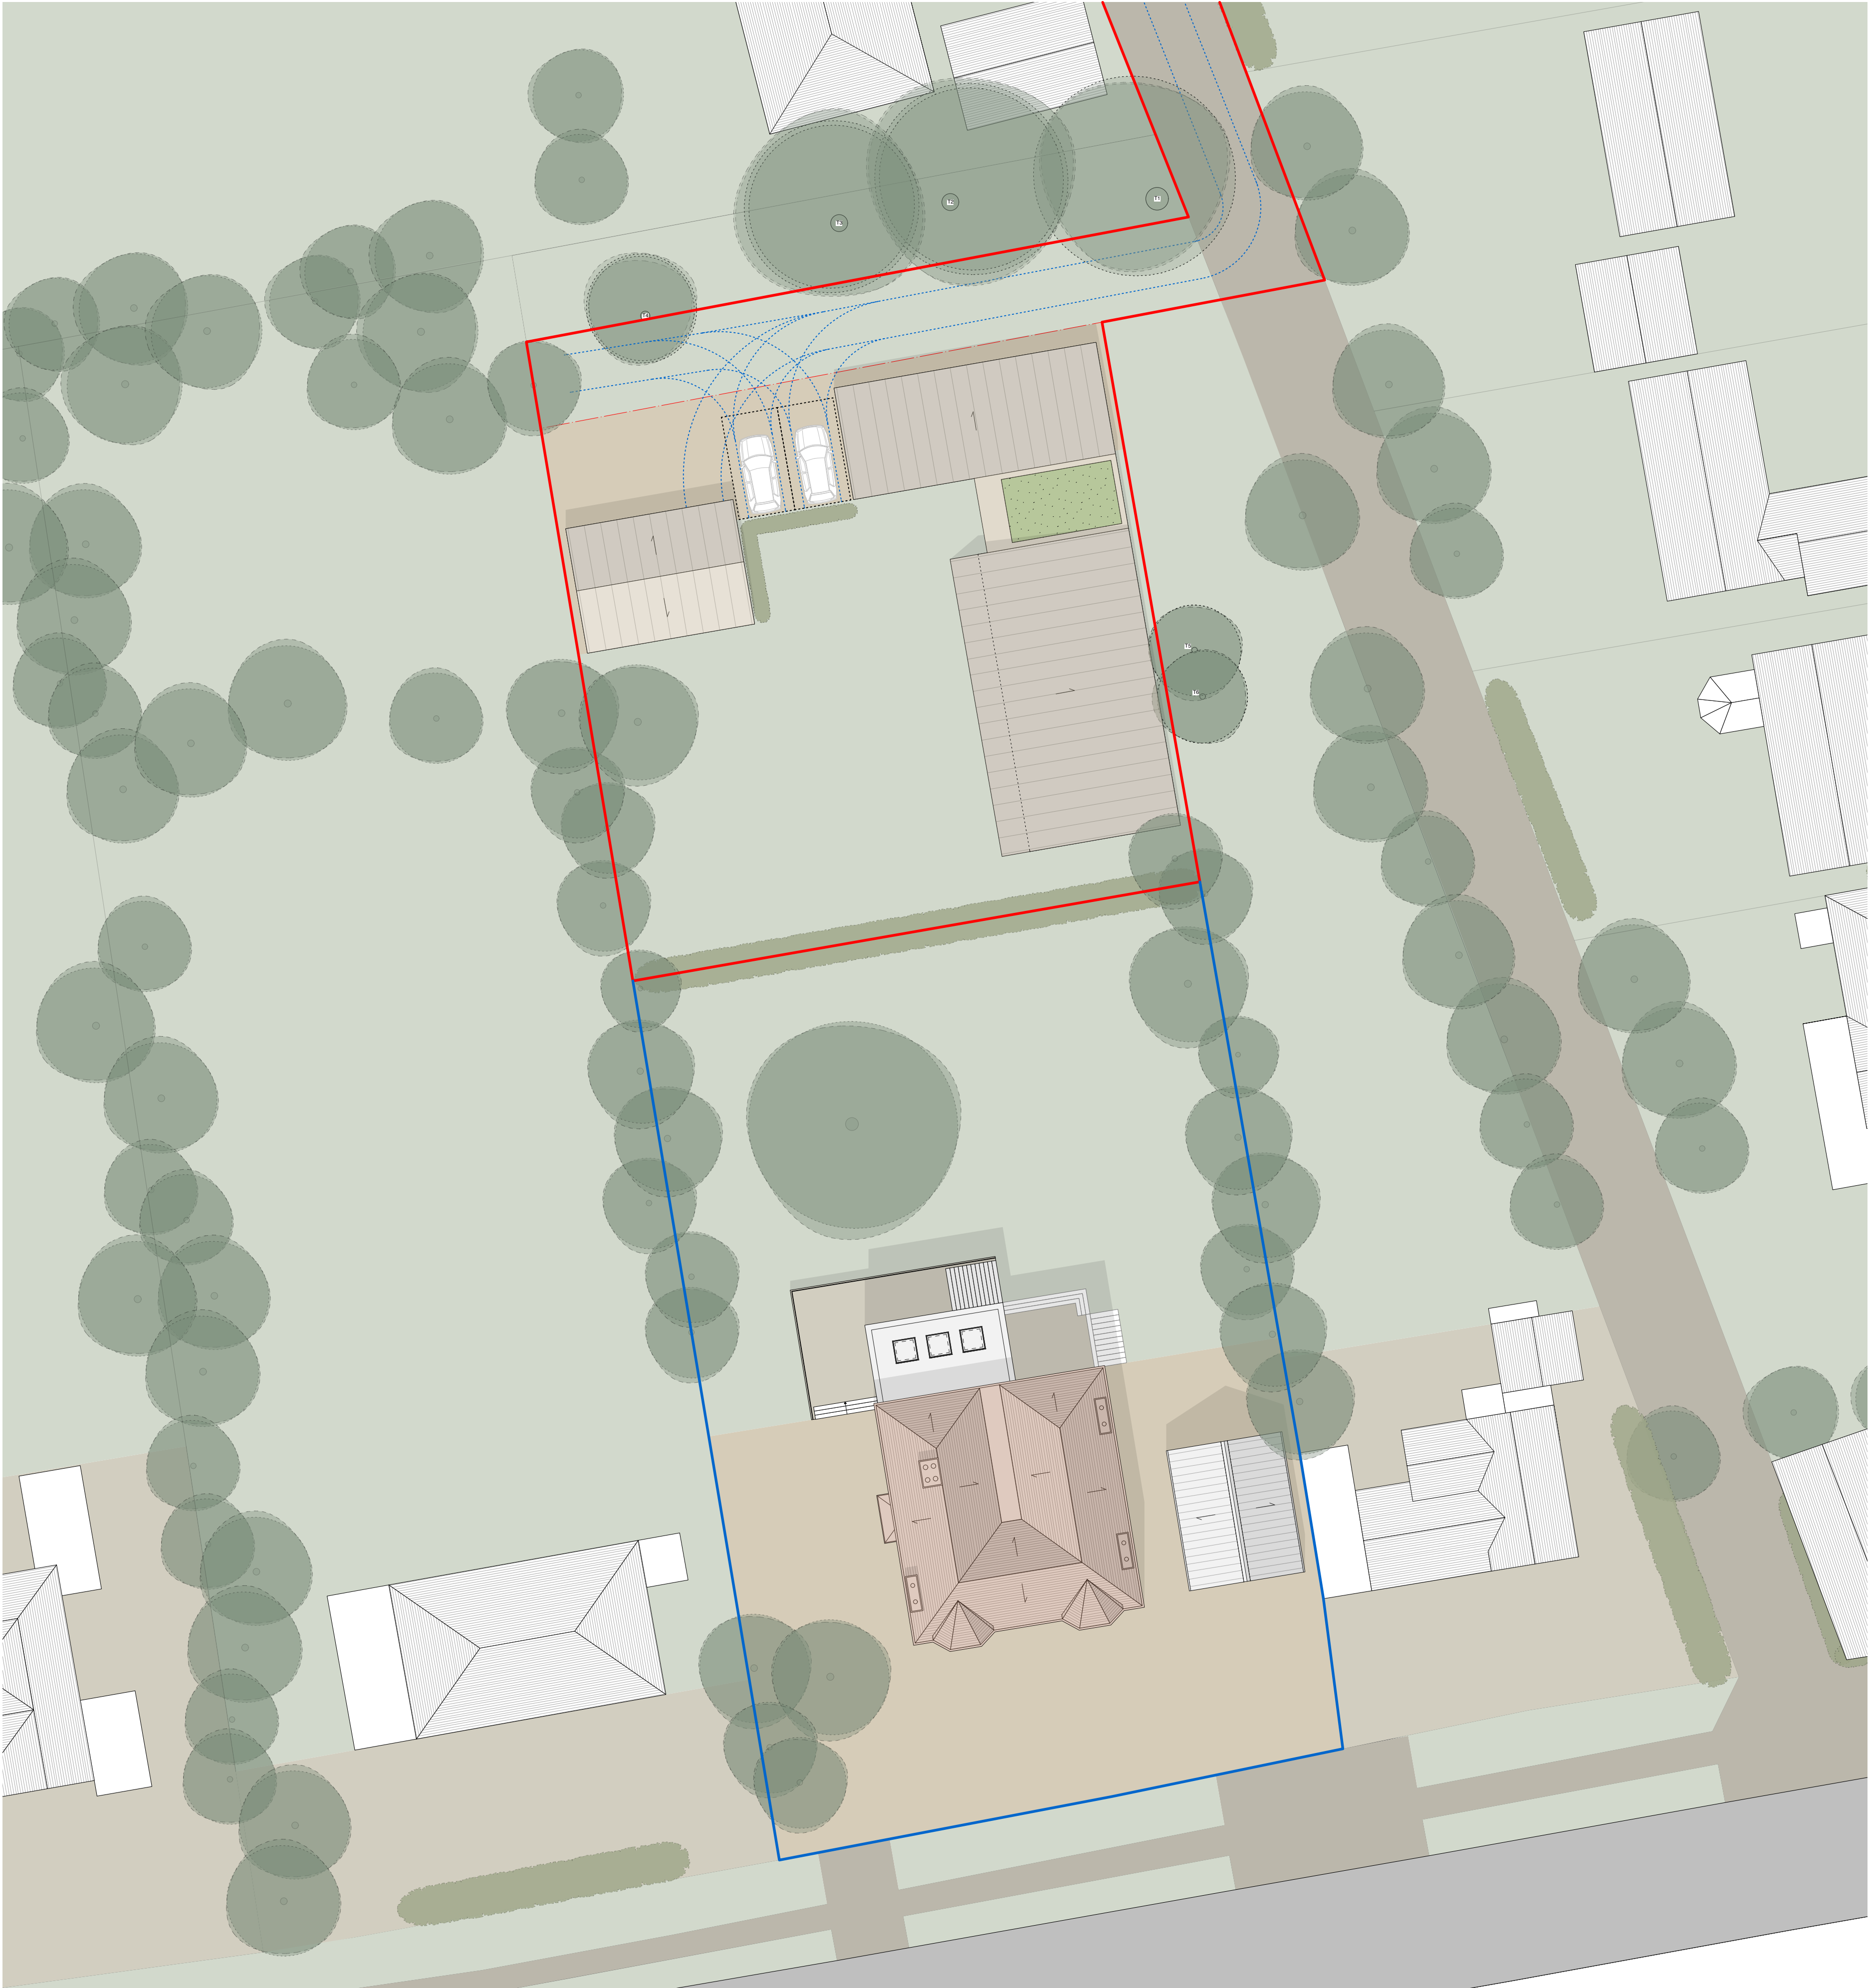


Drawings may only be scaled for the purposes of a Planning Application, do not scale for Construction purposes. All dimensions to be checked on site by the contractor and such dimensions to be their responsibility. Architect to be notified of any discrepancies, errors or omissions before construction commences. All dimensions in millimeters unless noted. If in doubt ask. Structural and services information is indicative only - refer to consultant drawings and specification for details and setting out. All work and materials to be in accordance with current applicable statutory legislation and to comply with all relevant codes of practice and British and European Standards. Butcher Bayley Architects Limited (BBA) retain sole copyright of information contained within this drawing. No unauthorised reproduction of work. Drawings are not to be used for any purpose other than stated in the Purpose of Issue box. Butcher Bayley Architects Limited accept no responsibility or liability for any reliance on these drawings for purposes other than those stated.

Notes / Key

P5 For Planning 02/06/2025
Rev. Amendment Date

Key Plan

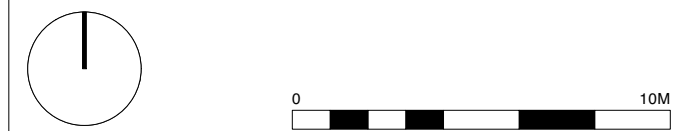

Butcher Bayley Architects
Peterborough Studio
1 London Road, Yaxley
Cambridgeshire PE7 3NG
+44 (0) 1753 755 430
hello@wearebba.co.uk
Oundle Studio
The Courthouse, Mill Road, Oundle
Northamptonshire PE9 4BW
+44 (0) 1832 774 121
www.wearebba.co.uk

Client

Project Name
**Land to Rear of 29 Baldock Road,
Royston**

Project Address
**Land to Rear of 29 Baldock Road,
Royston, Hertfordshire, SG8 5BJ**

Drawing Title
Proposed Illustrative Site Plan

Proj. No.	Drawn	Check	Scale @ A1 / @ A3
307	VS	LB	1:200

Drawing No.	Rev
307-BBA-00-ZZ-DR-A-02020	P5

Purpose of Issue
For Planning