


Rev. No.	Date.	Amendment.	Initial.
A	13/10/2025	Revisions following TA comments	CK
B	13/10/2025	Revisions following TA comments	CK

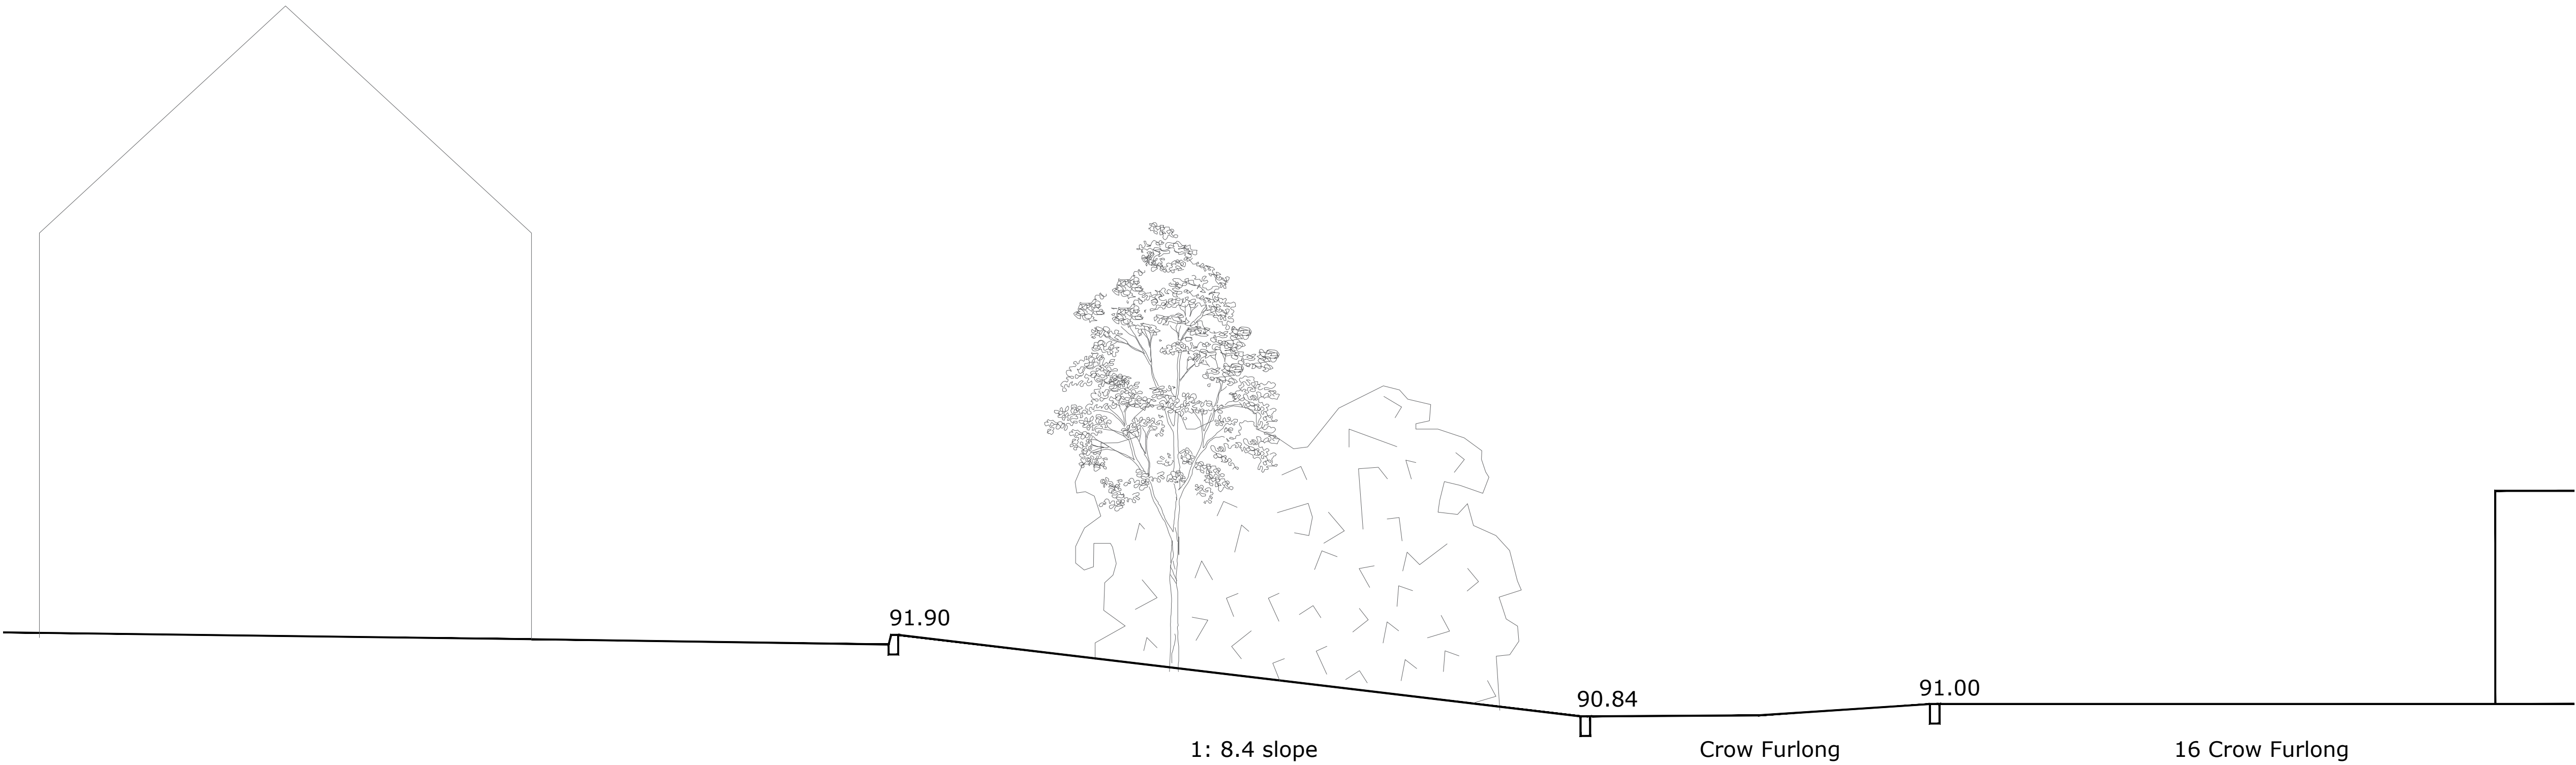


- Levels shown may vary by +/- 0.5m and to be confirmed by engineer

Section
Scale 1:50



Client:
Hill Residential Limited
The Courtyard, Abbey Barns,
Ickleton, CB10 1SX
Project:
Land off Gray's Lane & Crow Furlong
Hitchin
Hertfordshire
Drawing:
Proposed Footpath Section

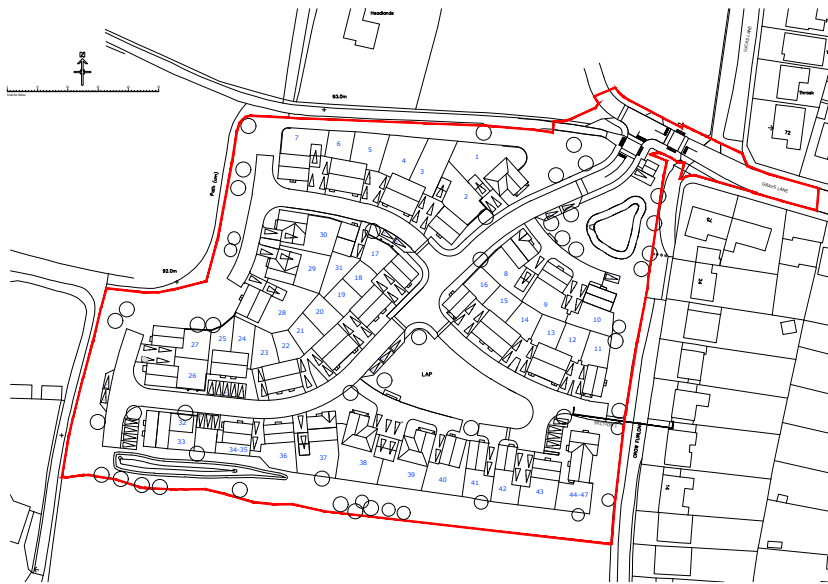

Site Plan
Scale 1:2500

Scale: 1:50 & 1:2500 @A1		Date: October 2025	
Drawn By: PD	Checked By: TA	Drawing No: 181-PS-2-150	Rev. No: B
CAD Ref:			

© Hill Group Ltd 2023
All dimensions to be checked on site or in the workshop before work commences.
Only figured dimensions to be worked to. Any discrepancies to be reported to the Architect.