




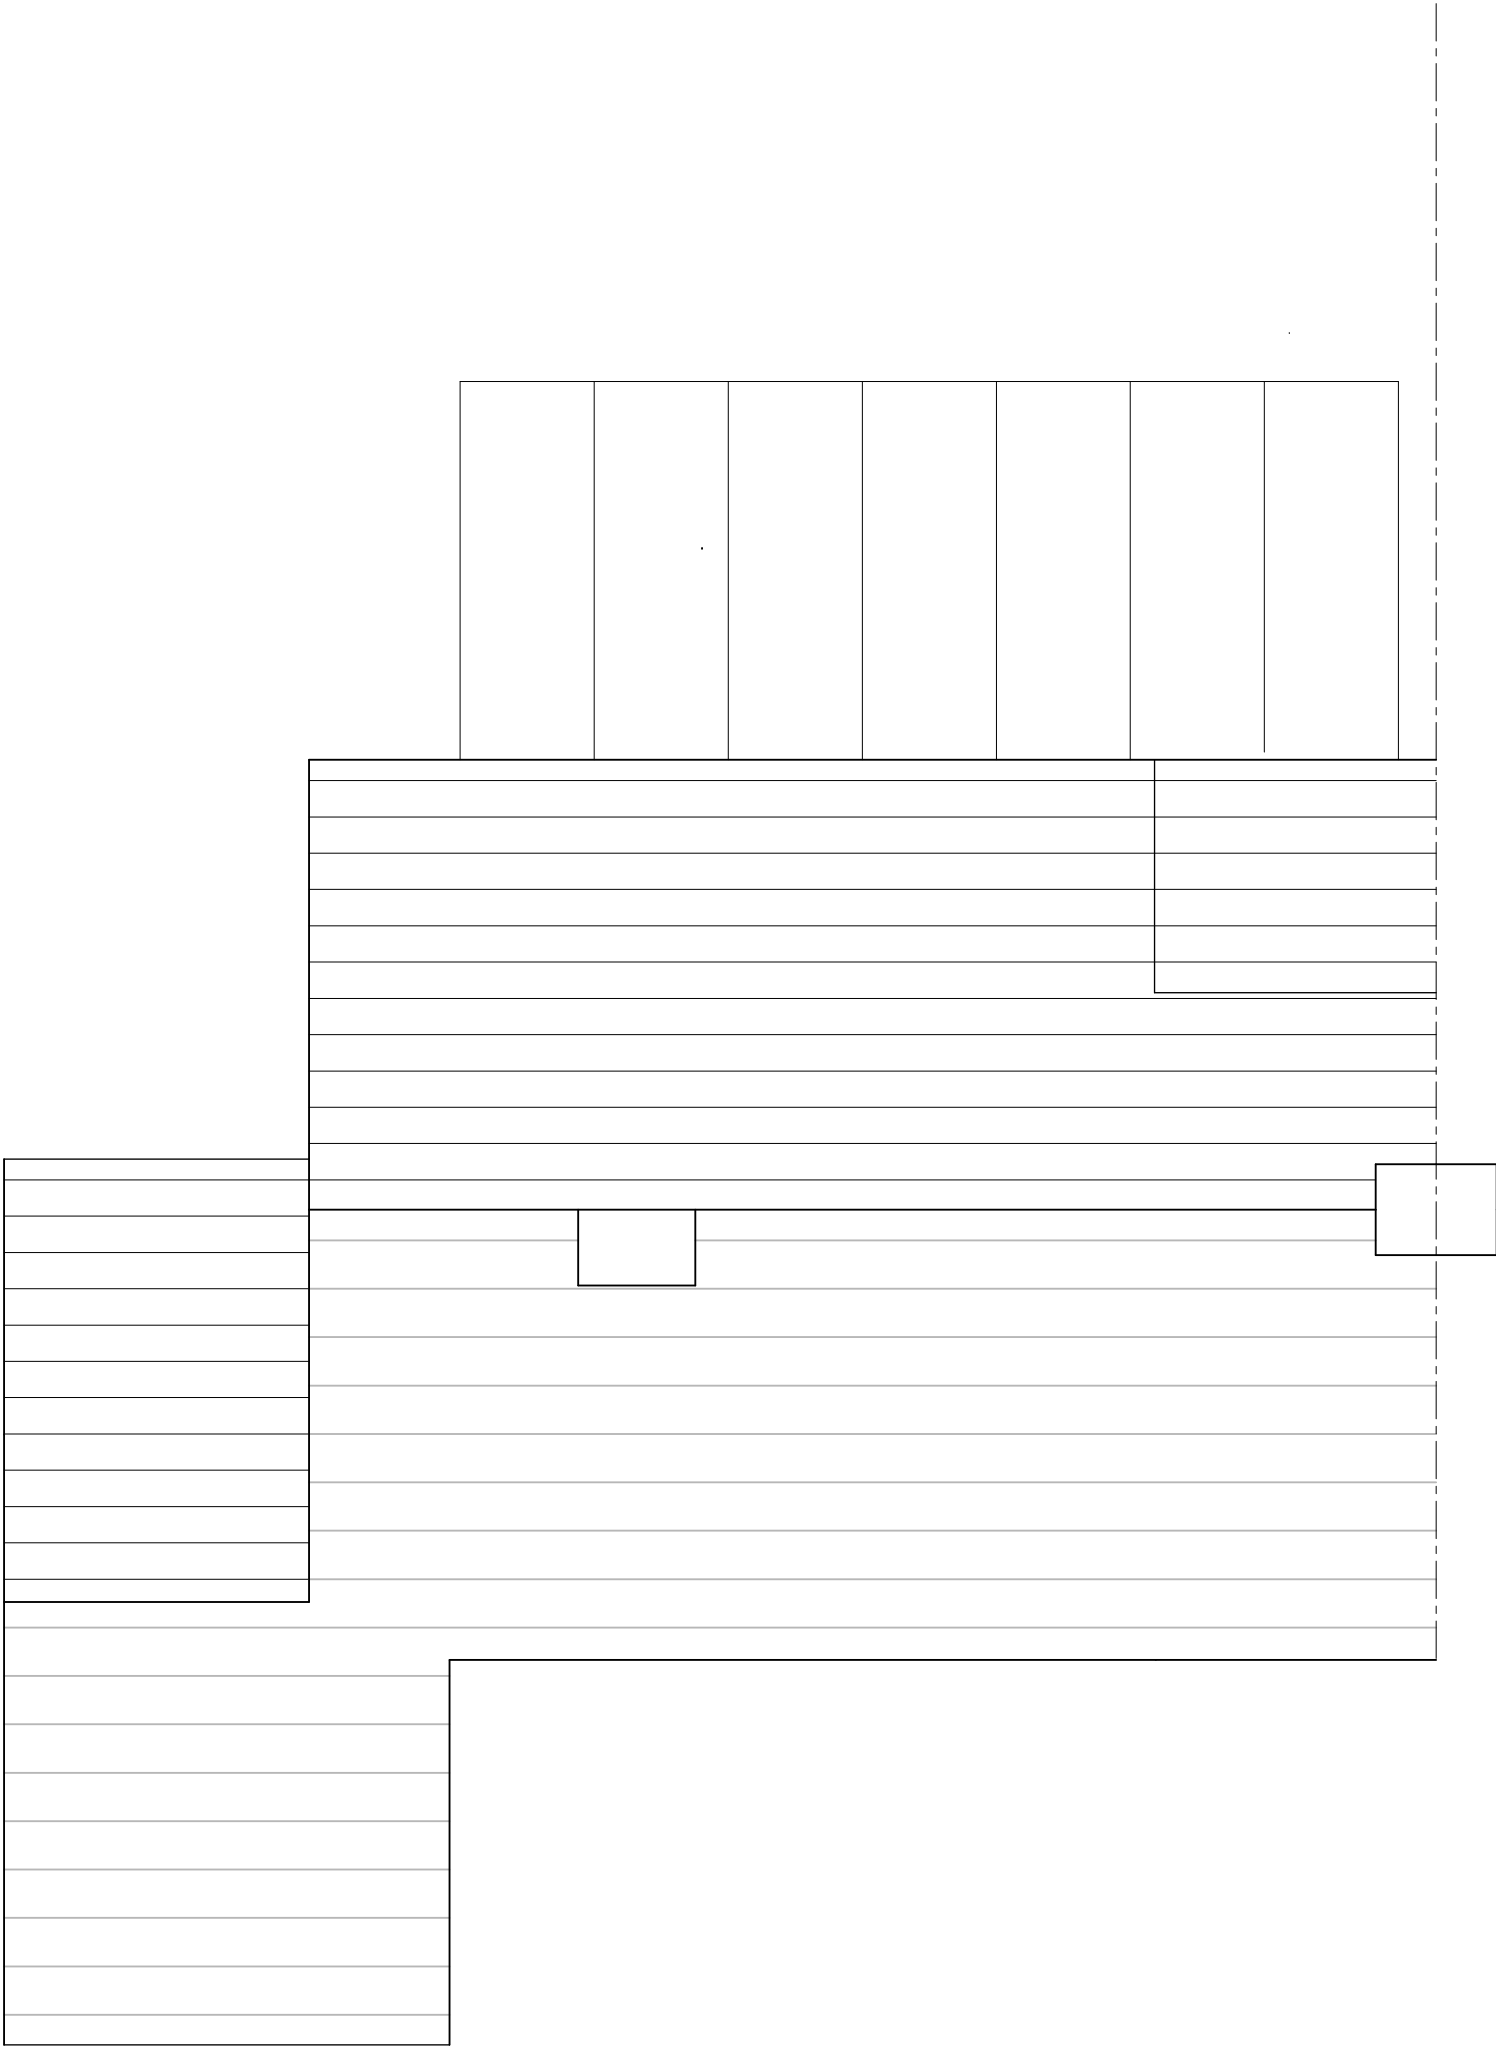

EXISTING ROOF PLAN

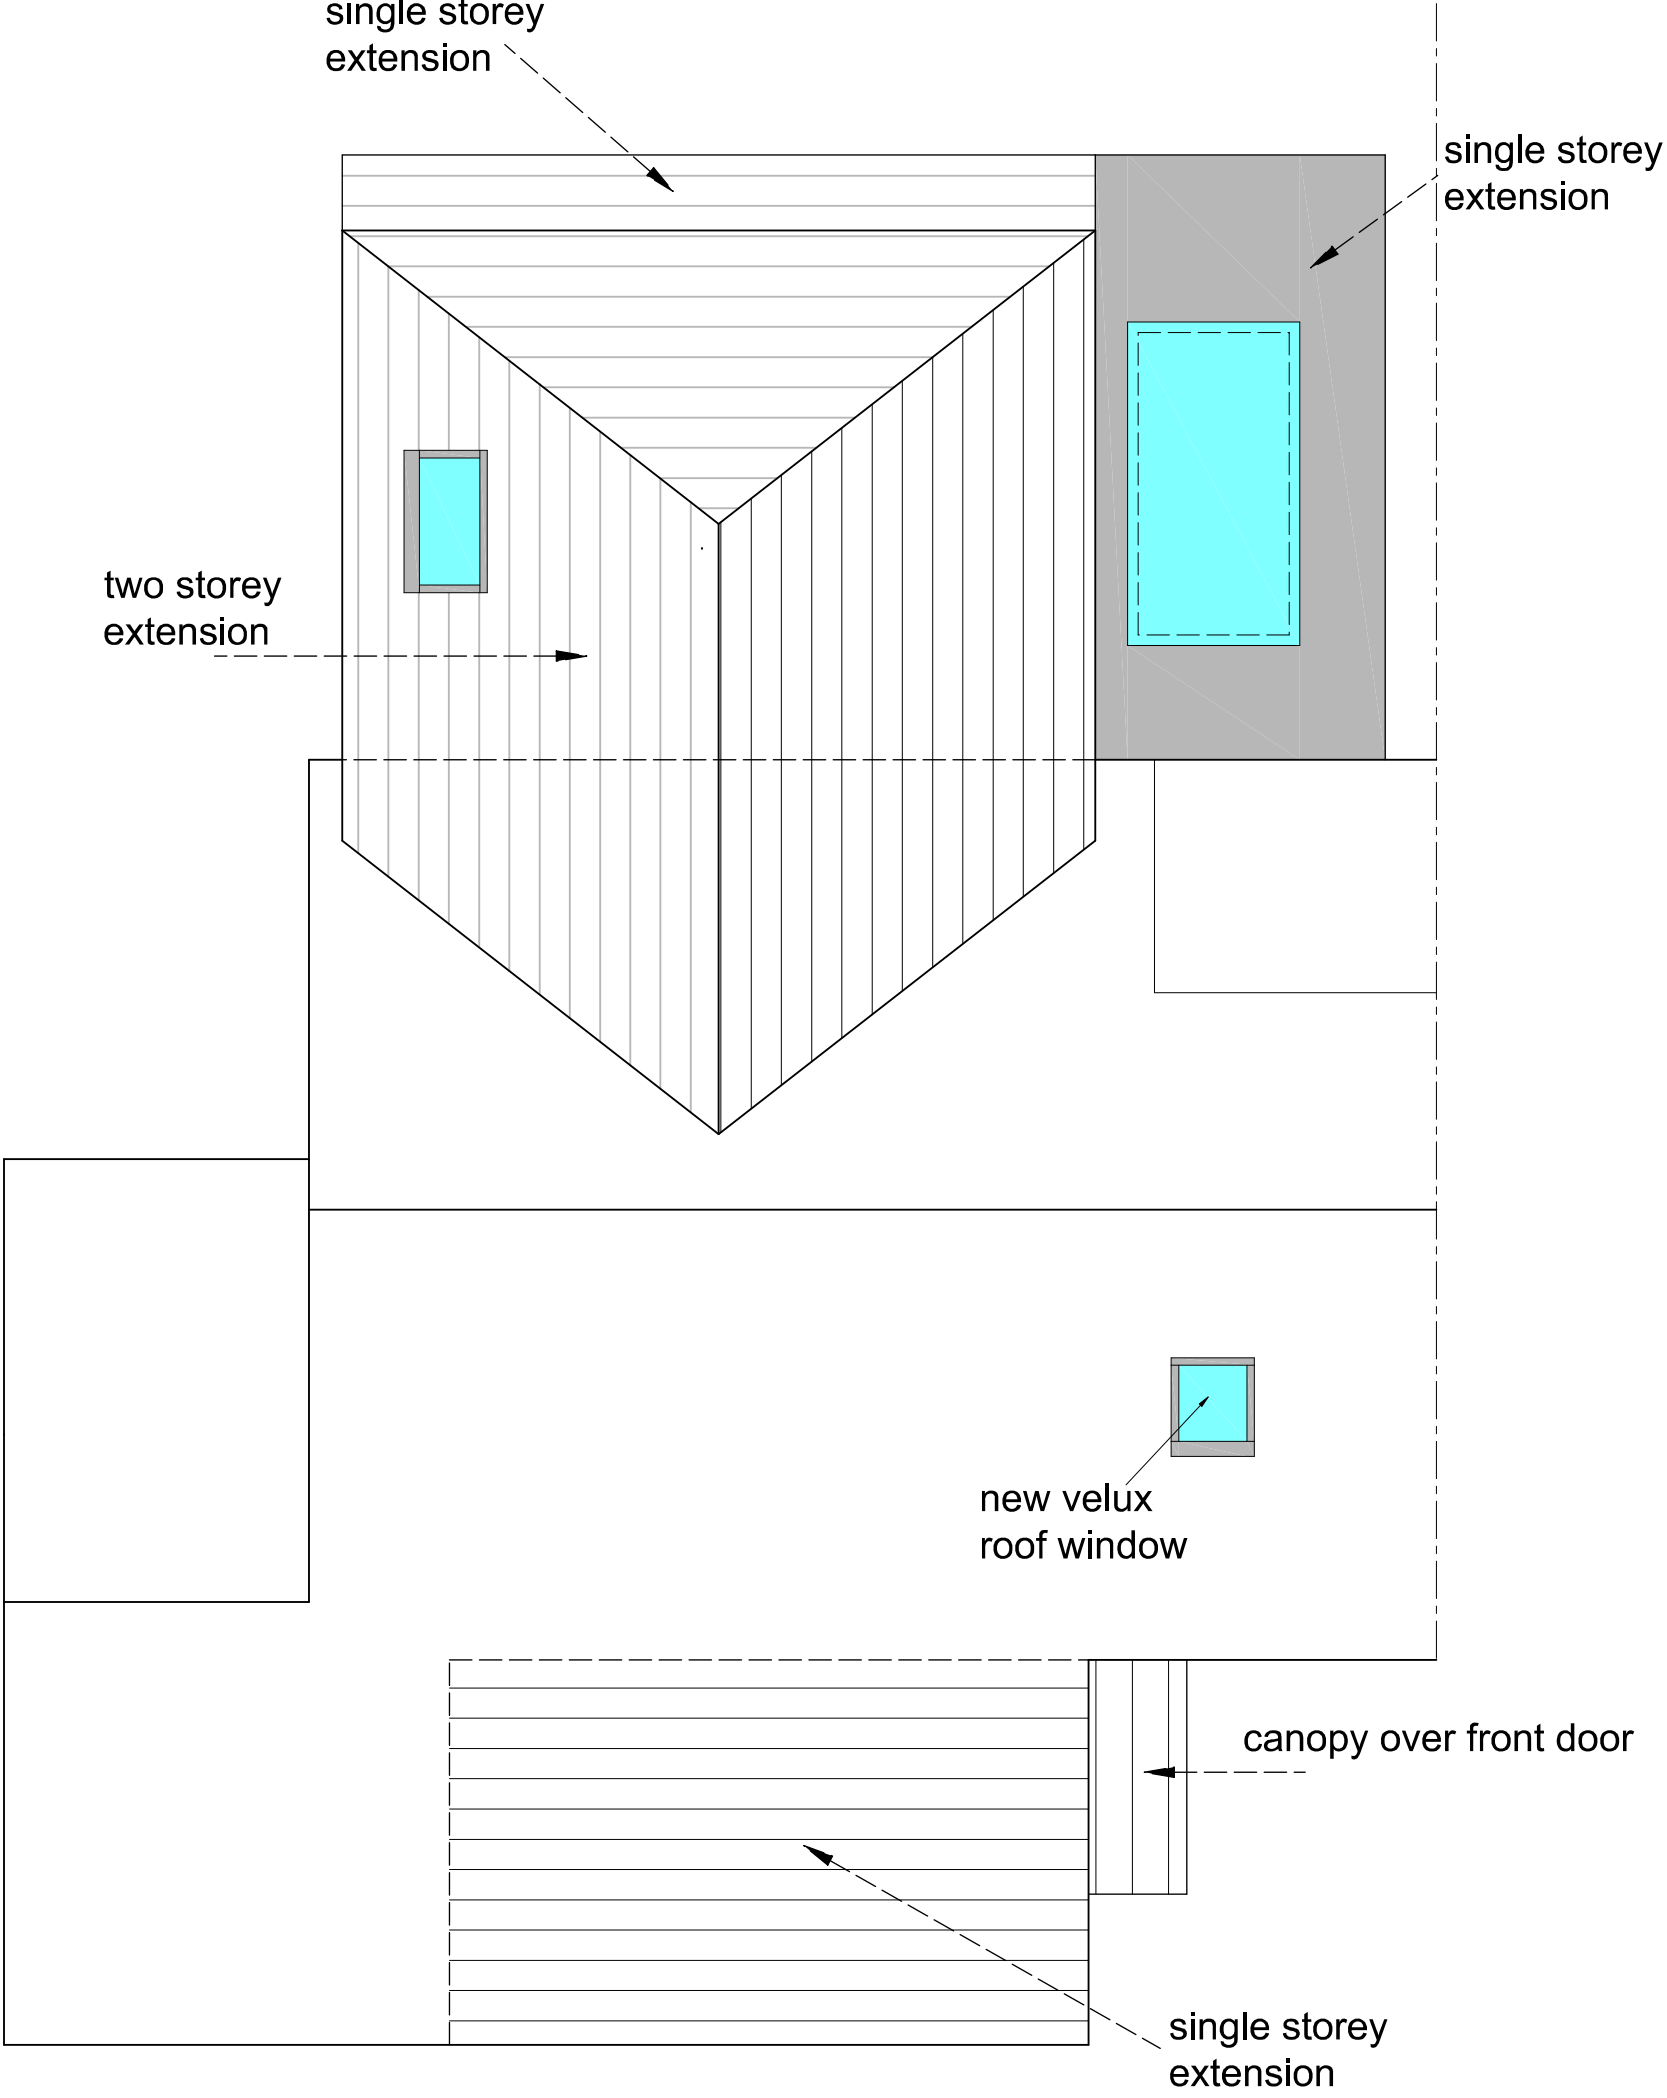

PROPOSED ROOF PLAN

 

Project	PROPOSED TWO STOREY FRONT & REAR AND SINGLE STOREY REAR EXTENSIONS TO No 2 HEATH AVENUE, ROYSTON, HERTS SG8 9DB		
Client	KIM AND CARL EDWARDS		
Drawing	PROPOSED PLAN		
Scale	1:50 @ A2	Drawn	C.R
Checked	Date	Feb 26	

Drawing No.

EDW/26/04A

This drawing and design is copyright and must not be reproduced in part or in whole without prior written consent. Contractors must verify all dimensions on site before commencing work