




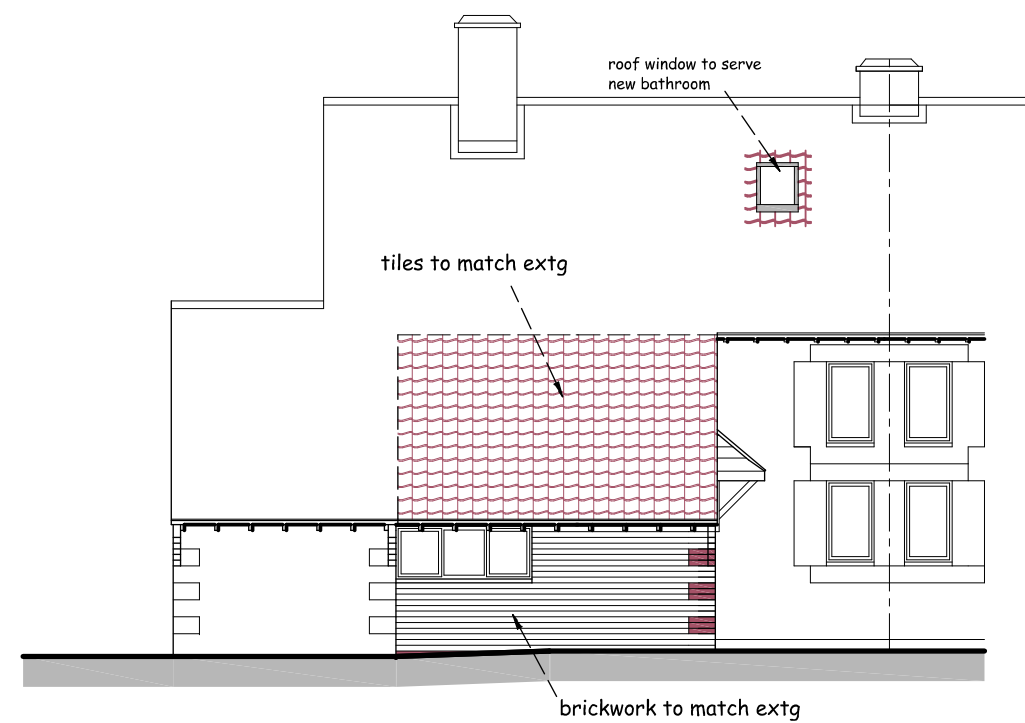


FRONT (North) ELEVATION

 


SIDE (East) ELEVATION

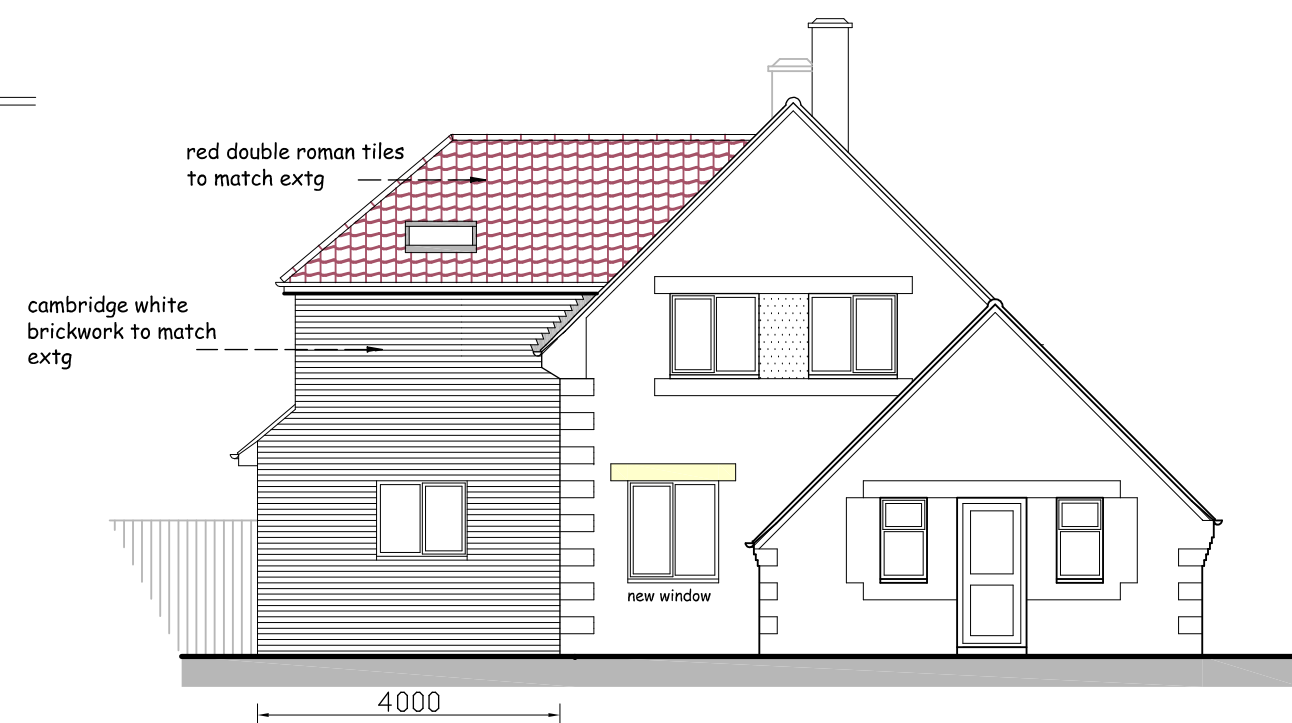



REAR (South) ELEVATION

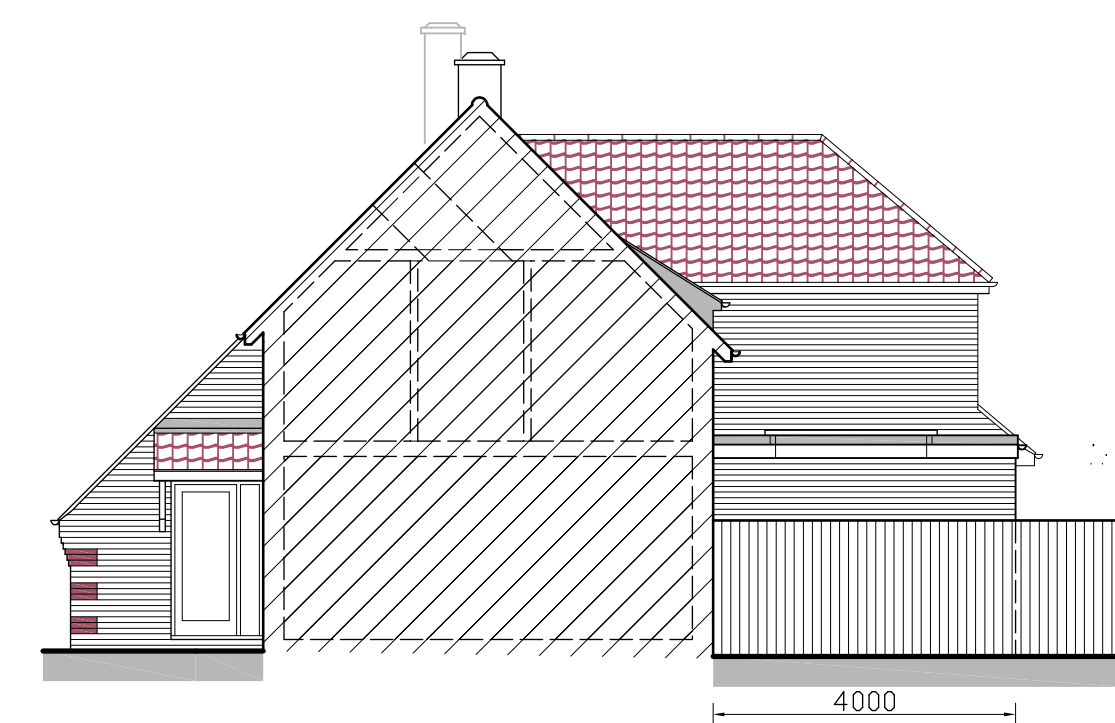



SIDE (West) ELEVATION

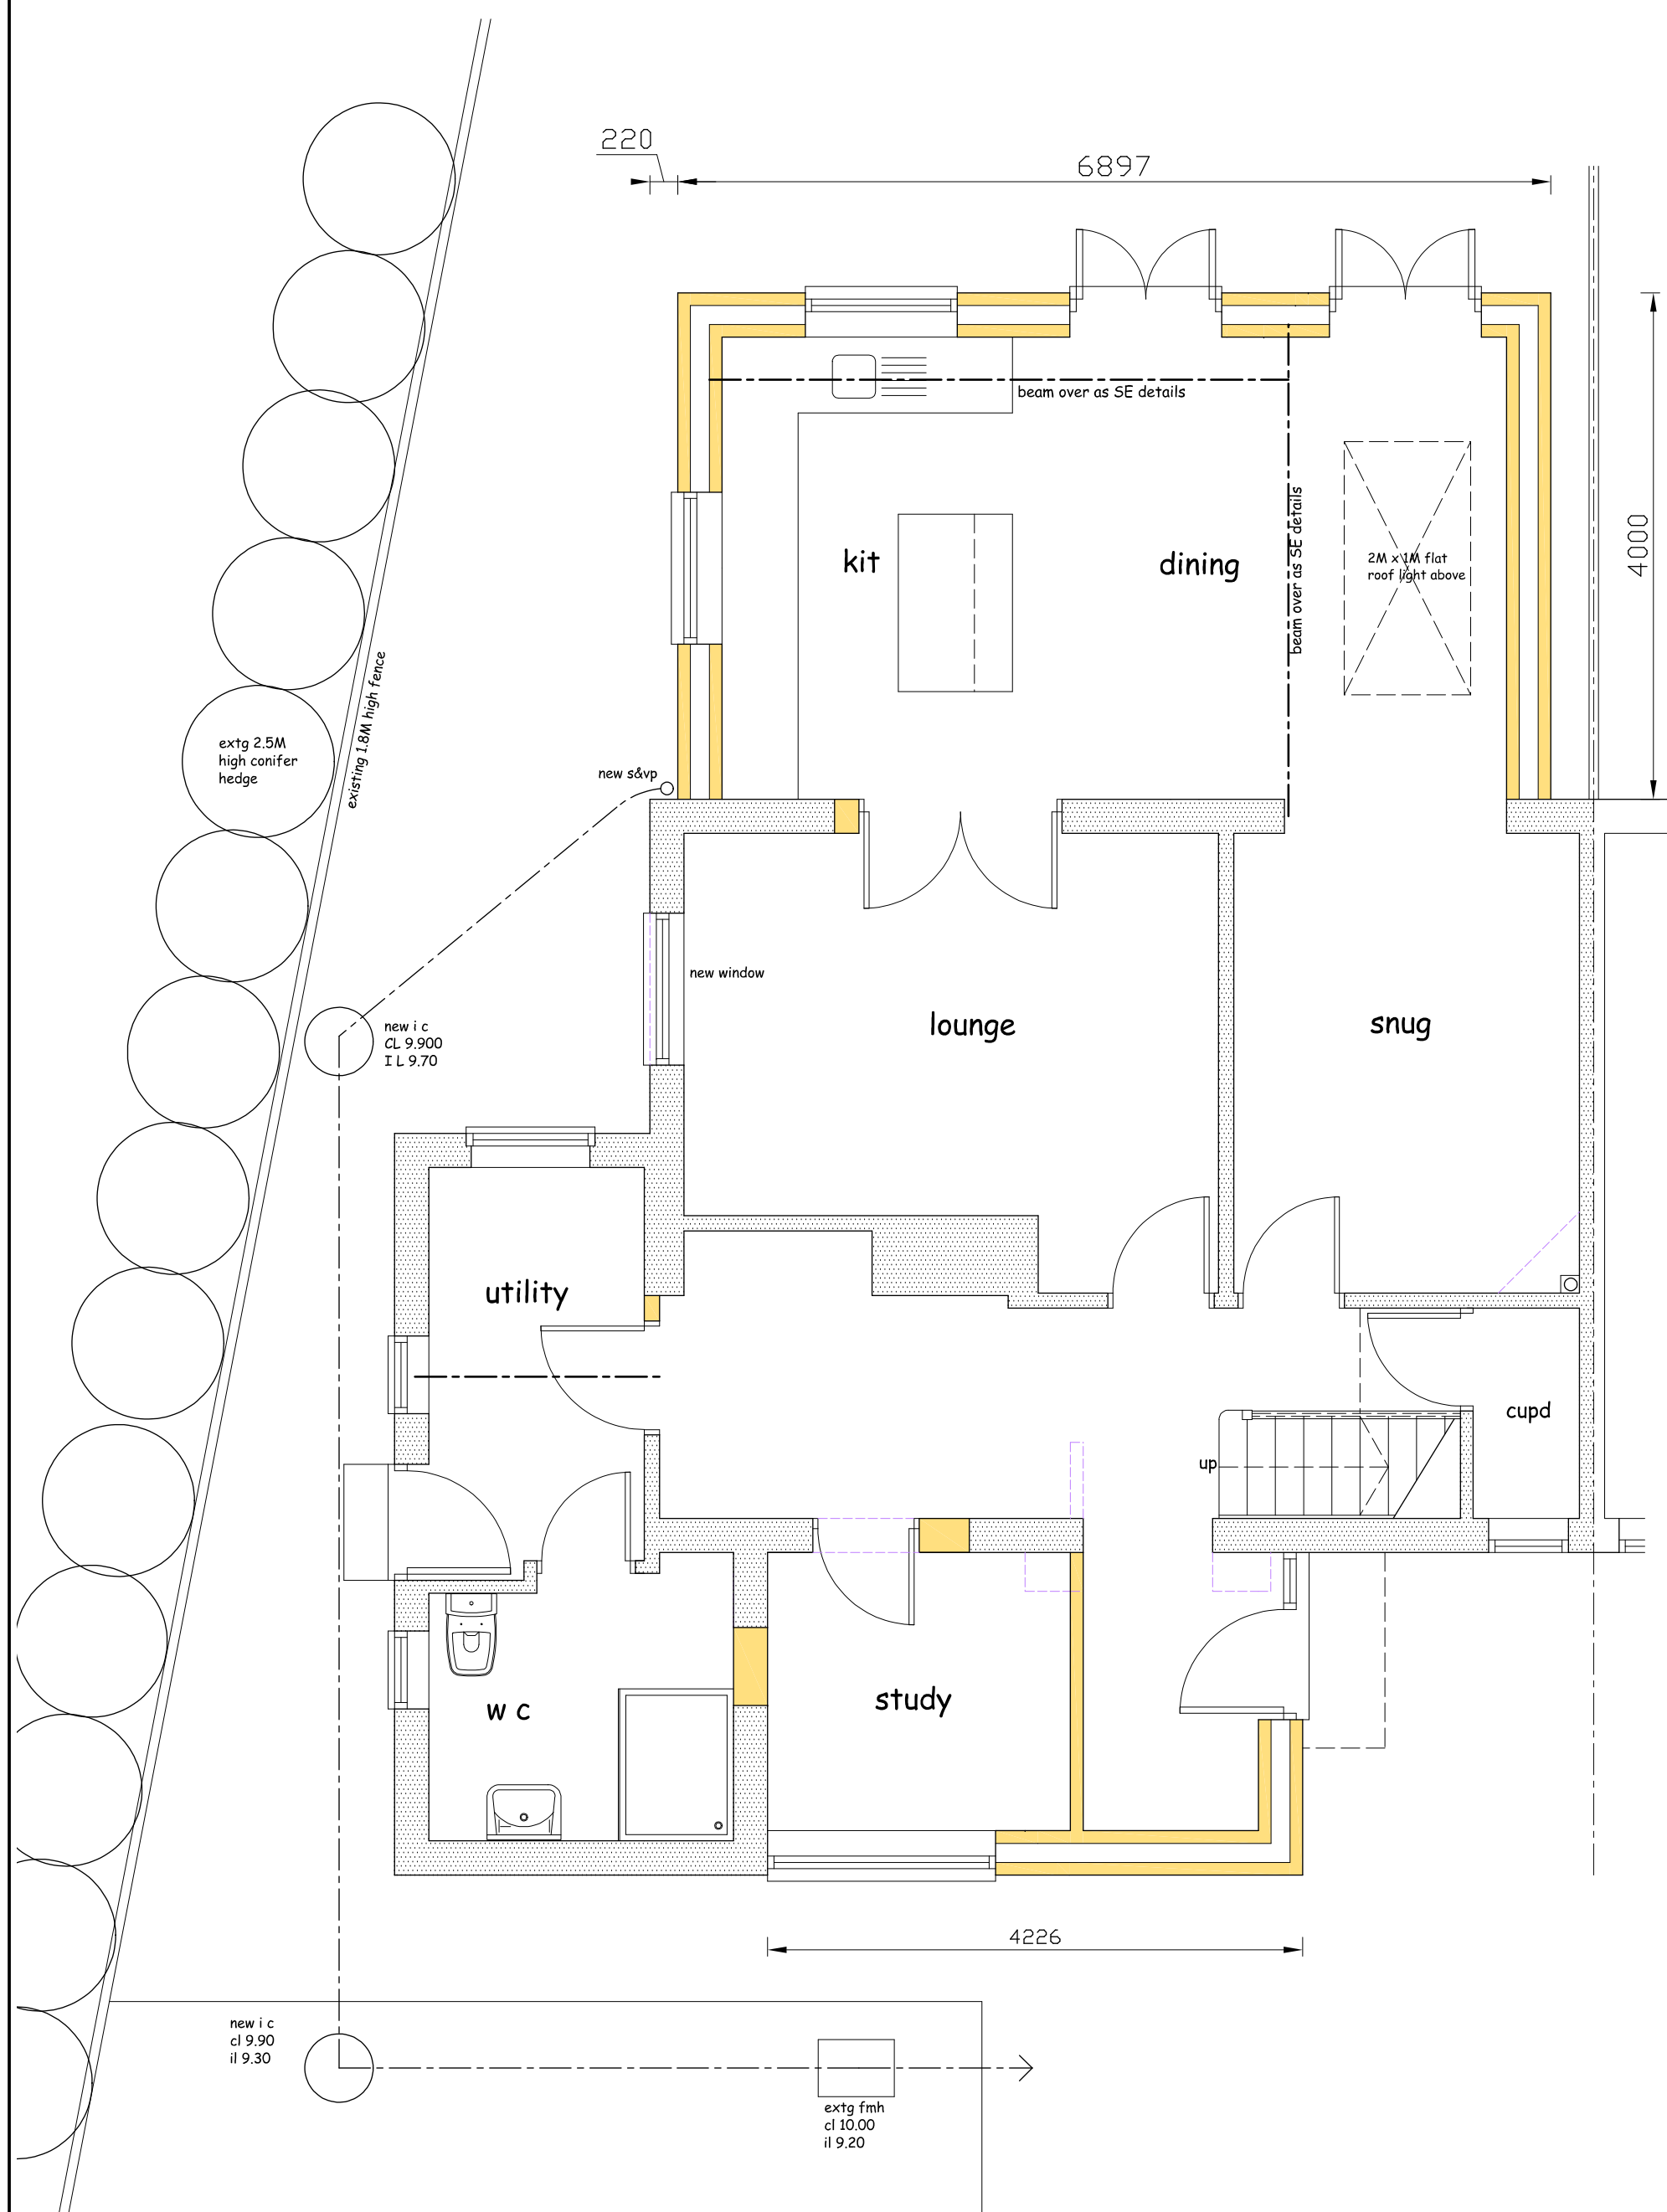

GROUND FLOOR PLAN

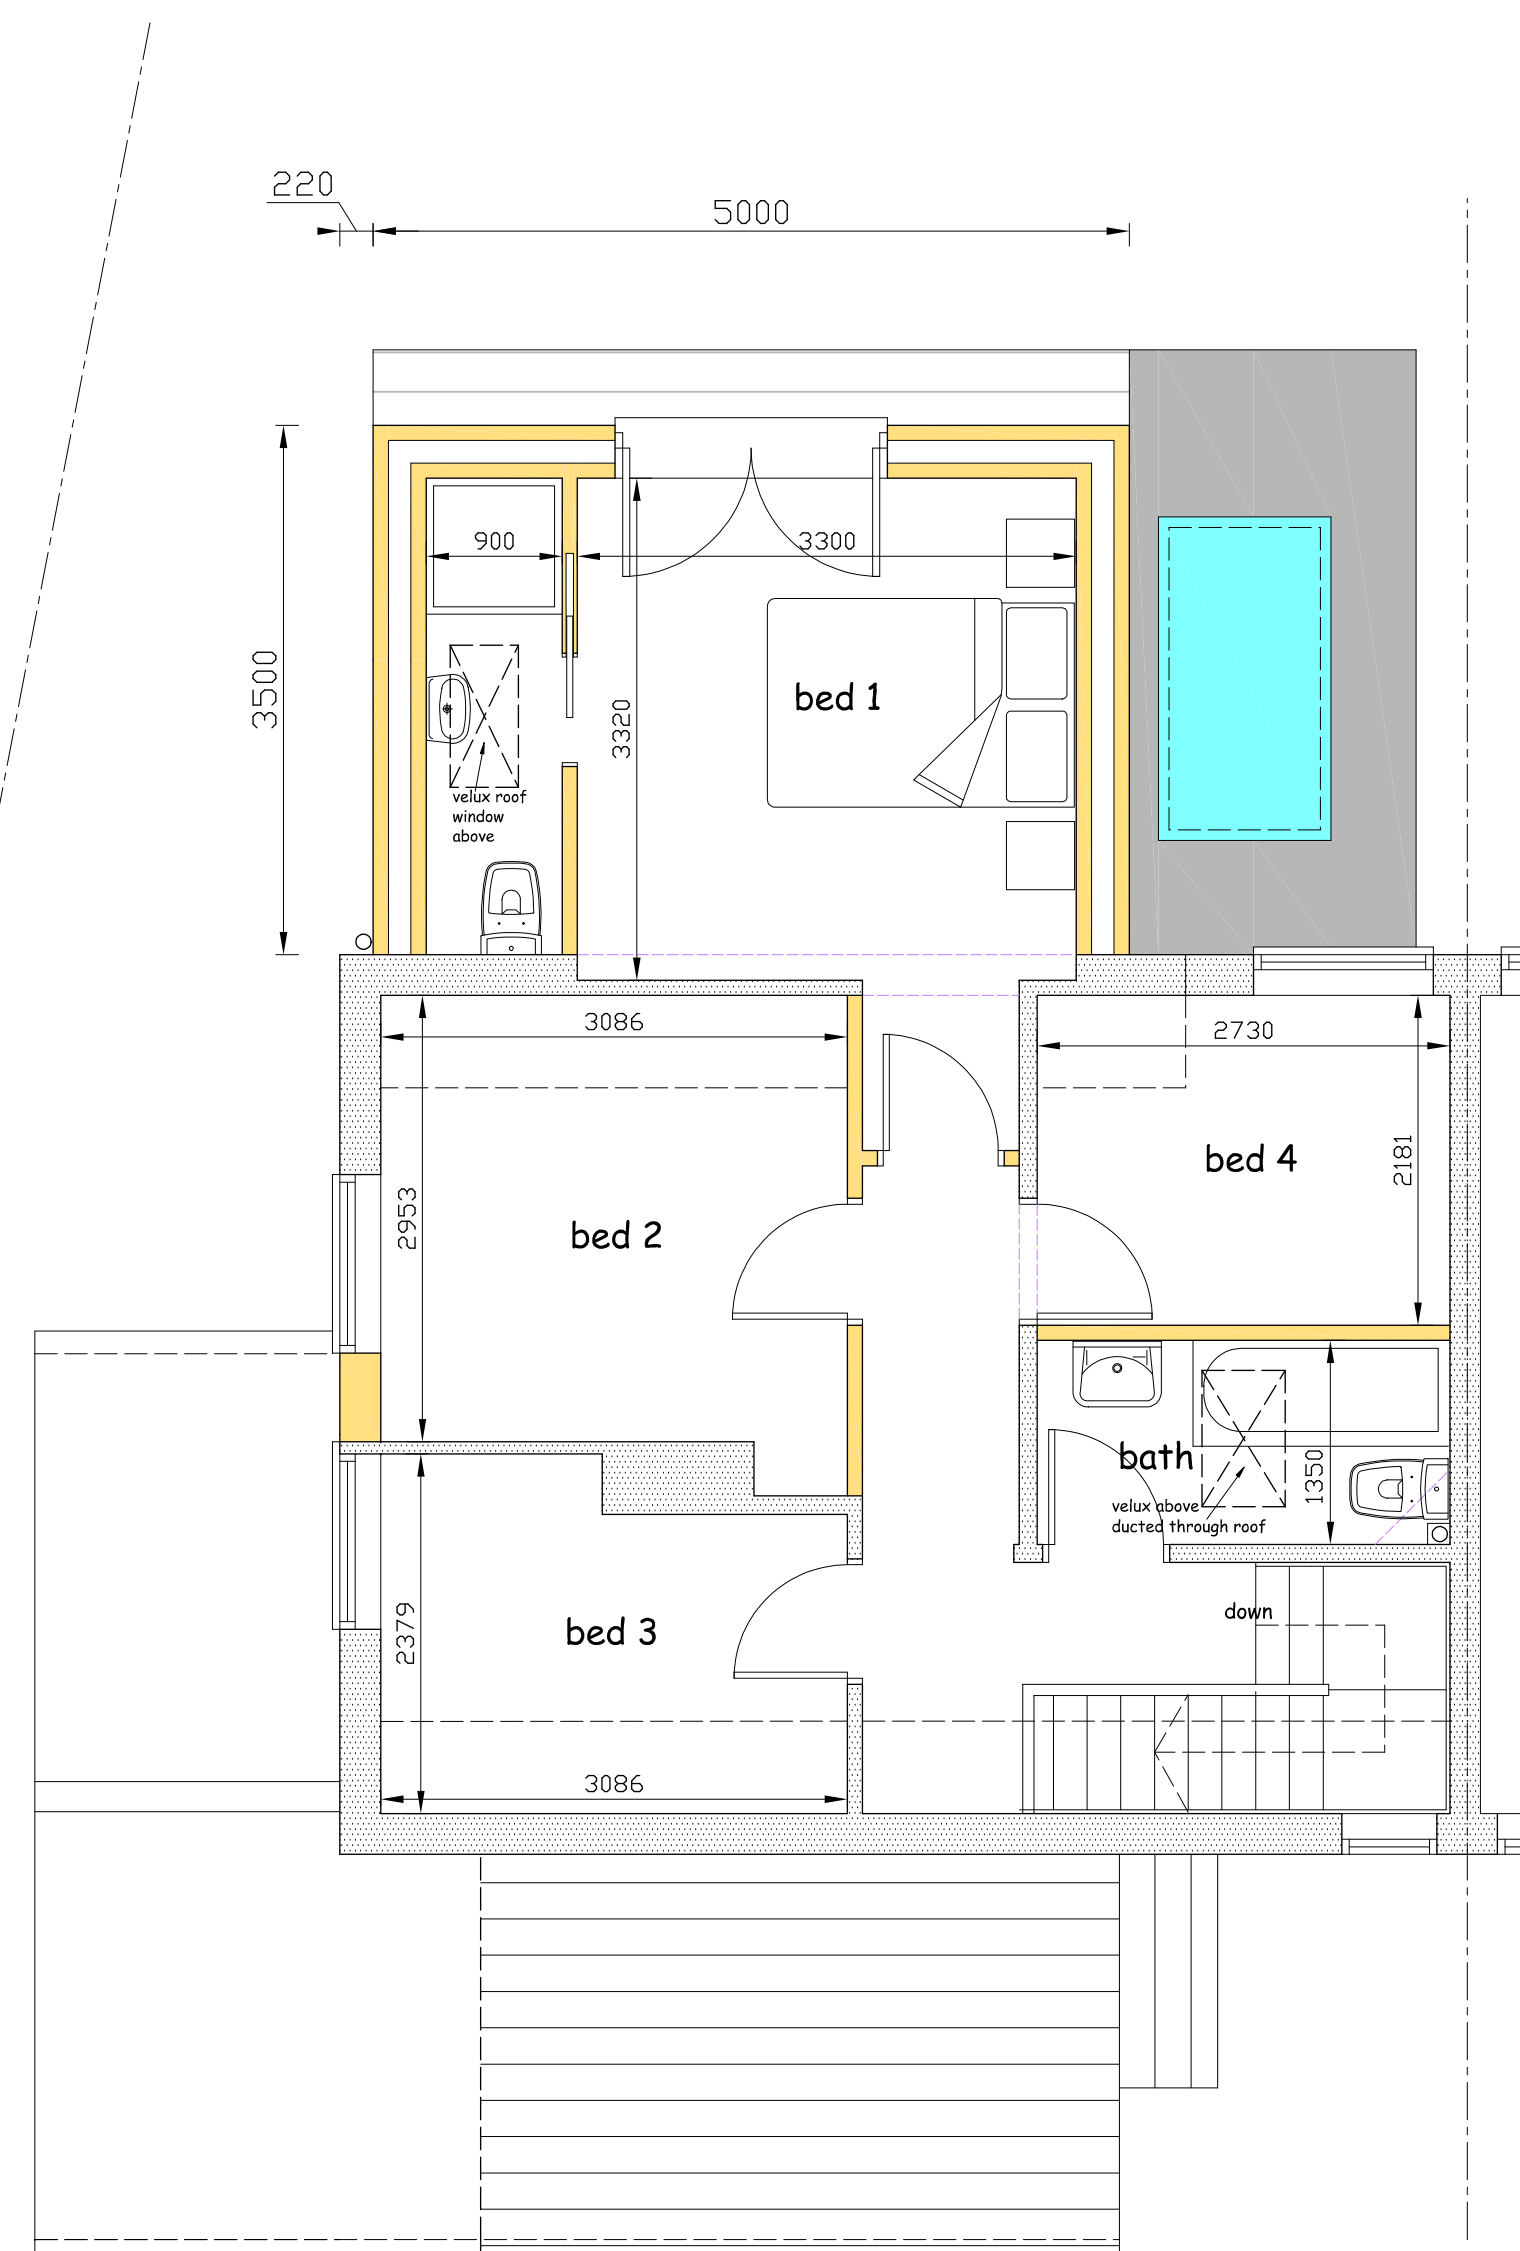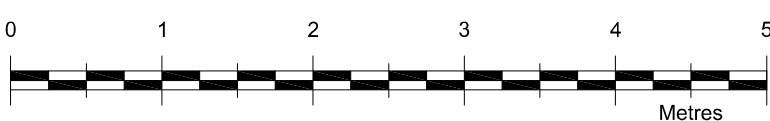

FIRST FLOOR PLAN

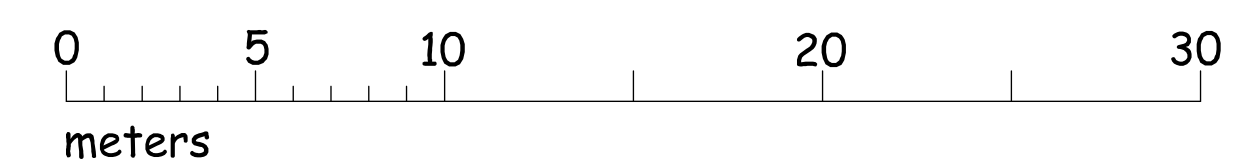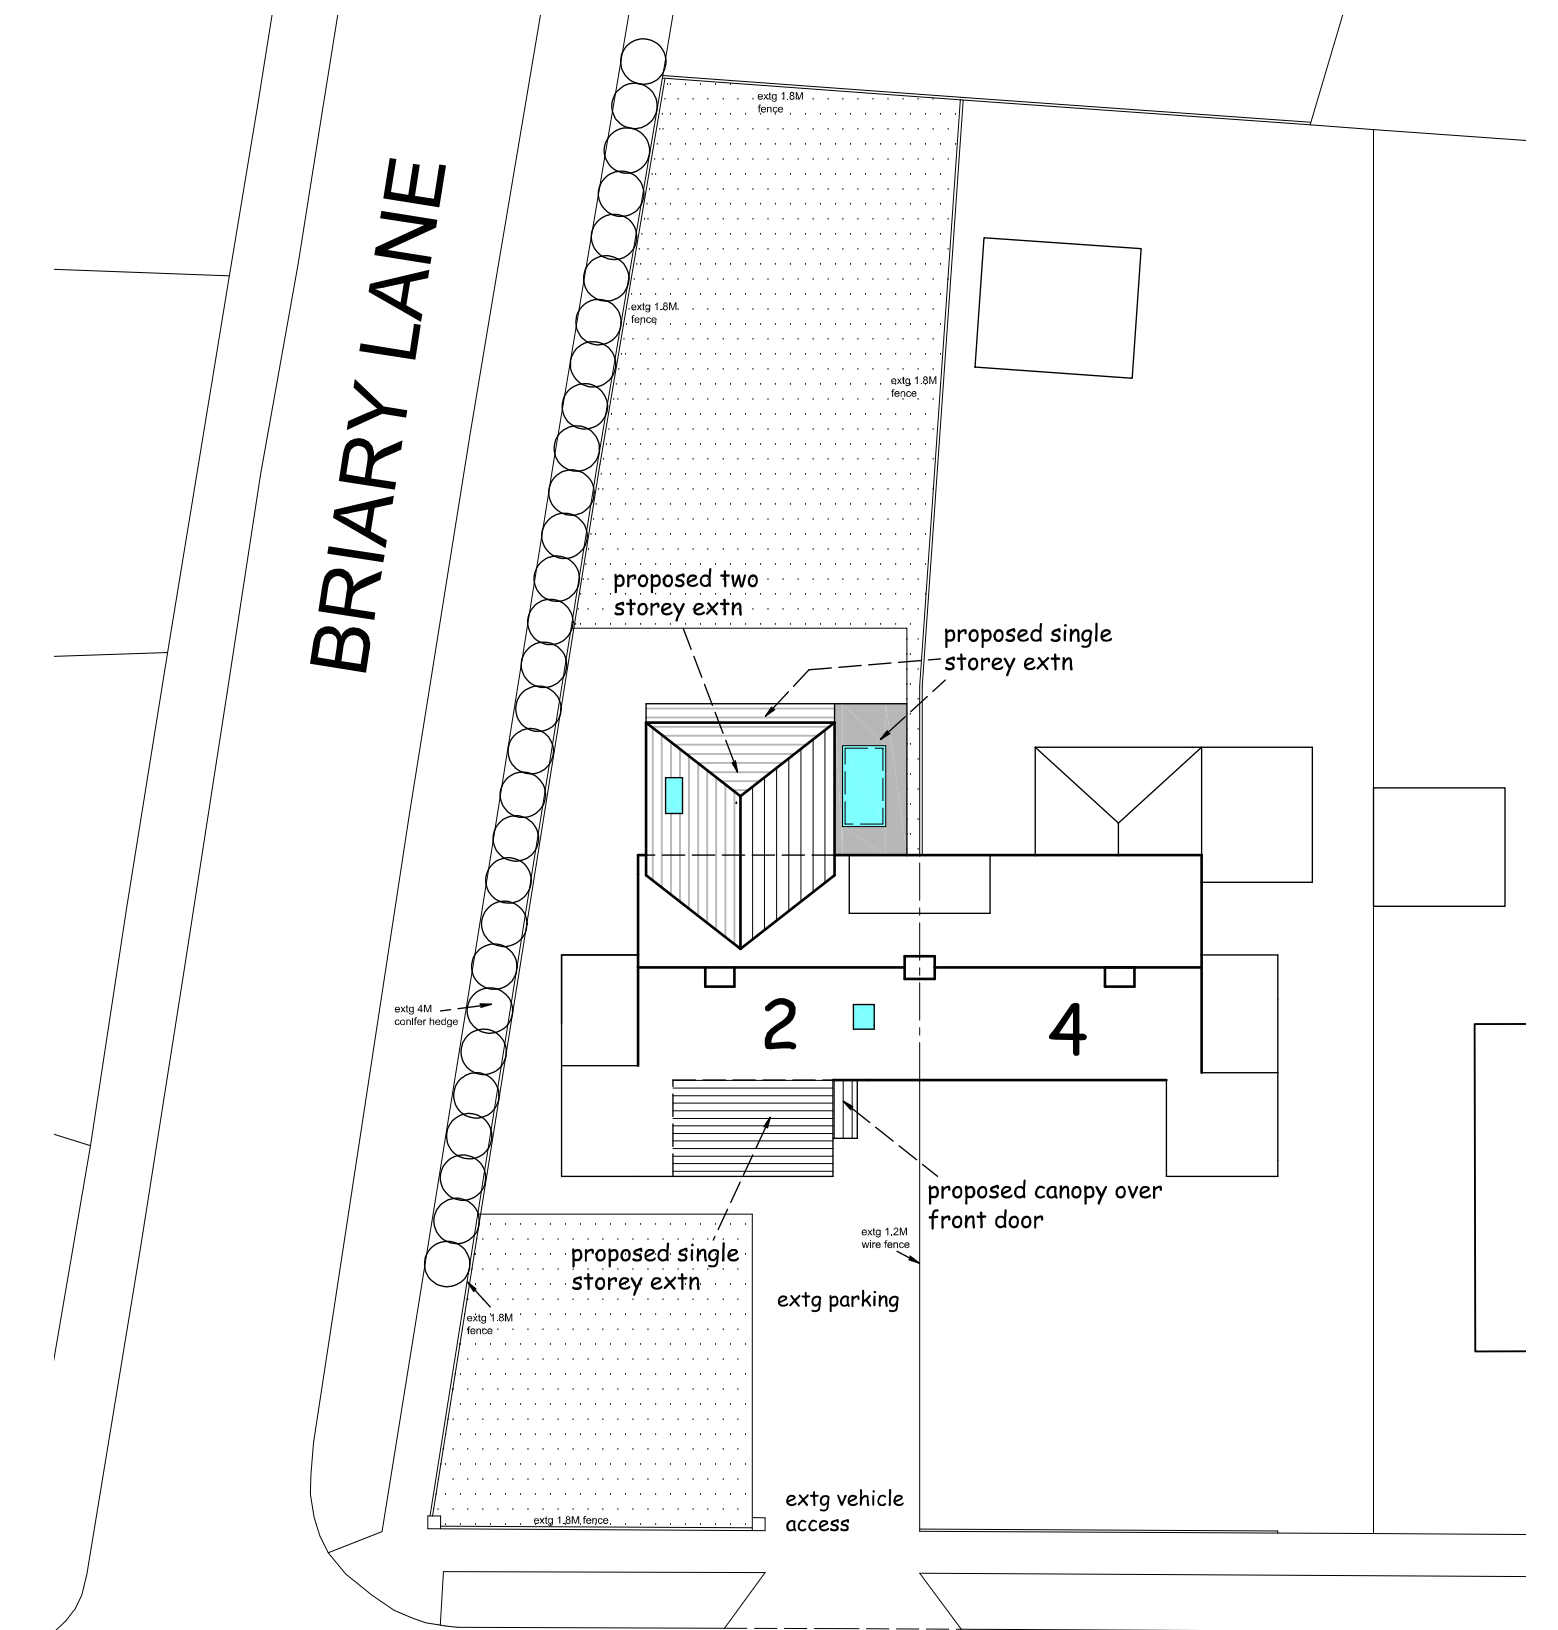

SITE PLAN 1:200

Project

PROPOSED TWO STOREY FRONT & REAR AND SINGLE STOREY REAR EXTENSIONS TO No 2 HEATH AVENUE, ROYSTON, HERTS SG8 9DB

Client

KIM AND CARL EDWARDS

Drawing

PROPOSED PLAN

Scale 1:50 & 1:100 @ A1 Drawn C.R

Checked Date Feb 26

Drawing No.

EDW/26/03B

This drawing and design is copyright and must not be reproduced in part or in whole without prior written consent. Contractors must verify all dimensions on site before commencing work