

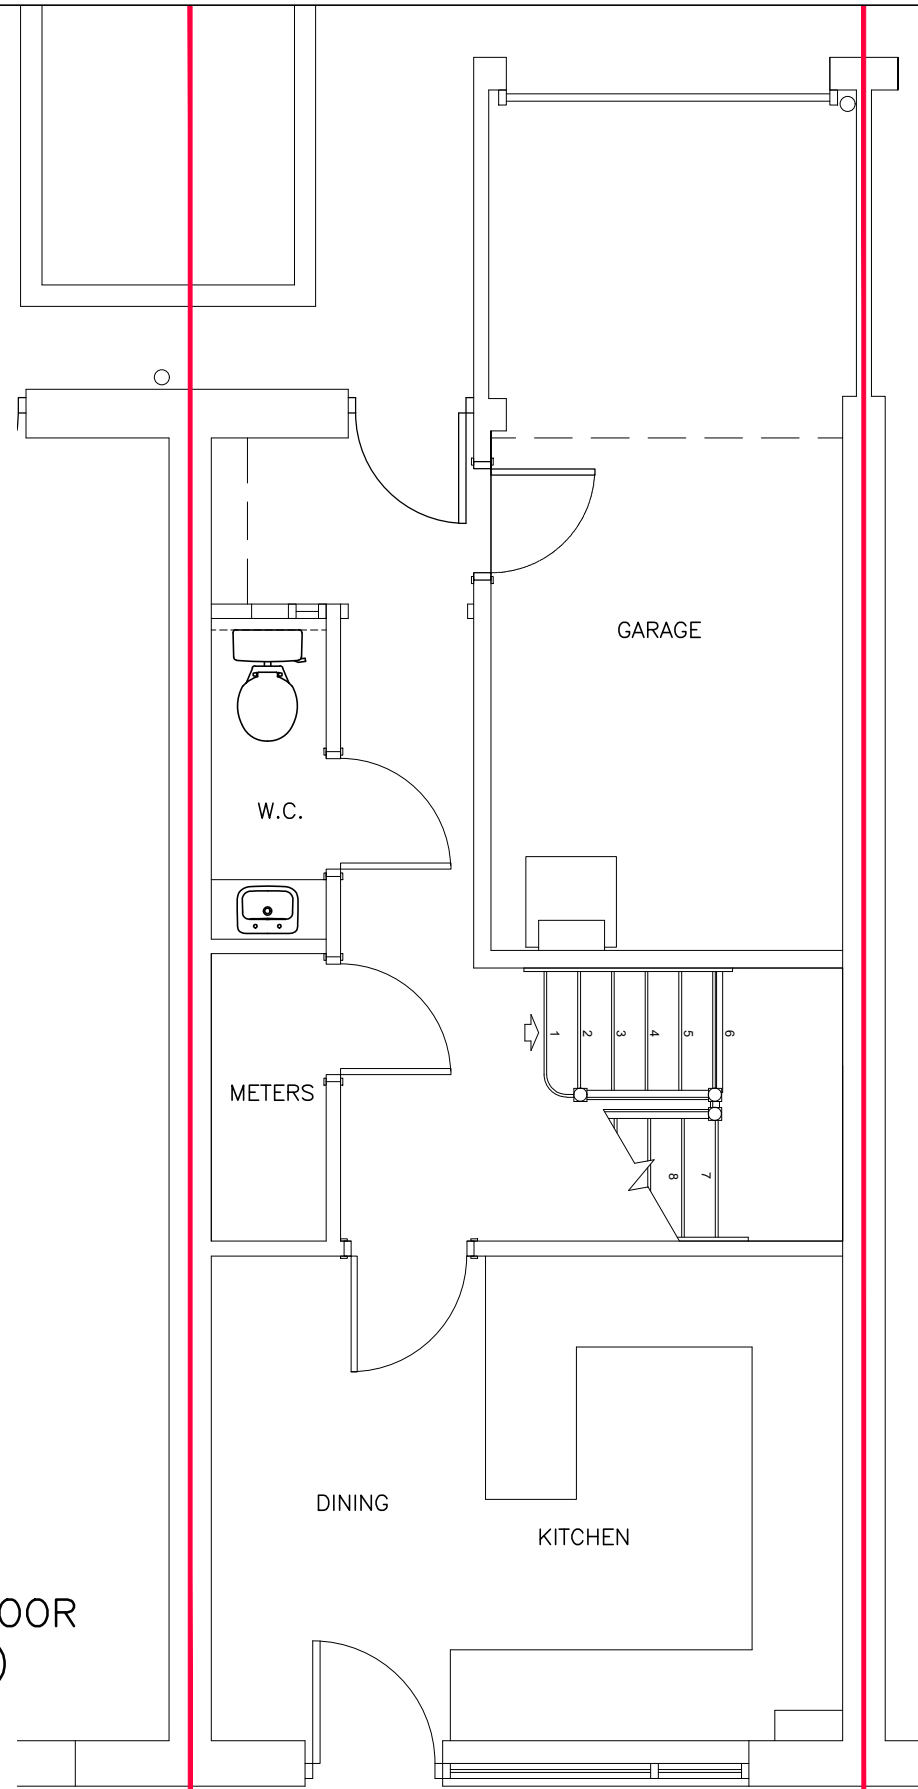


GROUND FLOOR
PLAN (1:50)

 

FRONT ELEVATION (1:50)

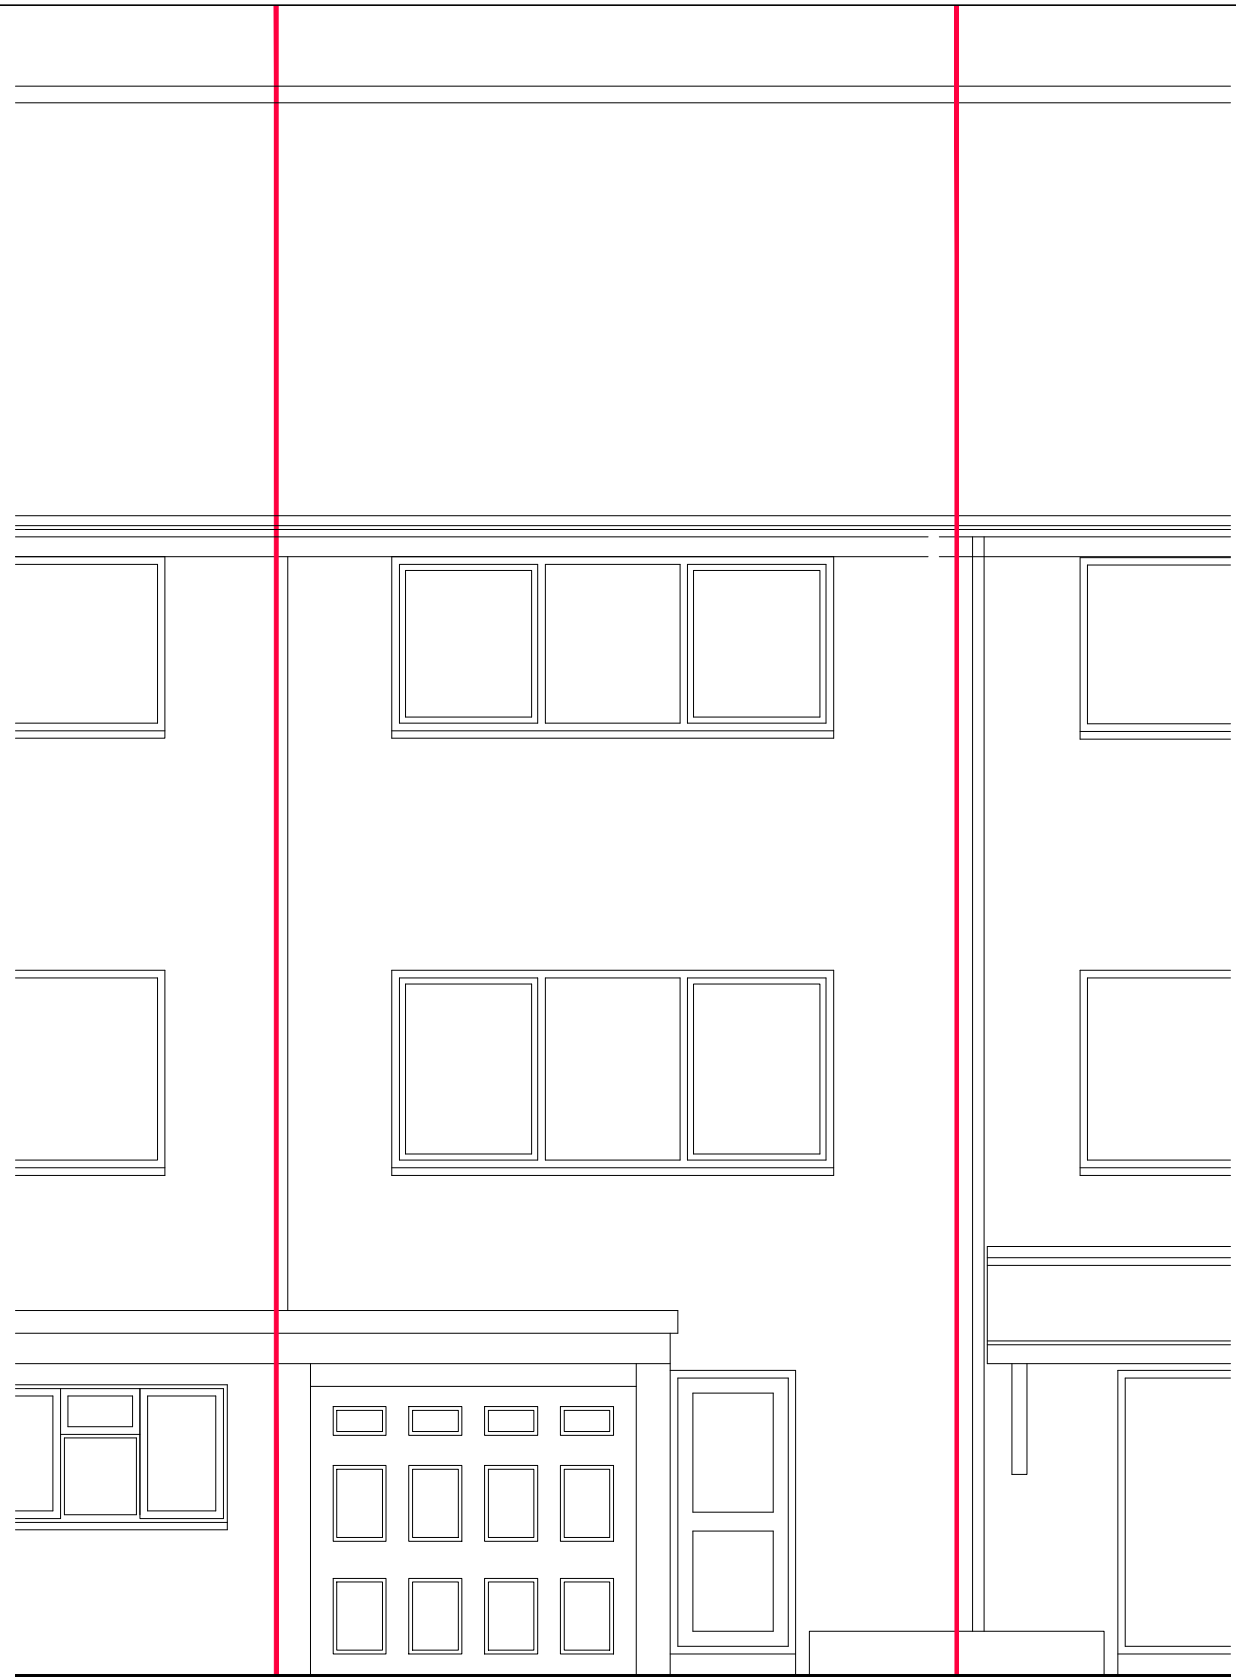

NOTES AND REVISIONS

No dimensions are to be scaled from this drawing. All stated dimensions must be verified on site. Lobs Design must be advised of any discrepancies.
This drawing must be read together with the specification/Bill of Quantities and related drawings.

This drawing is for the purpose of obtaining Planning & Building Regulations Approval only. Should the contractor use them to build from then they assume full responsibility for the design.

REV	DESCRIPTION	DRWN	CHKD	DATE

Client
115 Chaucer Way
Hitchin, Herts, SG4 0PF

Project
Garage Conversion, Front Porch
Internal Alterations

Drawing Title
Ground Floor Plan &
Front Elevation
Existing

Scale	Date	Drawn	Checked
	Nov 2024	ipl	
Project No	Drawing No	Revision	
LD750	E02		



Lobs Design

Architectural Services
Devonshire B.C.
Works Road,
Letchworth Garden City
Hertfordshire, SG6 1GJ
T: 01462 488212
M: 07960 006077
E: info@lobs-design.co.uk