
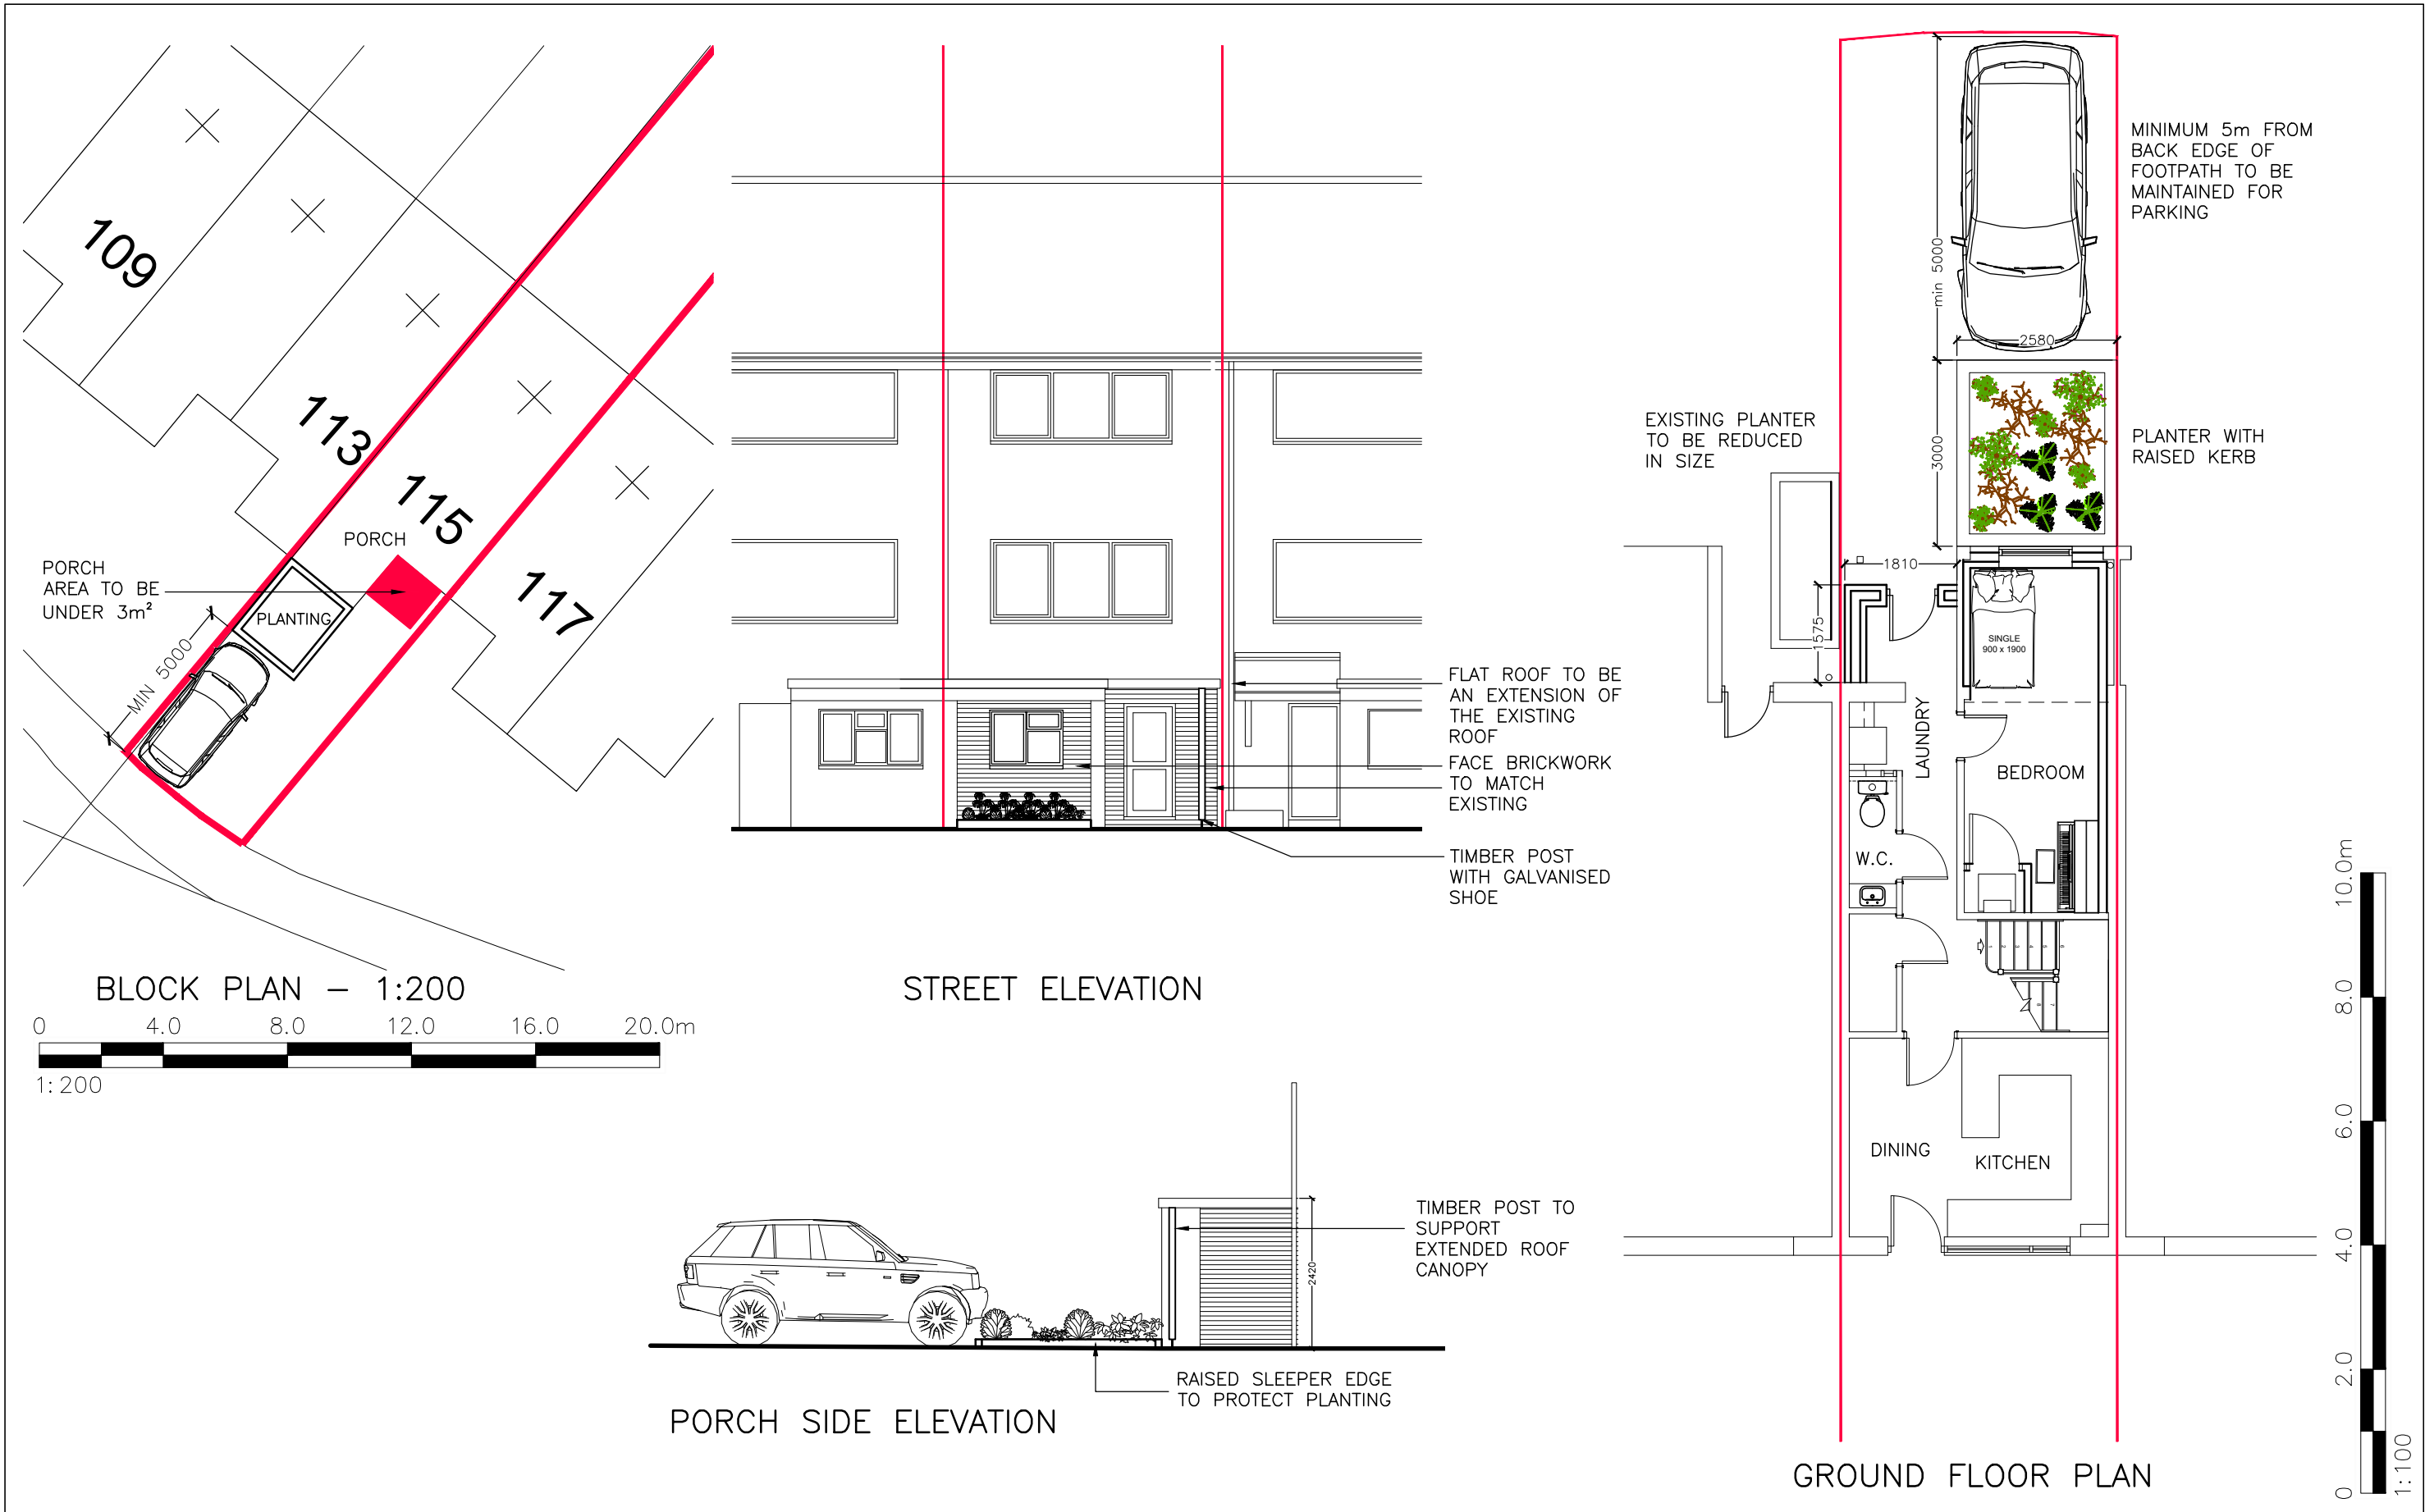


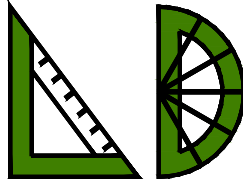

NOTES AND REVISIONS No dimensions are to be scaled from this drawing. All stated dimensions must be verified on site. Lobs Design must be advised of any discrepancies. This drawing must be read together with the specification/Bill of Quantities and related drawings. This drawing is for the purpose of obtaining Planning & Building Regulations Approval only. Should the contractor use them to build from then they assume full responsibility for the design.										Client 115 Chaucer Way Hitchin, Herts, SG4 0PF		Drawing Title Ground Floor Plan, Block Plan & Elevations Proposed			 LGCHF Garden City Heritage Awards Winning Designer		Lobs Design Architectural Services Devonshire B.C. Works Road, Letchworth Garden City Hertfordshire, SG6 1GJ T: 01462 488212 M: 07960 006077 E: info@lobs-design.co.uk	
A PORCH ROOF CHANGED TO FLAT ROOF, PLANTER REDUCED IN HEIGHT ipl 03.01.25										Project Garage Conversion, Front Porch Internal Alterations		Scale 1:75	Date Nov 2024	Drawn ipl	Checked			
REV DESCRIPTION DRWN CHKD DATE										Project No LD750		Drawing No P01		Revision A				