



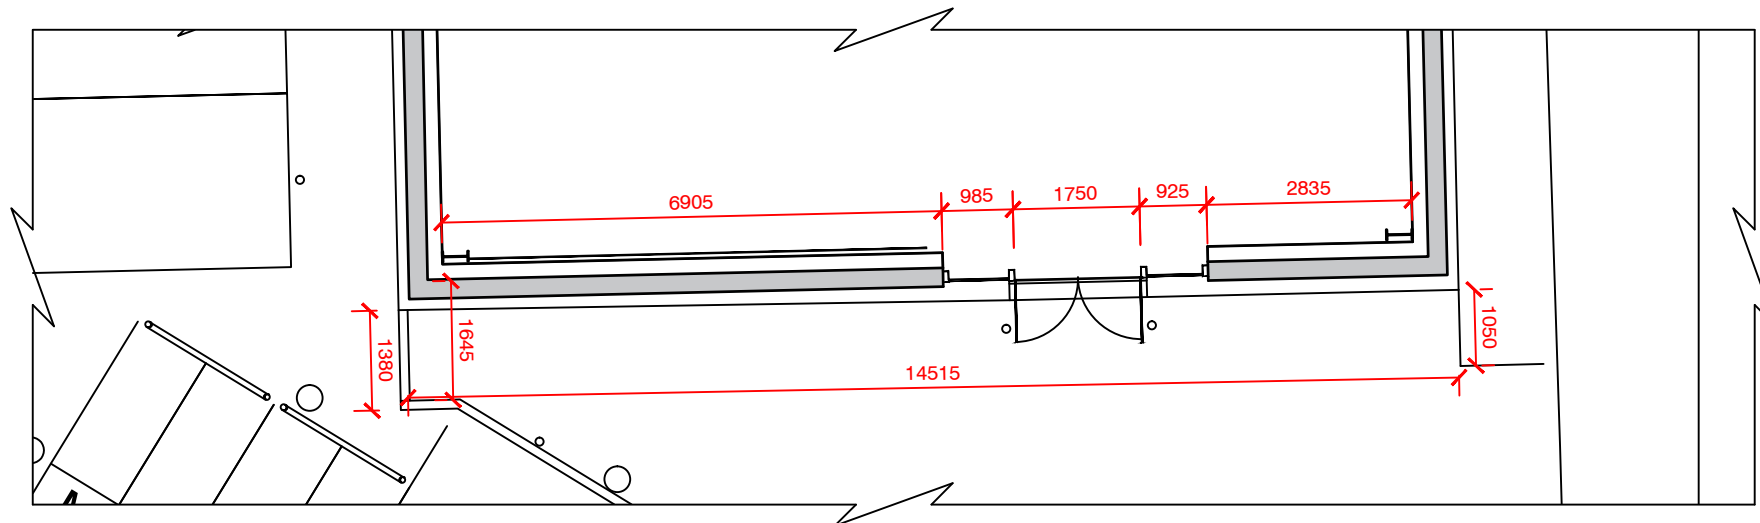

EXISTING GROUND FLOOR PLAN (1:100)

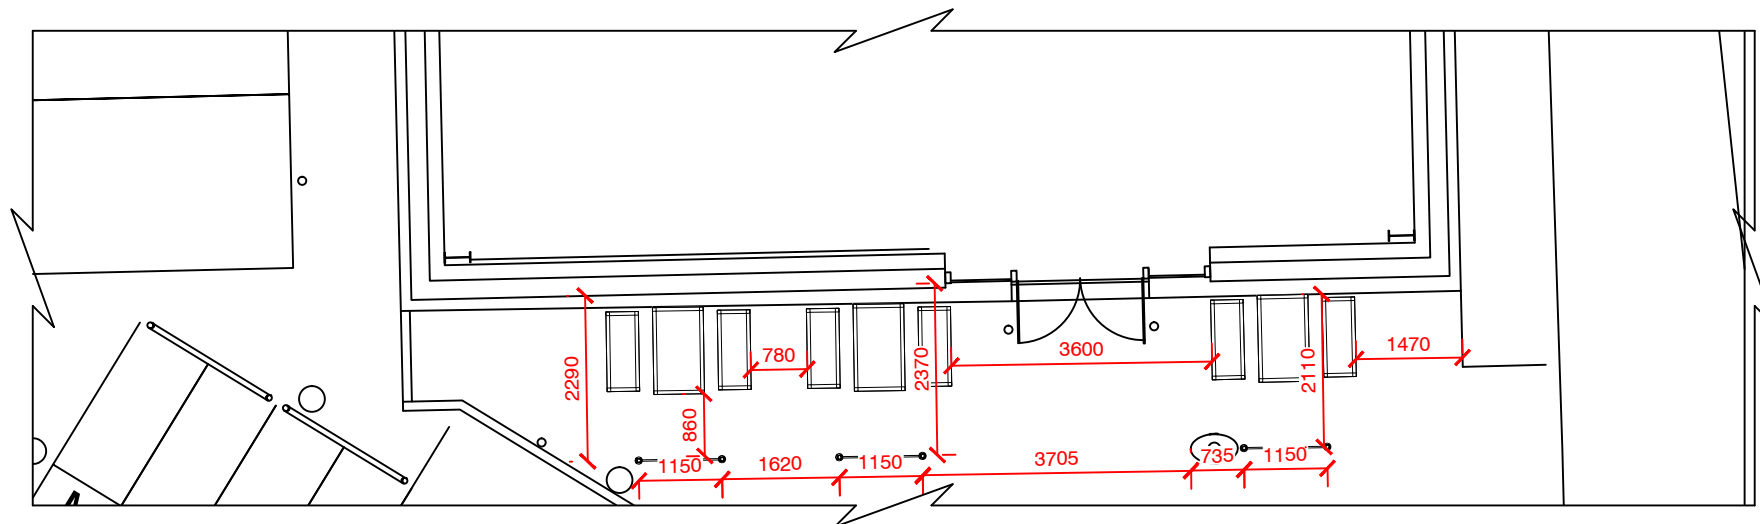

PROPOSED GROUND FLOOR PLAN (1:100)

GREGGS PROPOSED OUTDOOR SEATING
 ROYSTON GATEWAY SG8 5PF
 SCALE 1:100 @A4

