



Scale 1:200 0 2 5 10 20m

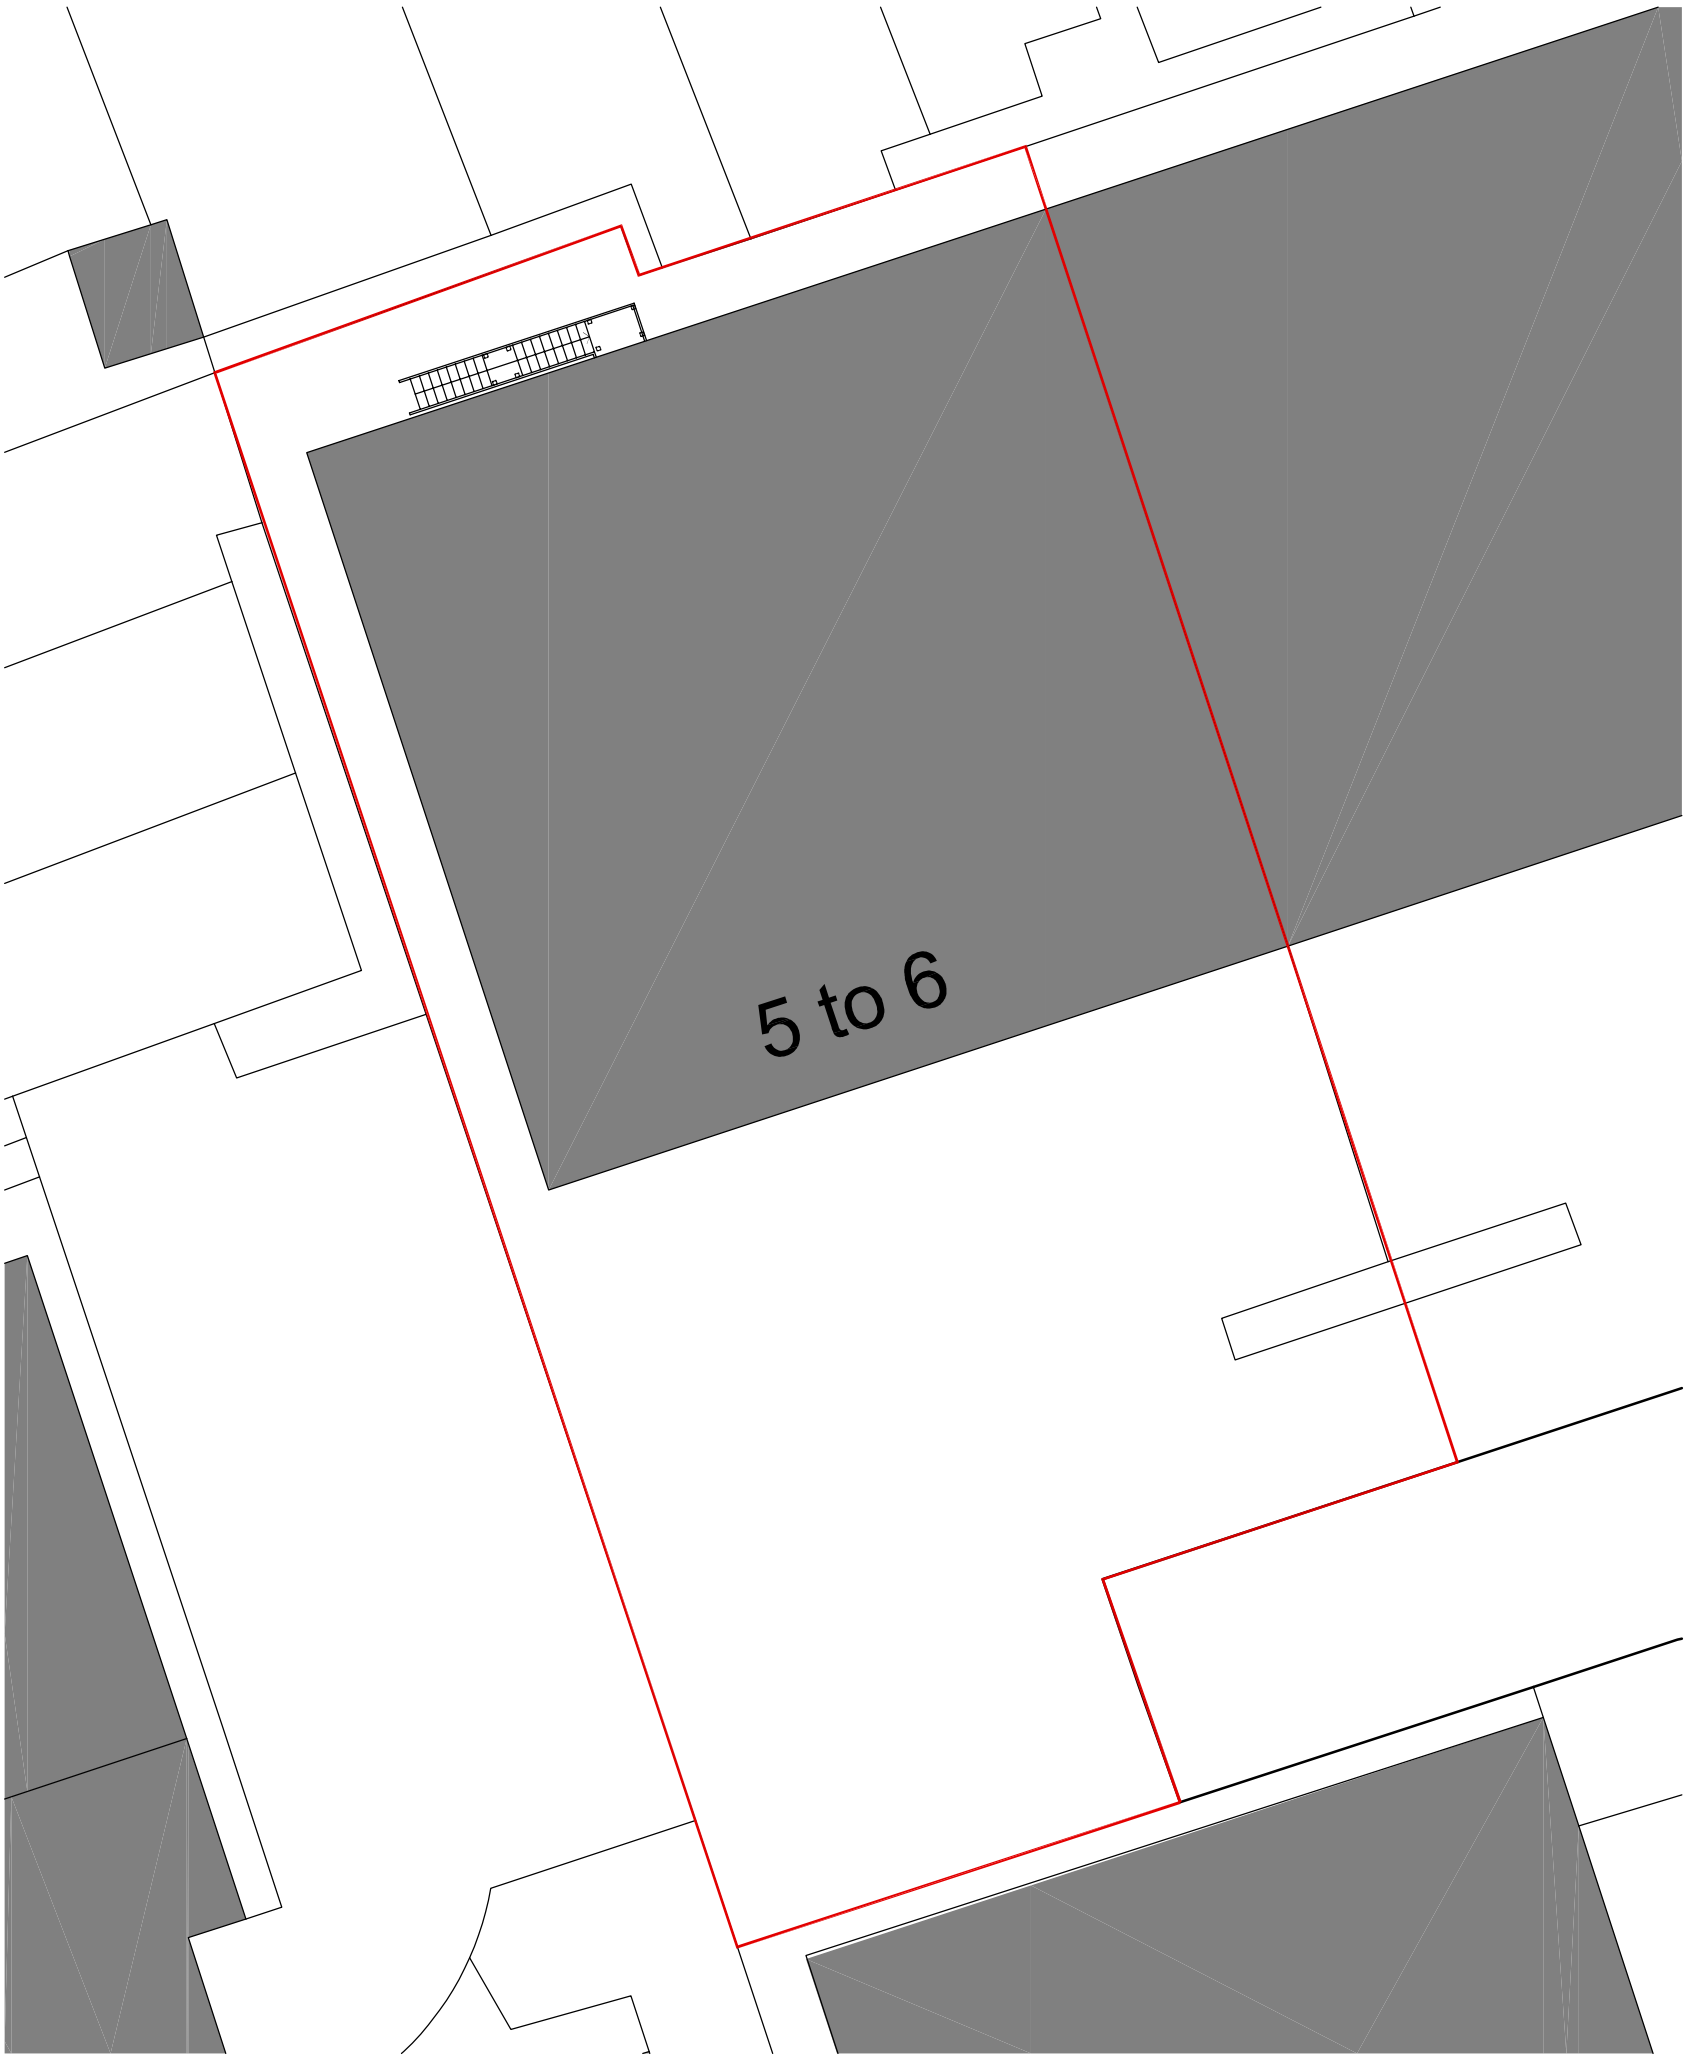


SITE PLAN

1:200


MATERIALS:
Staircase - blue painted metal
Door - blue painted metal faced door

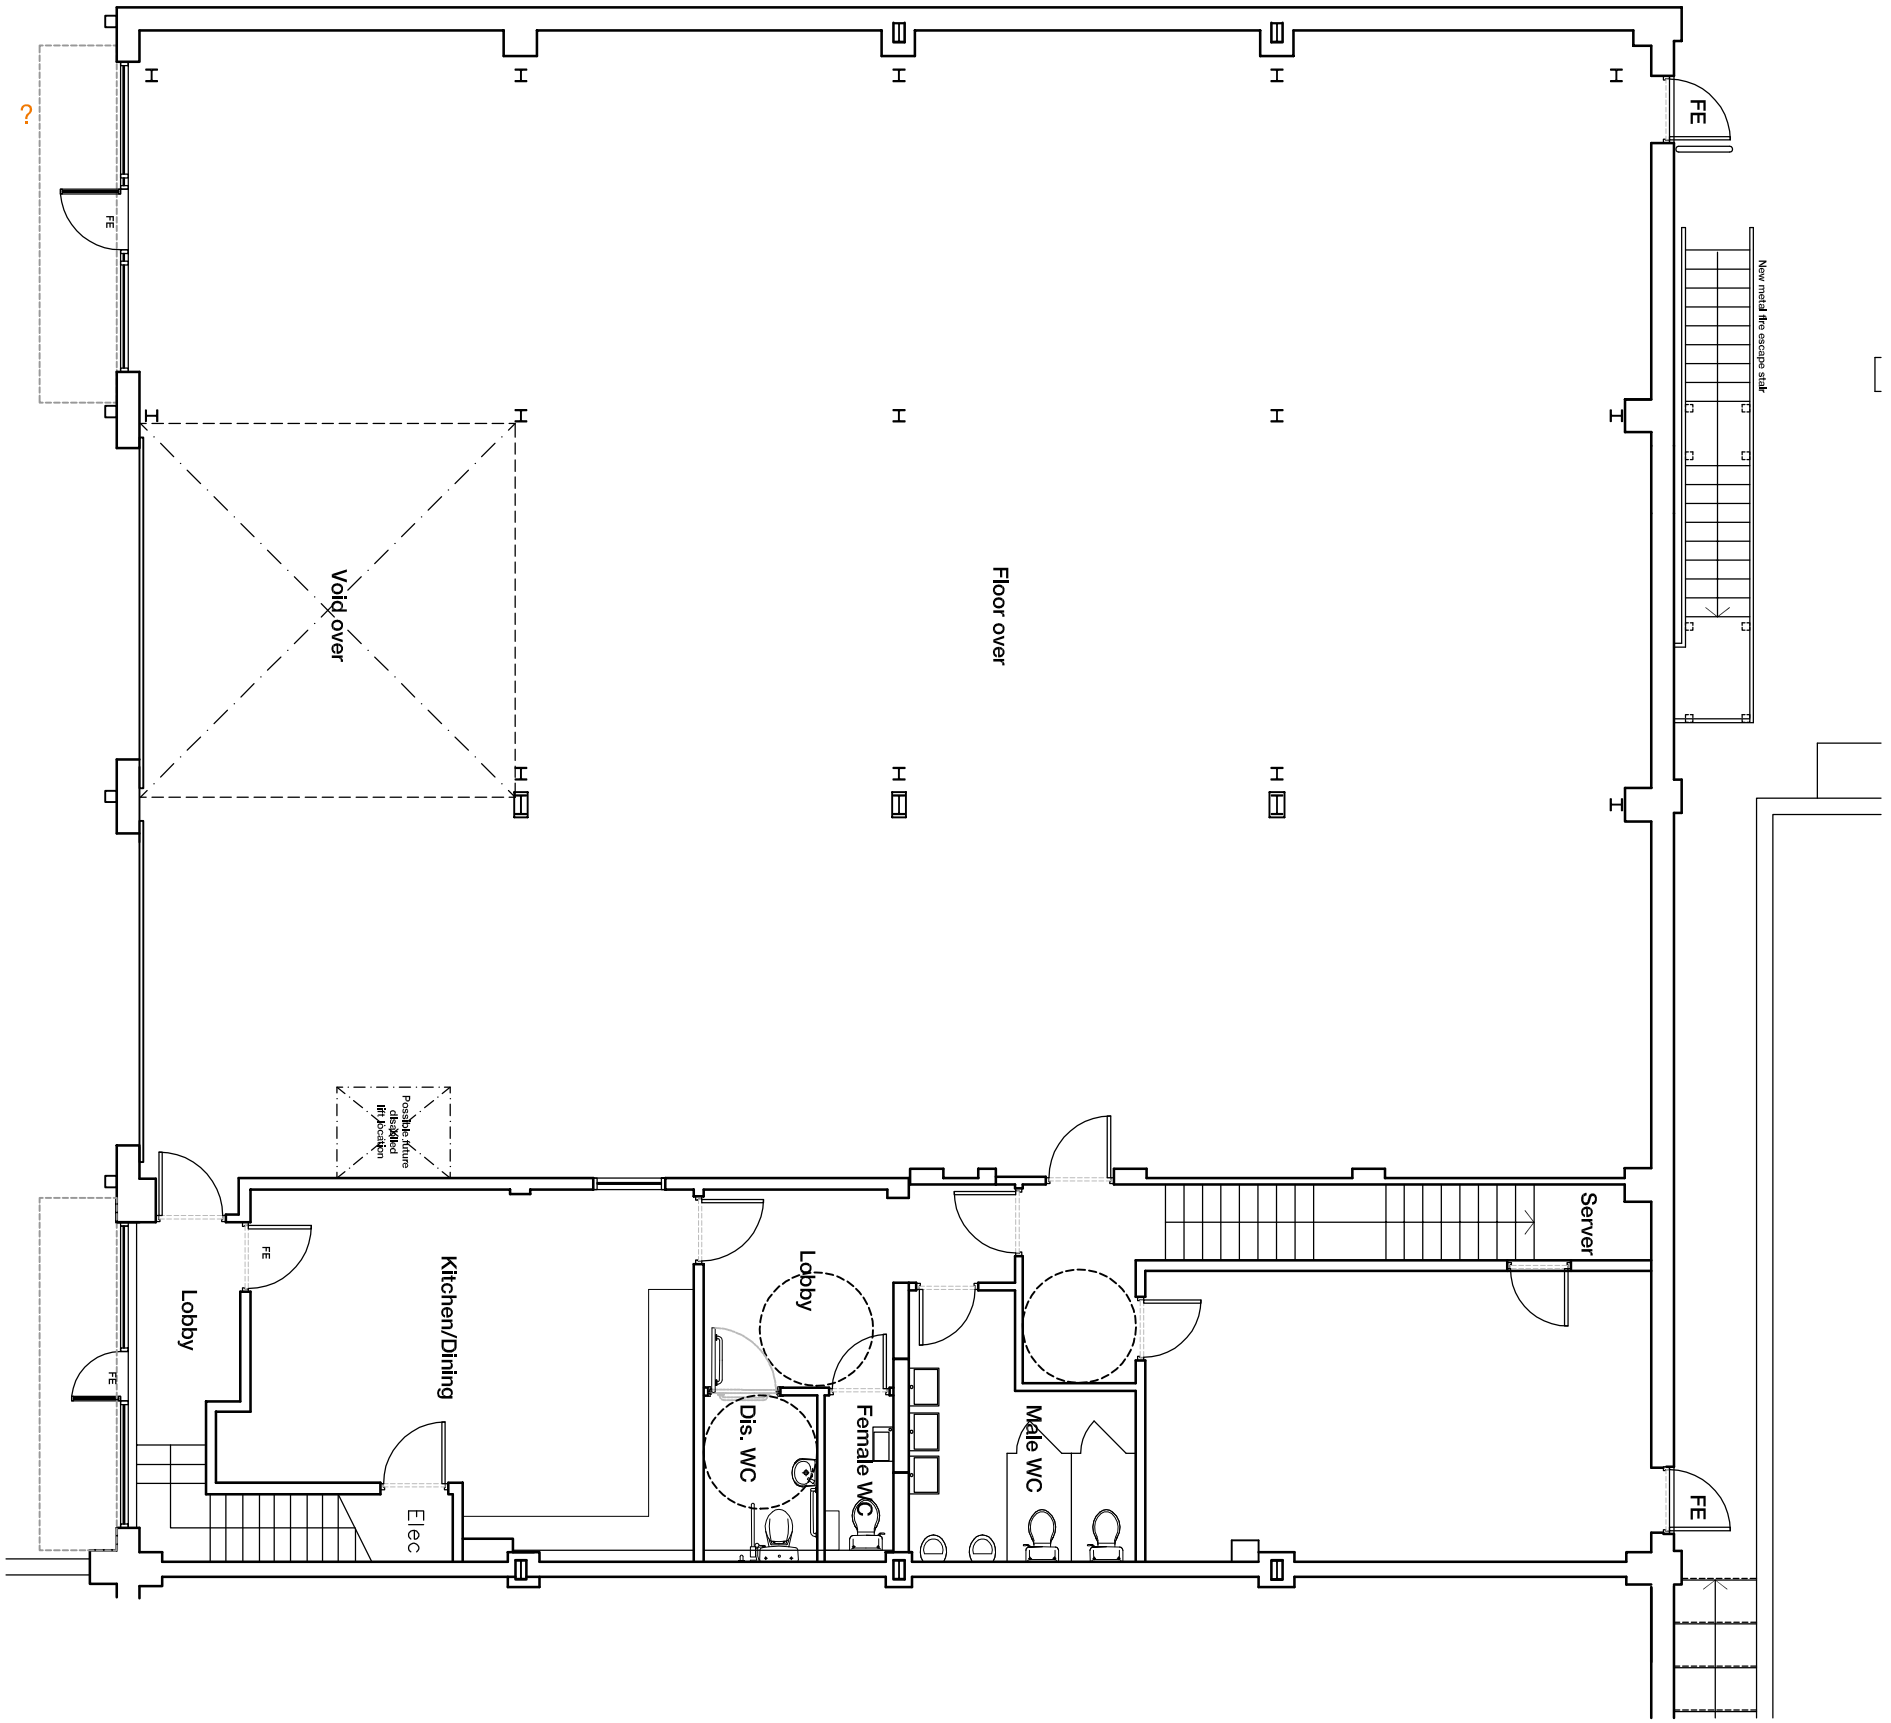


EXISTING AND PROPOSED GROUND FLOOR PLAN

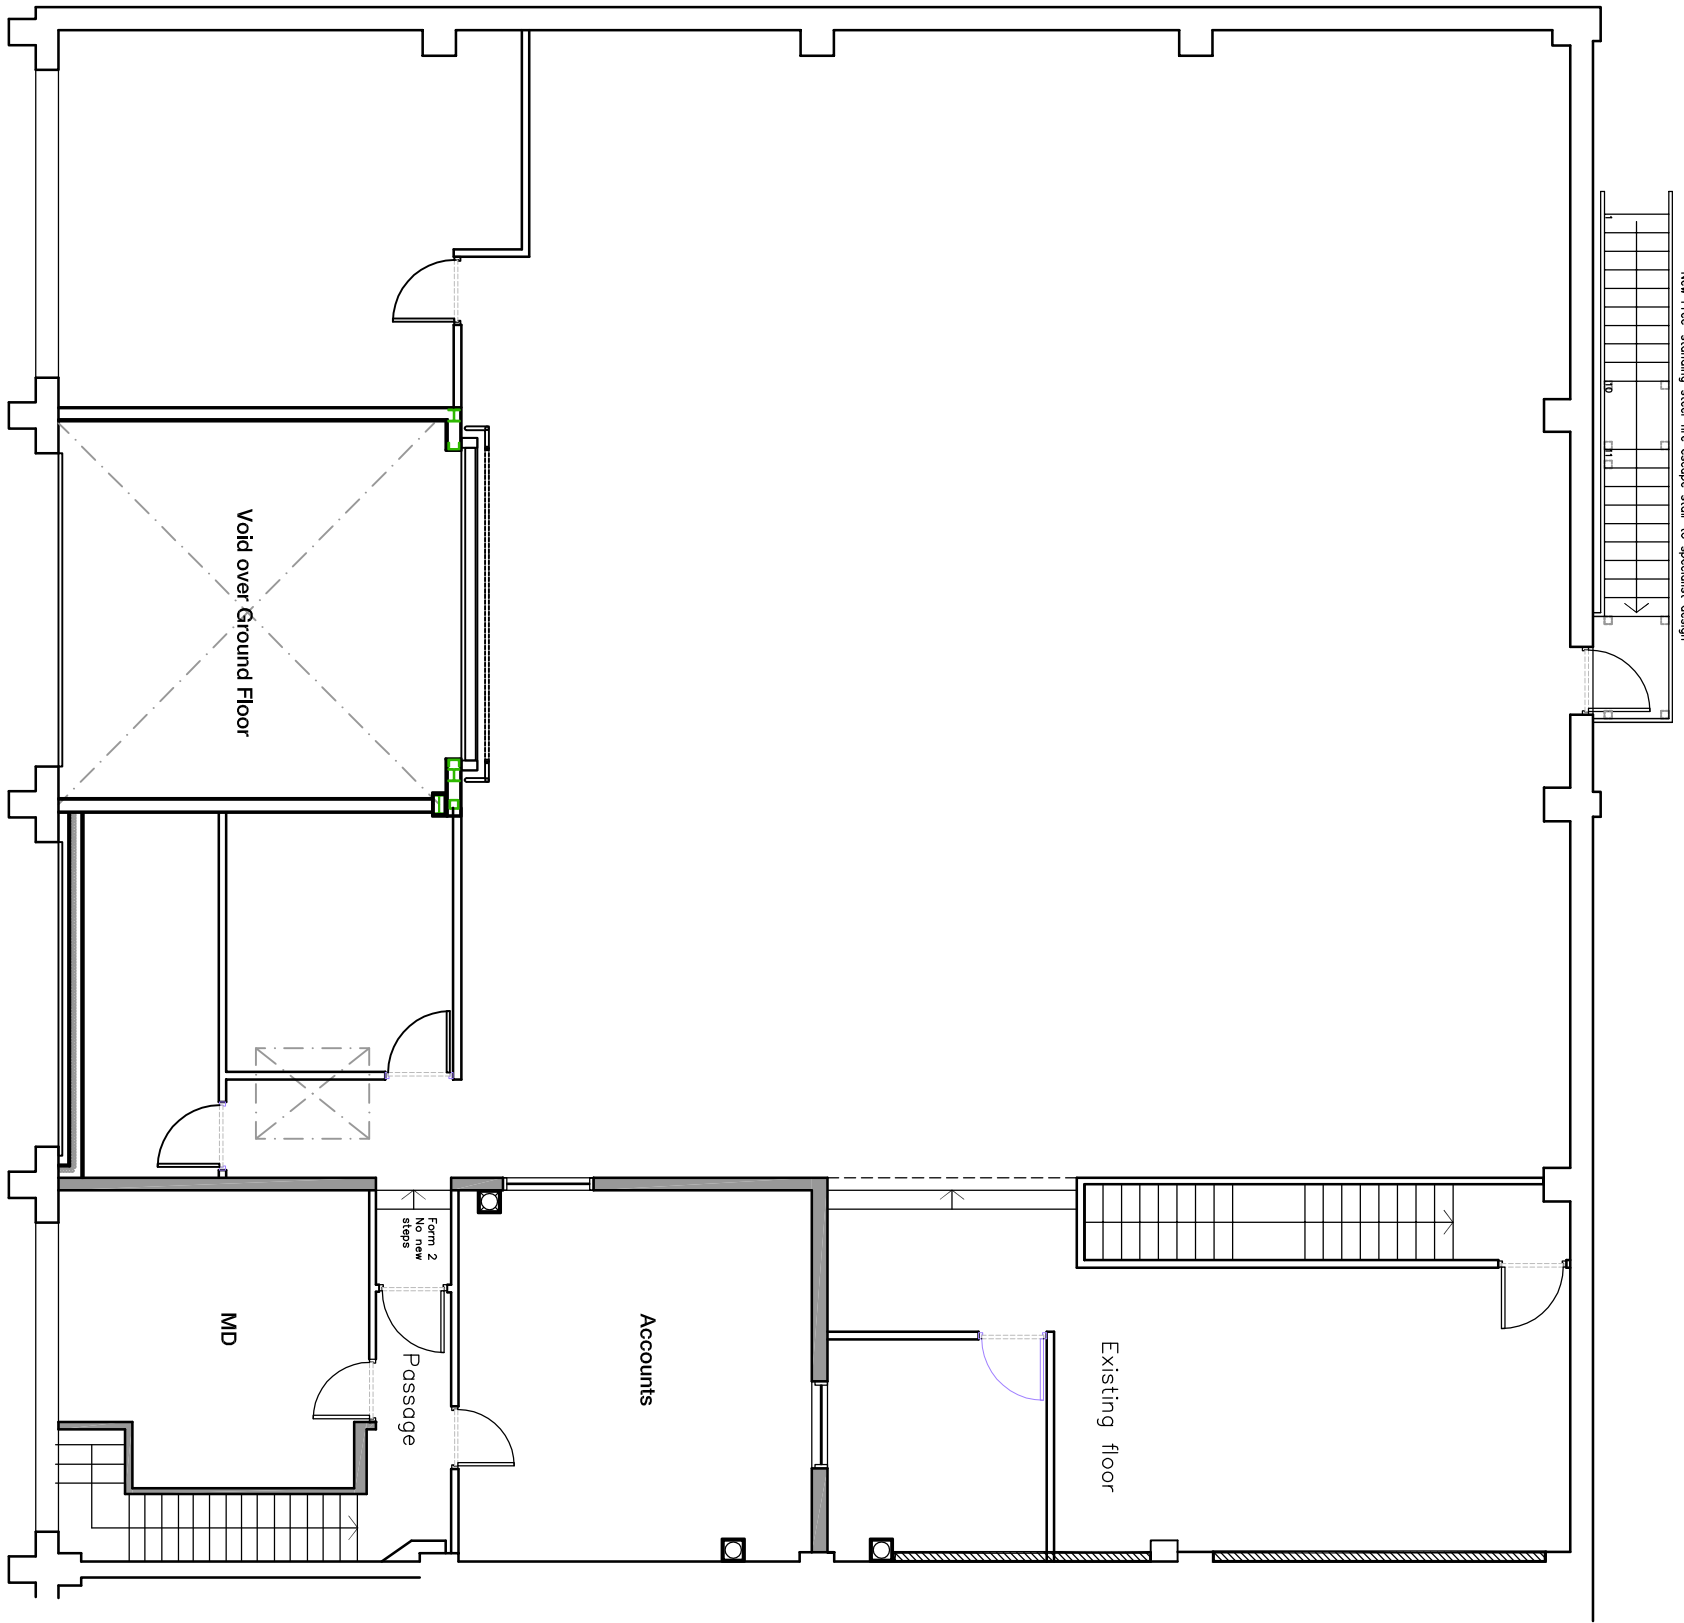


EXISTING AND PROPOSED FIRST FLOOR PLAN

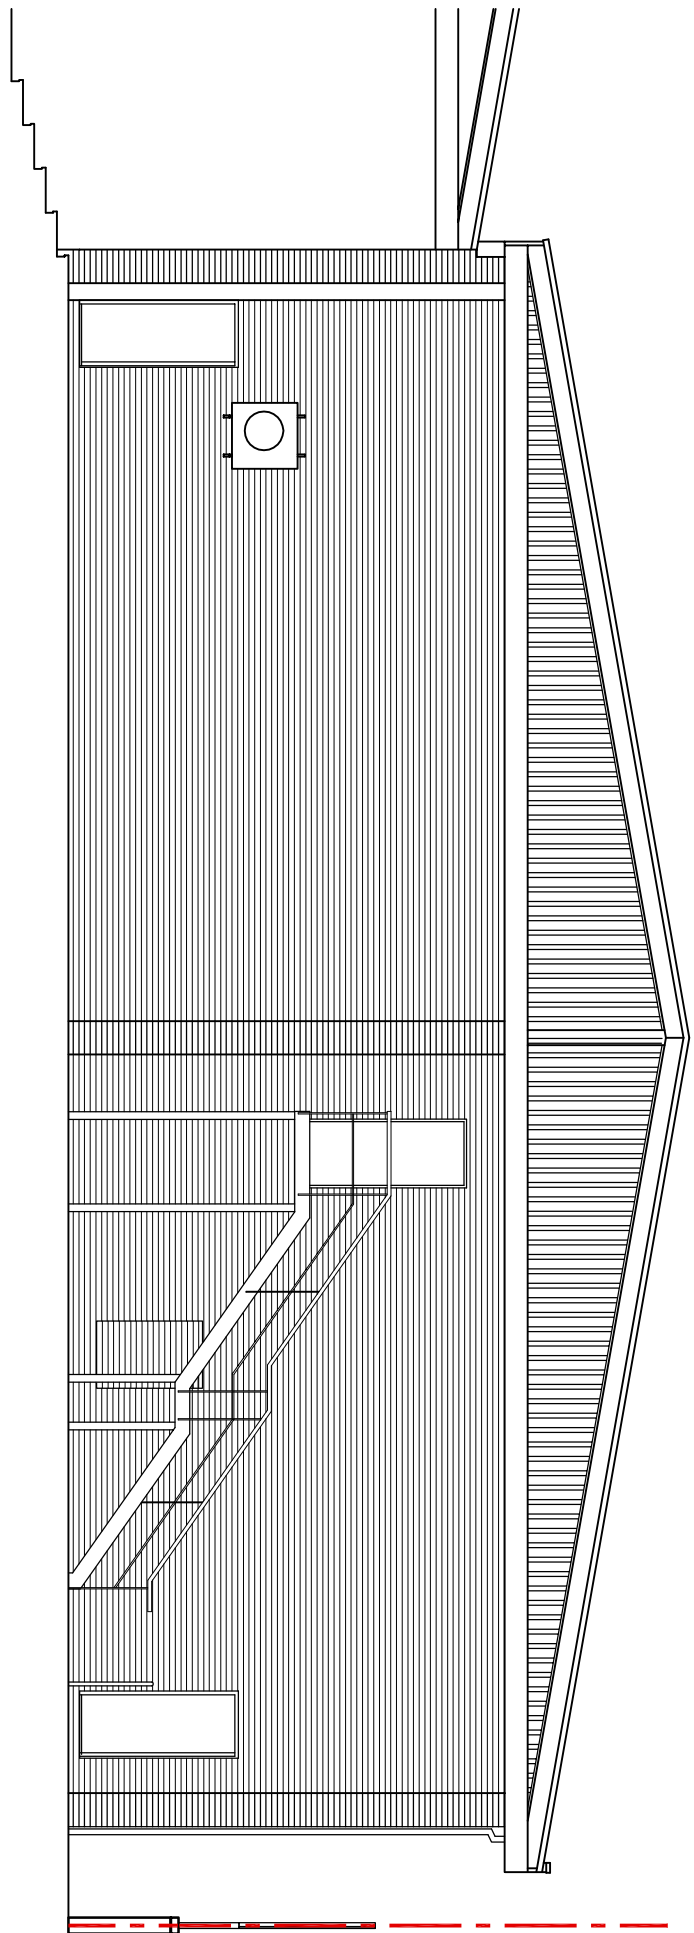

- PROPOSED REAR ELEVATION -

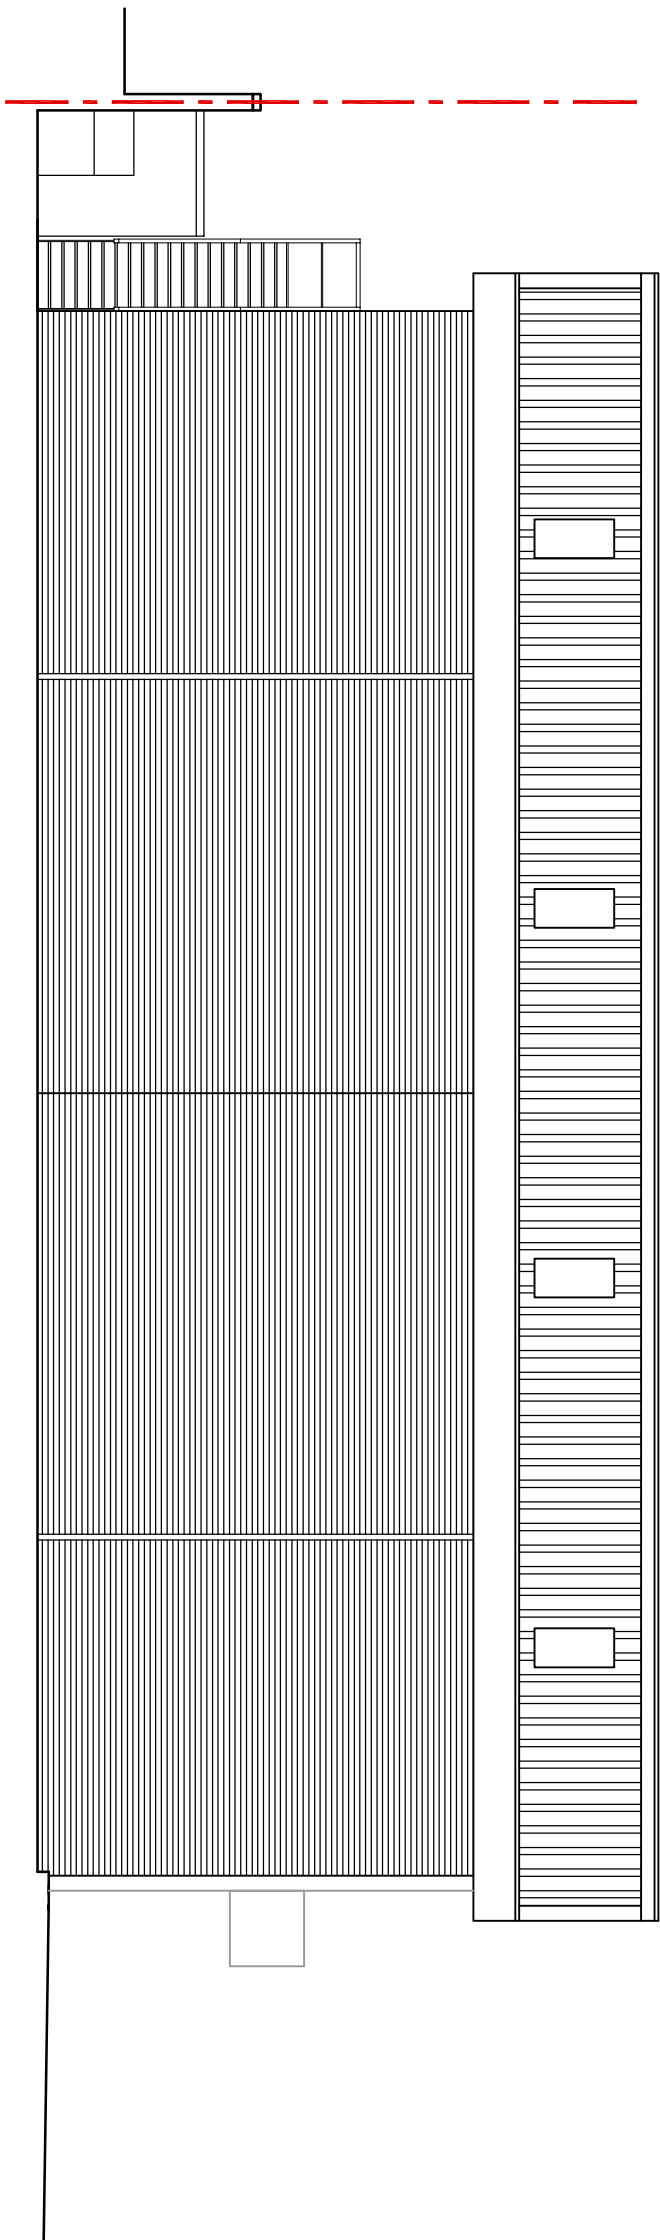


- PROPOSED SOUTH SIDE ELEVATION -

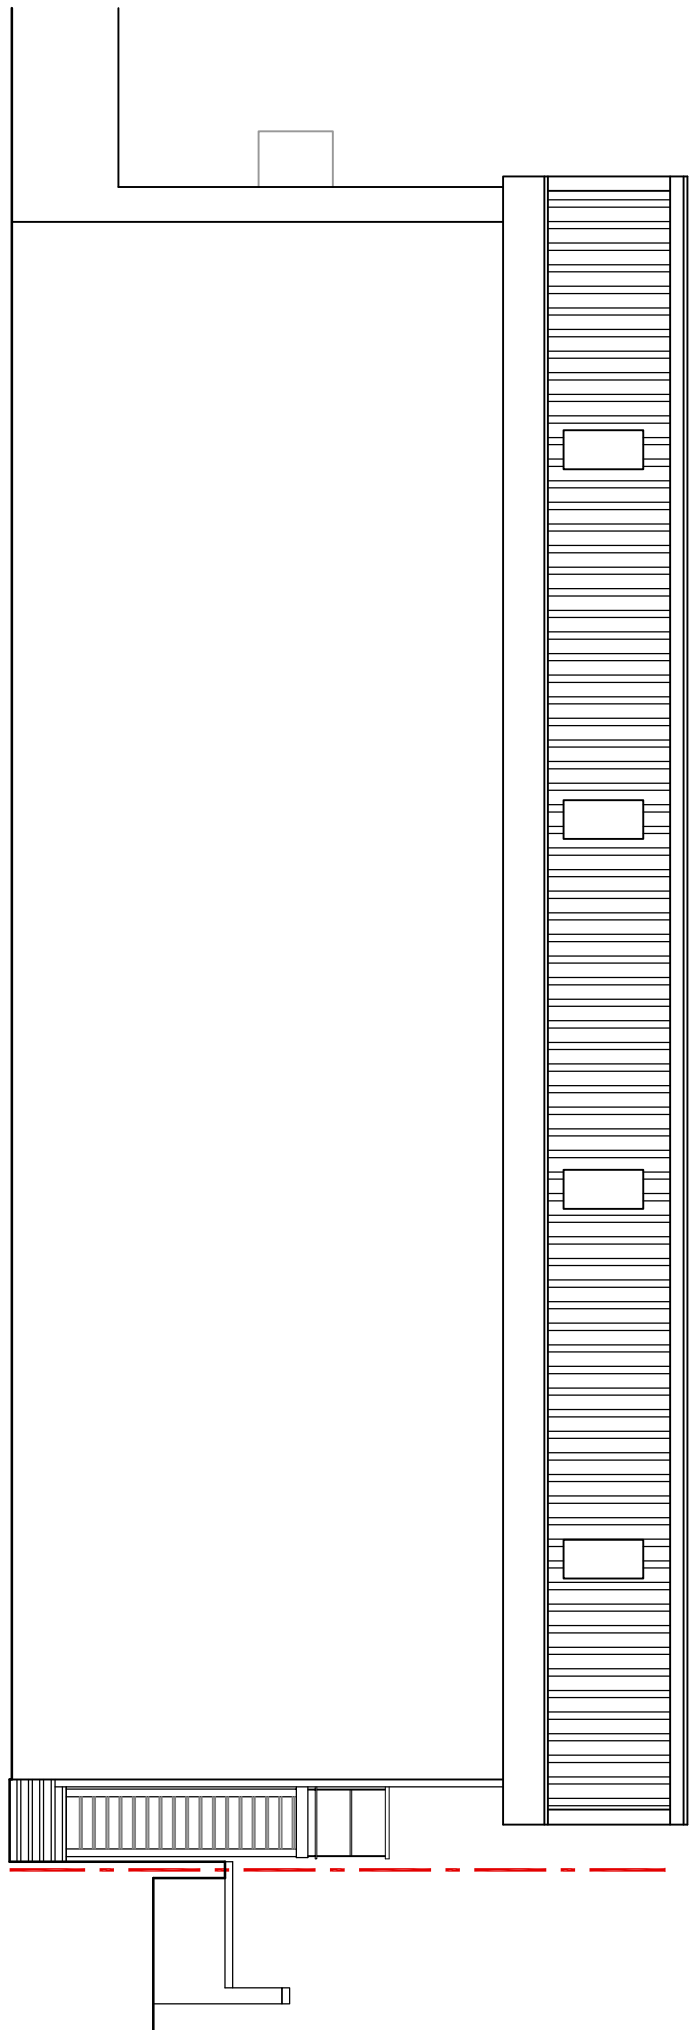

- PROPOSED NORTH SIDE ELEVATION -

Scale 1:100 0 1 2.5 5 10m

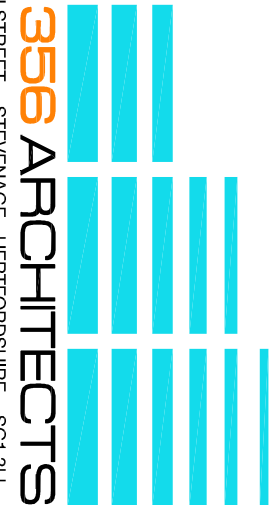

- 172a HIGH STREET - STEVENAGE - HERTFORDSHIRE - SG1 3AL -

- TEL: 01962 5601581 - E: 01962 234771 - 2: 01962 234771 - 2: 01962 234771 -

CLIENT:

TST Solutions Ltd - Units 5 & 6

Amor Way, Letchworth, SG6 1UL

PROJECT:

Installation of Rear

Escape Door & Stair

TITLE:

Existing & Proposed

Plans & Elevations

SCALE: DATE: DRAWN BY: CHECKED:

1:50@A1 Jan'24 DW

PROJ. NO: DWG. NO: REV:

2401 P 002