




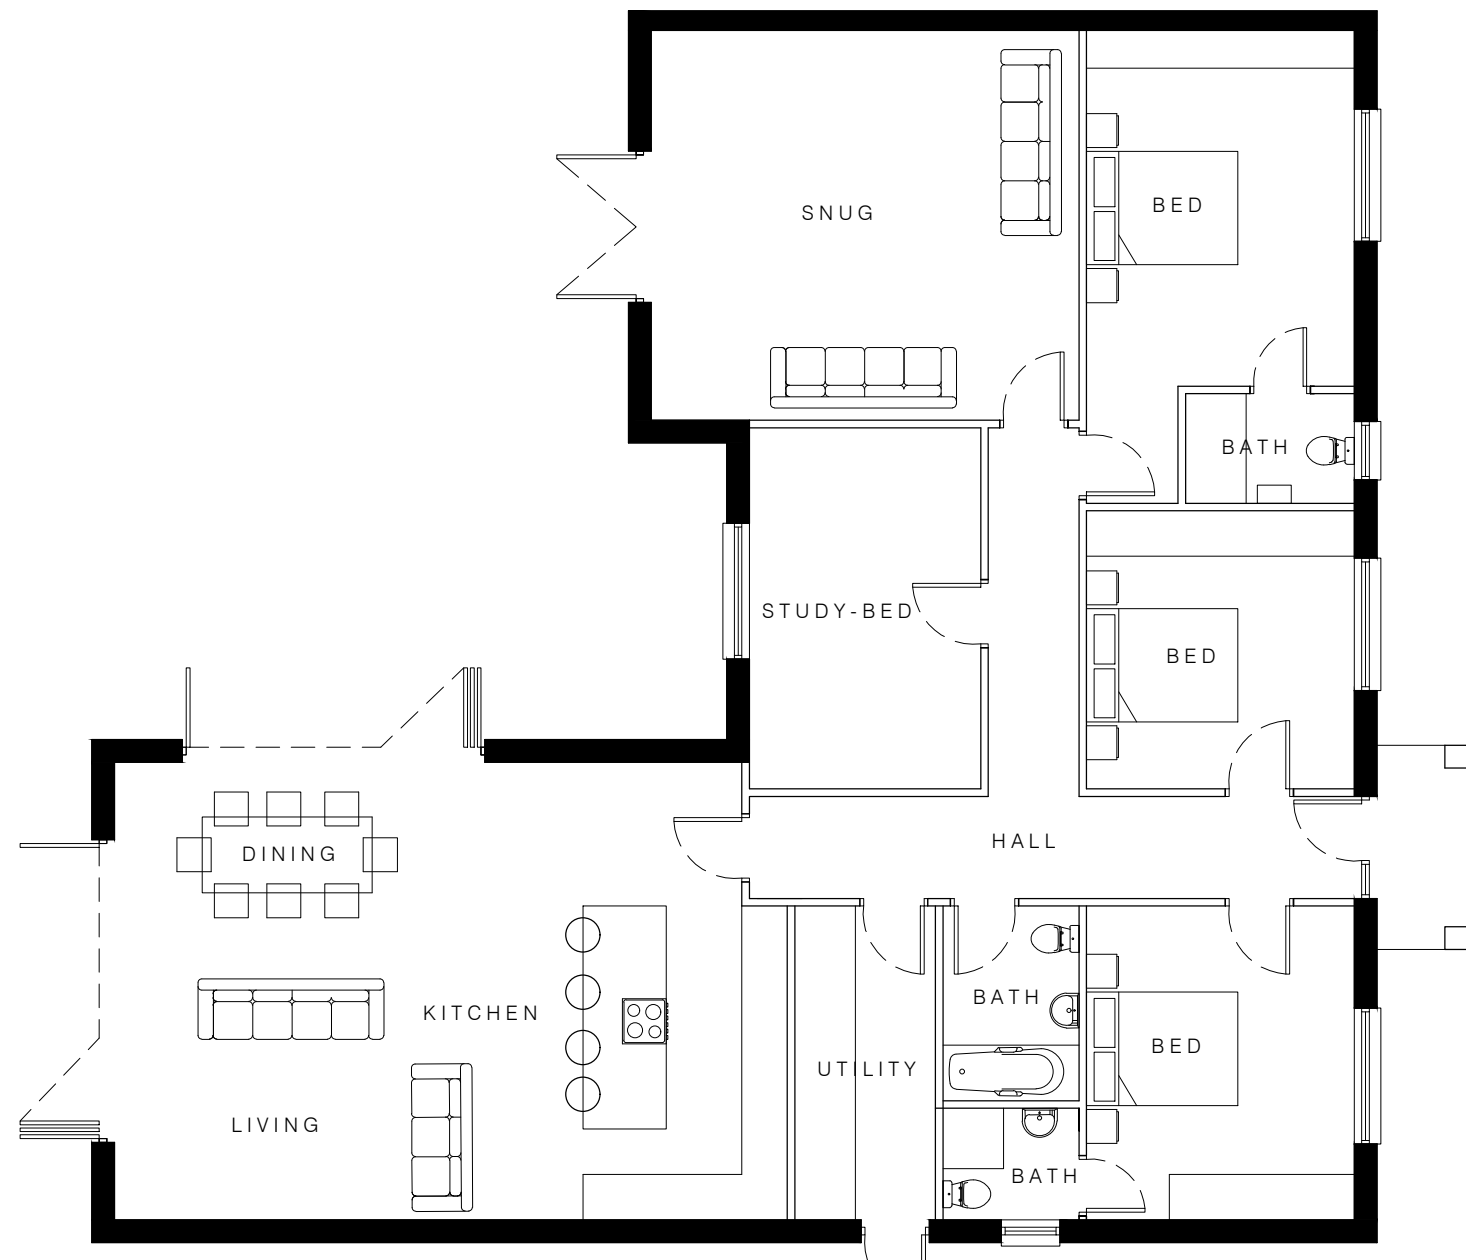

Ground Floor Plan scale 1:100

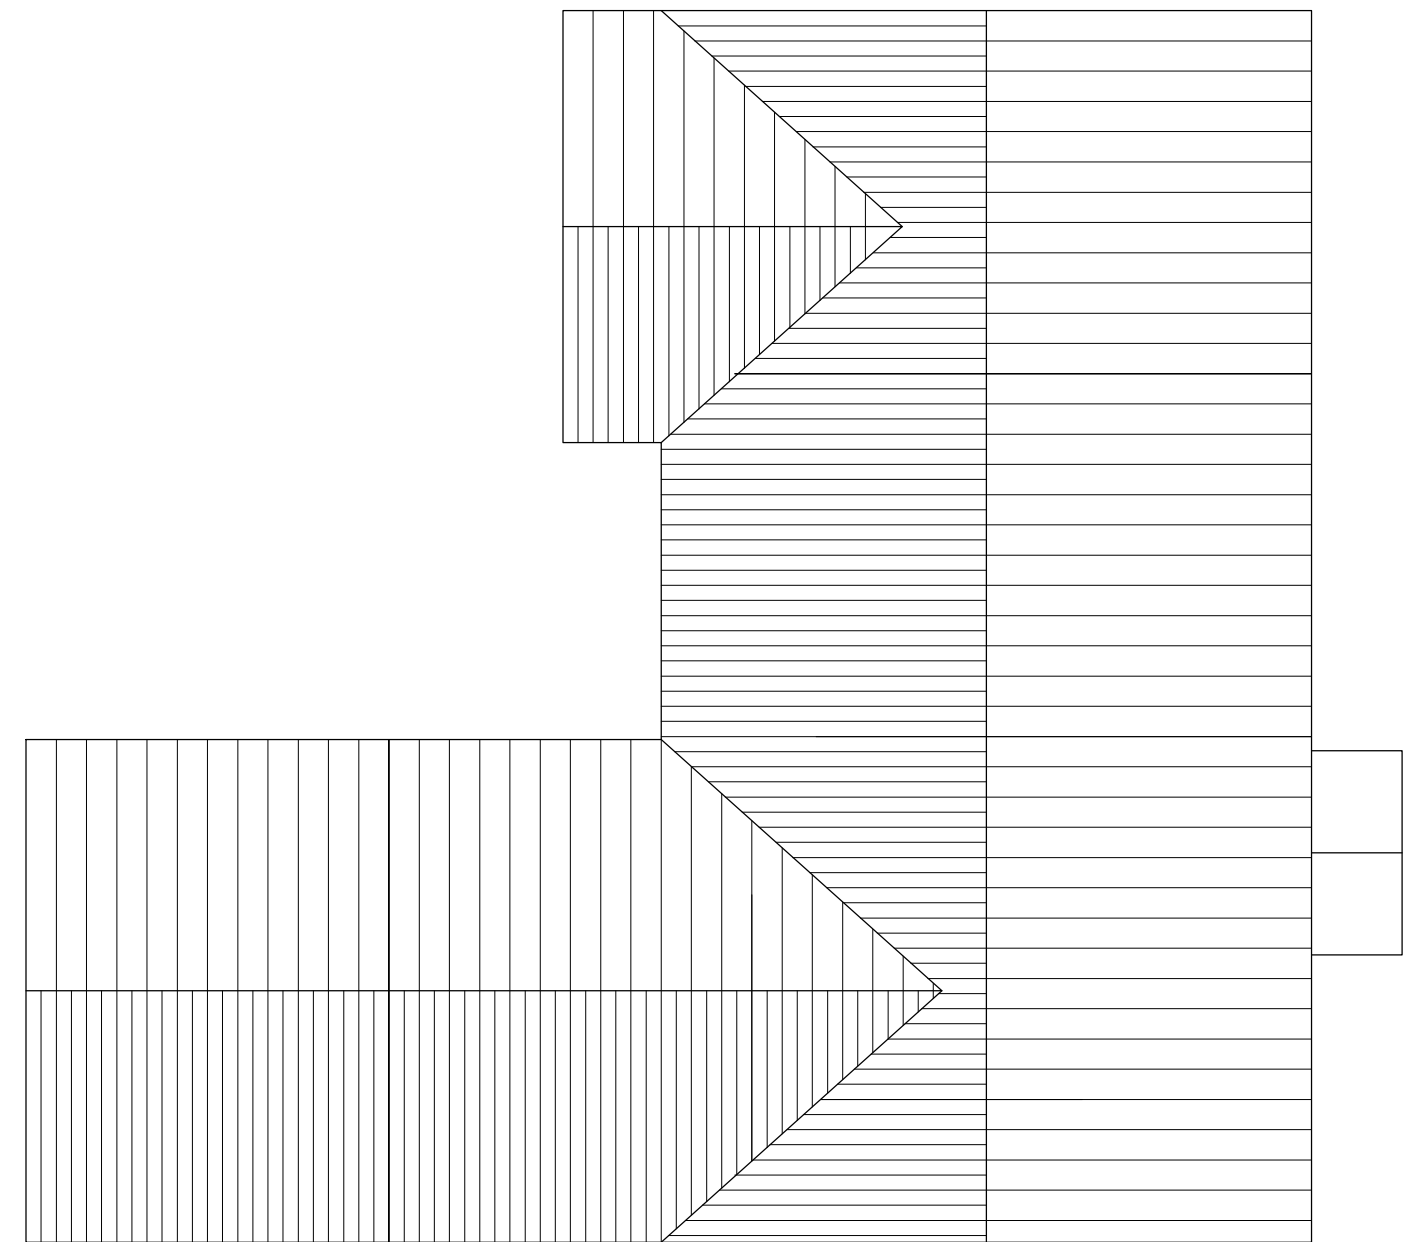


Roof Plan scale 1:100

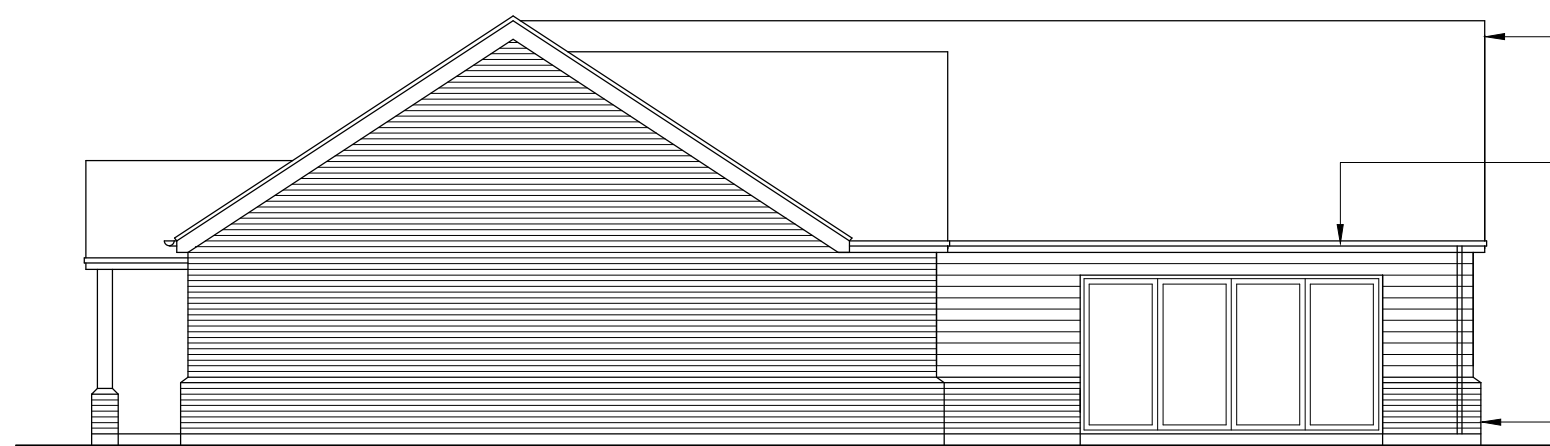


Side Elevation scale 1:100

- Traditional roof to be constructed from red - orange plain tiles
- External walls to be constructed from brick & weather boarding
- Black casement type windows and external doors
- Traditional style brick plinth below weather boarded walls

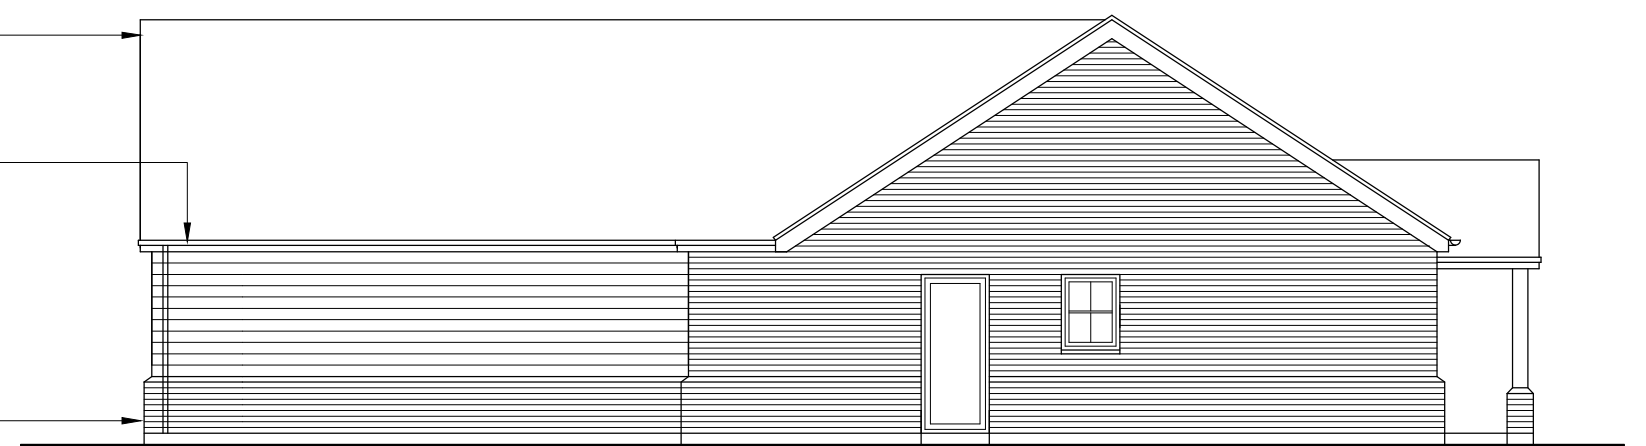

Side Elevation scale 1:100

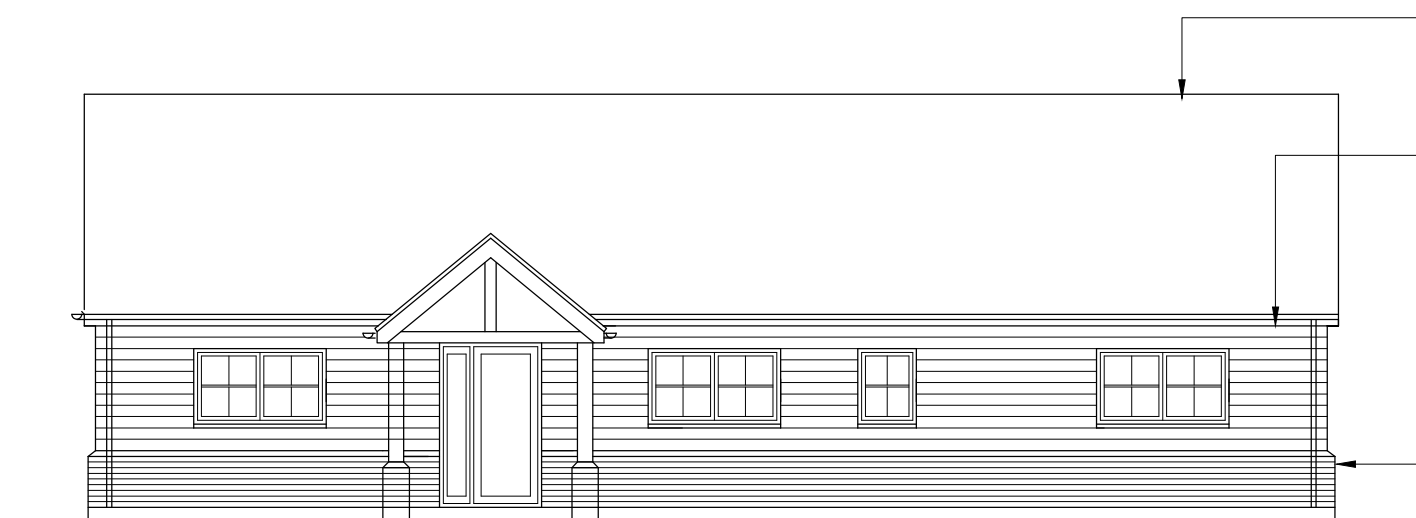


Front Elevation scale 1:100

- Traditional roof to be constructed from red - orange plain tiles
- External walls to be constructed from brick & weather boarding
- Black casement type windows and external doors
- Traditional style brick plinth below weather boarded walls



Rear Elevation scale 1:100

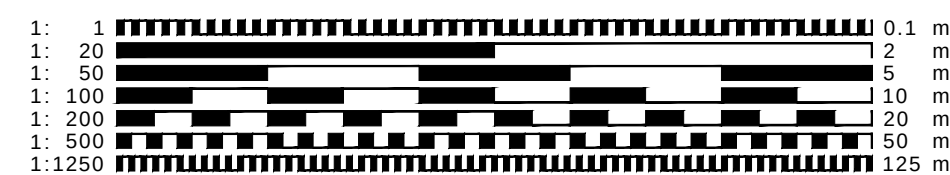

- CLIENT MUST SEEK SEPARATE SPECIALIST ADVICE ON PARTY WALL MATTERS IN SUFFICIENT TIME TO SERVE ALL NOTICES IF REQUIRED
- ALL STRUCTURAL ELEMENTS ARE INDICATIVE ONLY AND SUBJECT TO FULL STRUCTURAL DESIGN BY STRUCTURAL ENGINEER - ALL DESIGN IS SUBJECT TO STRUCTURAL DESIGN TO BE PROVIDED BY OTHERS
- THIS DRAWING IS FOR PLANNING APPROVAL ONLY AND SUBJECT TO ALL OTHER RELEVANT STATUTORY APPROVALS

Materials Palette

Walls: Brick and weather boarding
Roof: Plain tiles
Windows: Dark grey UPVC
Rainwater goods: Black PVC



Schedule of Areas

4 Bedroom detached dwelling GIA 180sqm
Garden amenity 4 parking space 4 cycle storage

This drawing is protected under (C) copy right



FOR APPROVAL

CONTRACT
Proposed Dwellings :
Land to rear of Little Arundel,
Bedford Road, Holwell, SG5 3RX
DRAWING TITLE
PLOT 1 PROPOSED PLANS & ELEVATIONS
SCALE 1:100@A2 DRAWING NUMBER REVISION
DATE March 2025 PO4
DRAWN JEI
JOB NUMBER RSD-25-03 CHECKED BY
redshed design telephone: 01462 807175, 07884008970
45-Hoo Road Meppershall Bedfordshire e-mail: james@redsheddesign.co.uk
sg17 5ip www.redsheddesign.co.uk