



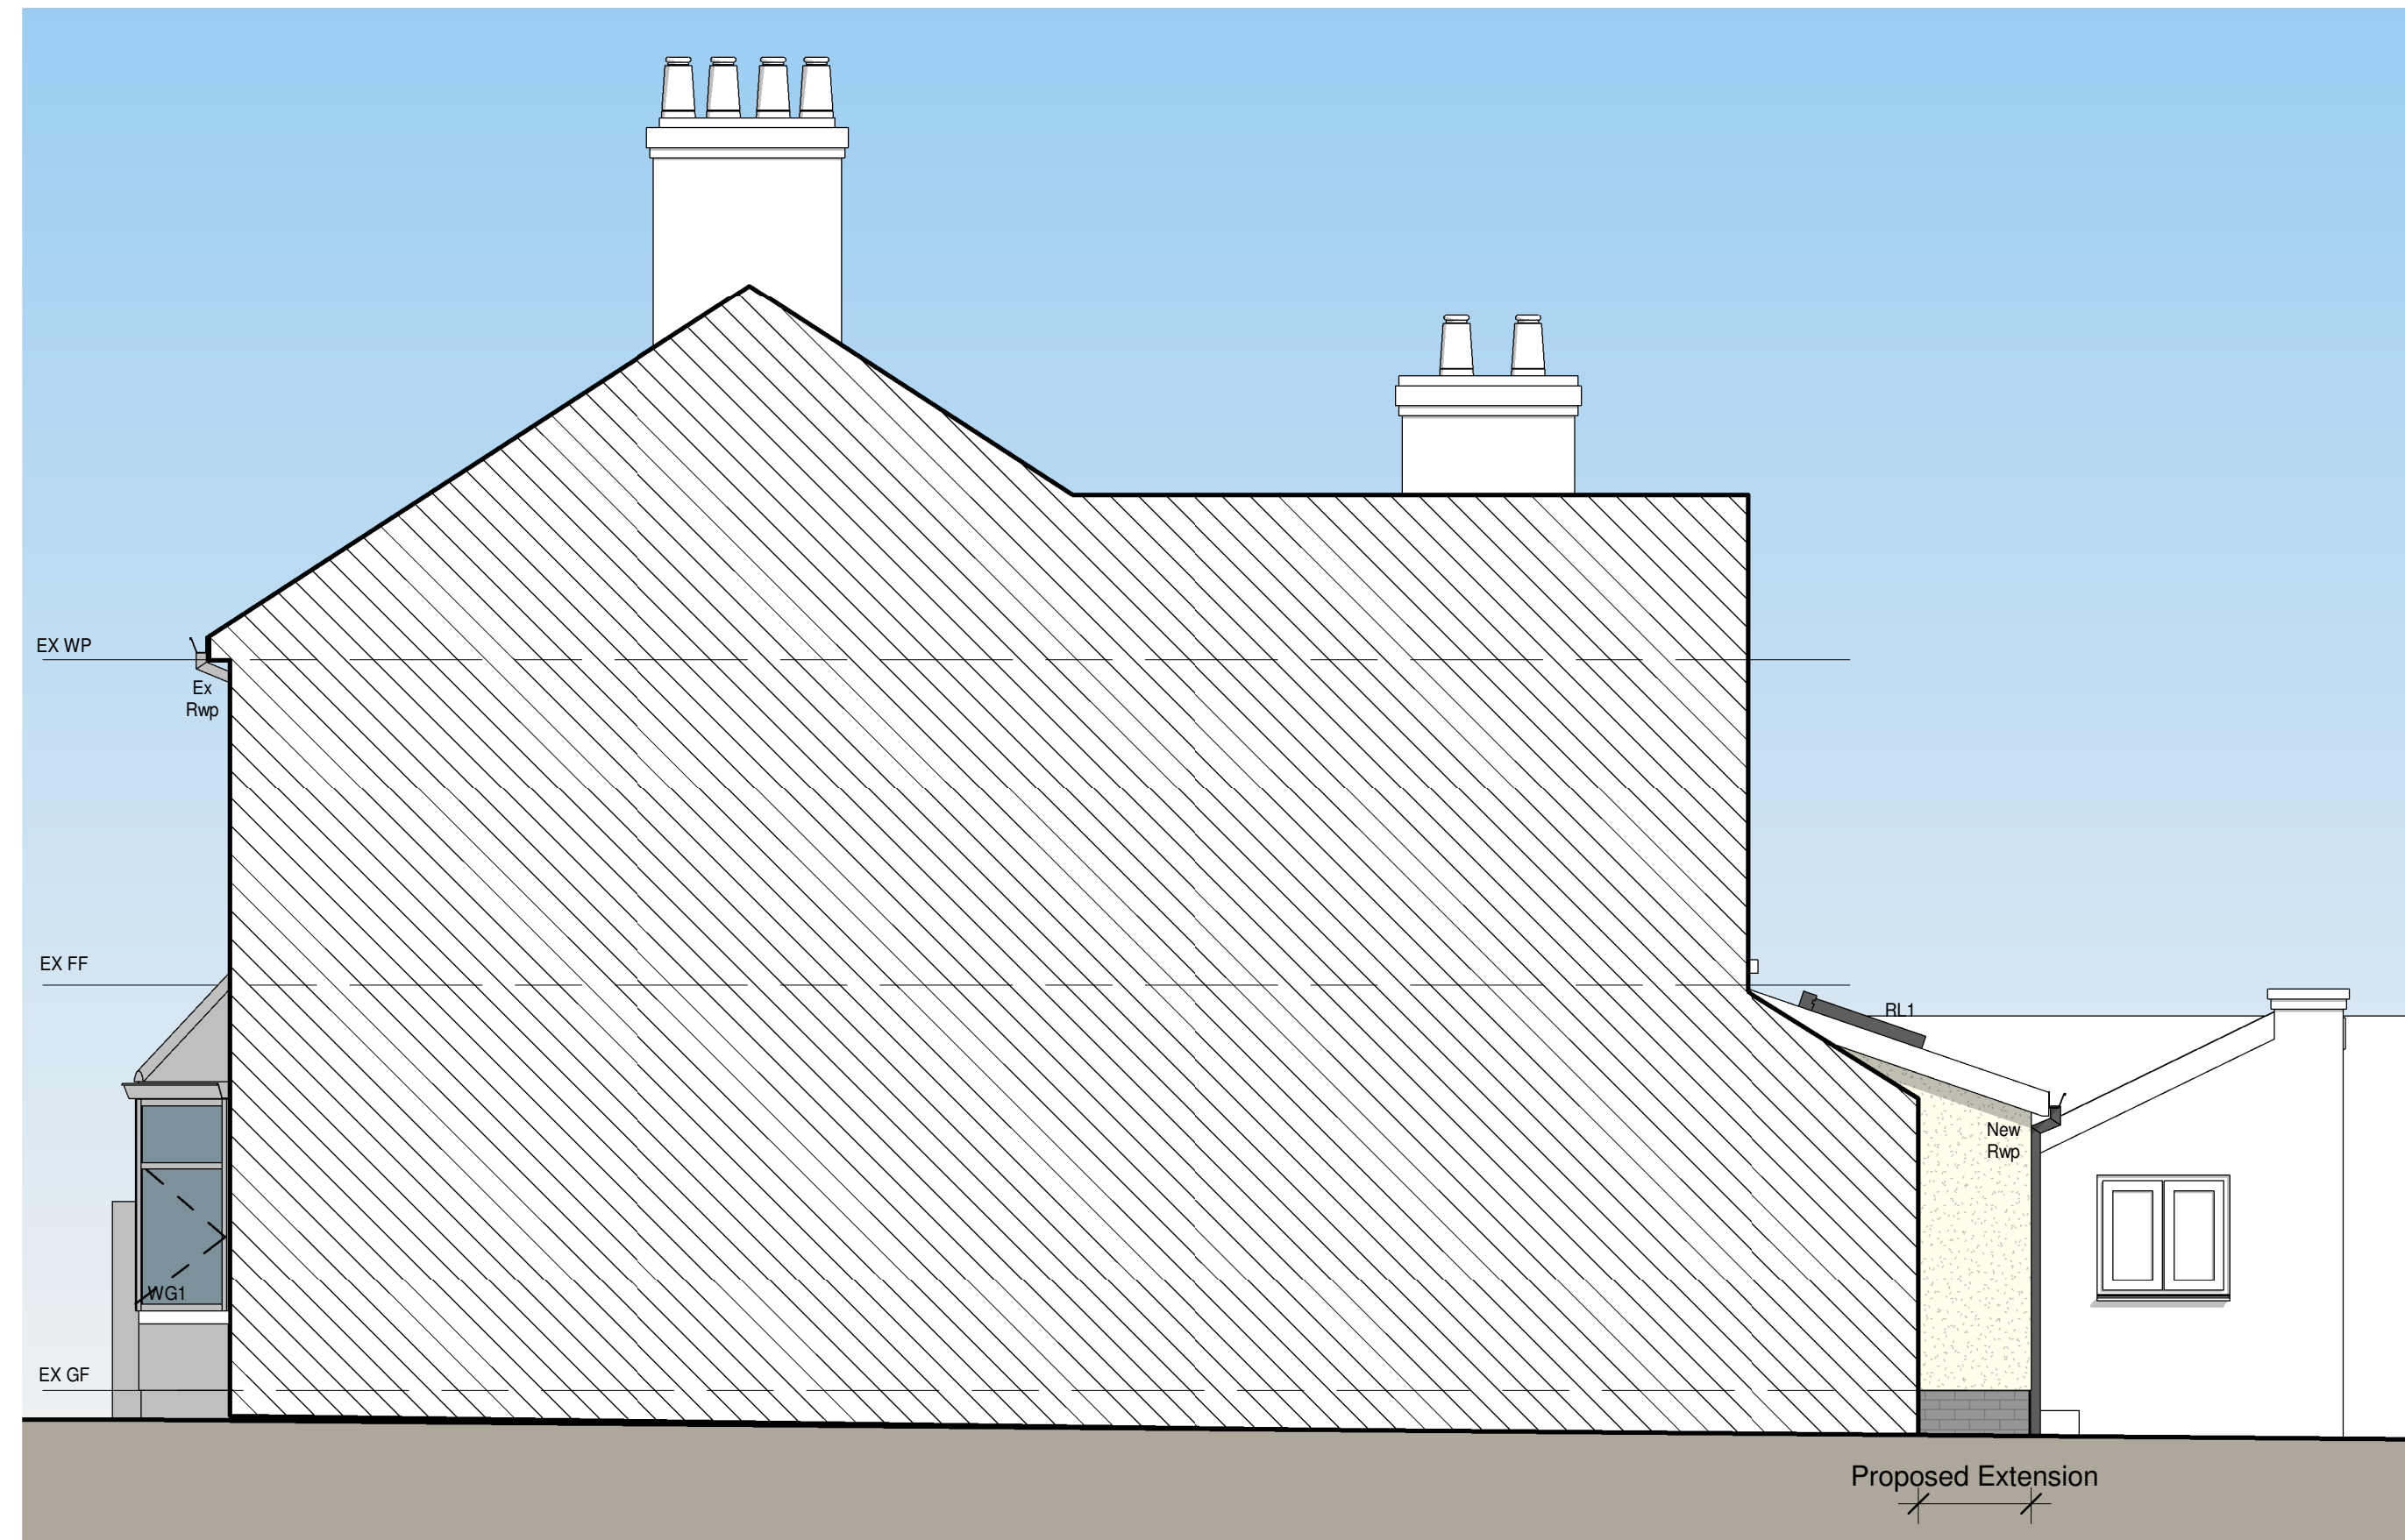

1 Proposed South Elevation
1 : 50

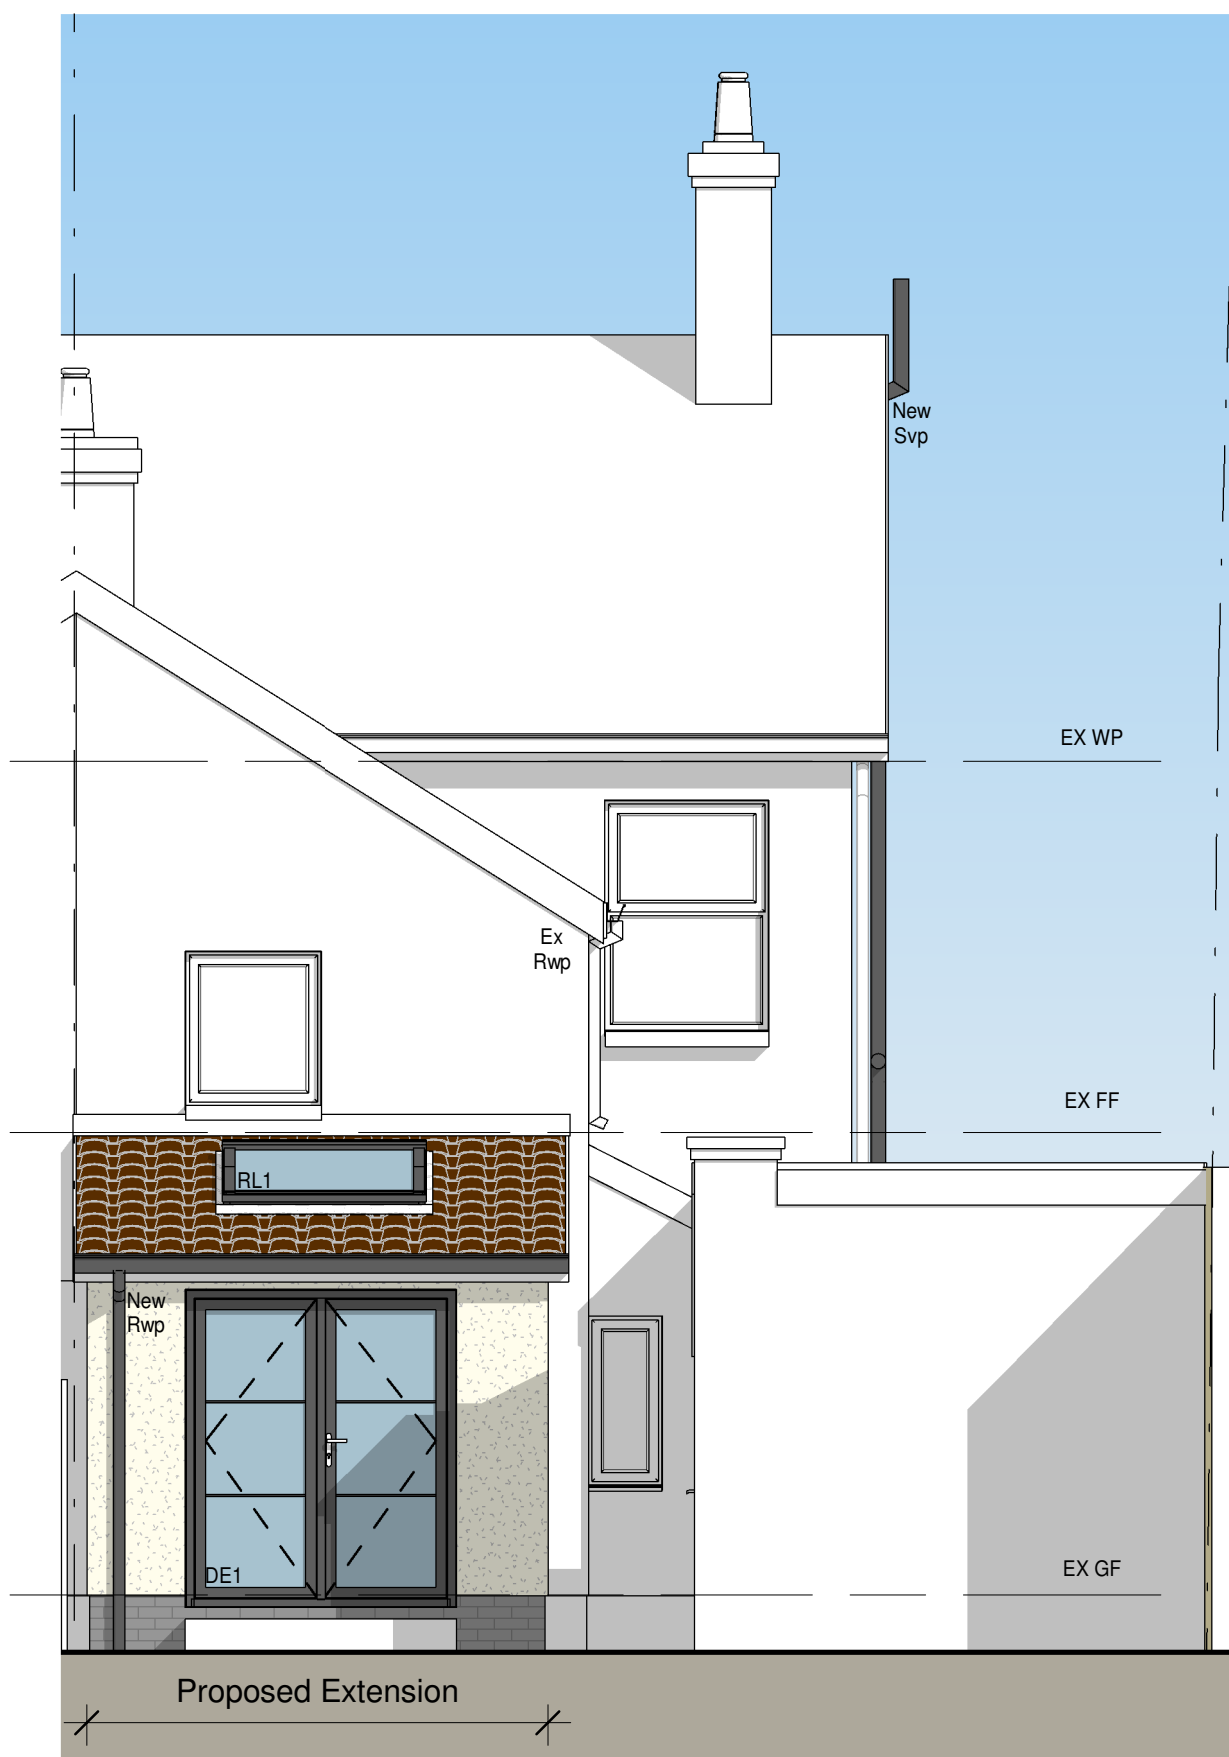

2 Proposed East Elevation
1 : 50



3 Proposed North Elevation
1 : 50



4 Proposed West Elevation
1 : 50



5 3D View

MATERIALS

Walls
Existing Face Brick & Face Brick Painted DPC & Smooth Cream Render
Proposed Brick Painted DPC & Smooth Cream Render to match

Roof
Existing Interlocking Roof Tile
Proposed Marley Mendip Interlocking Roof Tile

Windows
Existing UPVC Windows
Proposed Roof Lights

Doors
Existing Composite Doors
Proposed Dark Aluminium Crittal Style French Door

KEY PLAN

Site Boundary
Proposed Smooth Render
Proposed Brick Dpc
Proposed Roof Tiles
Landscaping

A Drainage and Well 04/06/2025 GLH Placement



4 Brand Street, Hitchin, Hertfordshire, SG5 1HX
Tel: (01462) 440099 E-mail: hitchin@het.co.uk

CLIENT:
Mr Underwood & Mrs Robins

PROJECT:
65 Bygrave Road
Baldock
Hertfordshire
SG7 5DD

DRAWING TITLE:
Single Storey Rear Extension

Proposed Elevations & 3D View.

SCALE:	DATE:	DRAWN:	CHECKED:
1 : 50	23/05/2025	GLH	DC/TB
DWG. NO.	REV.		
HET-1837/02	A		