


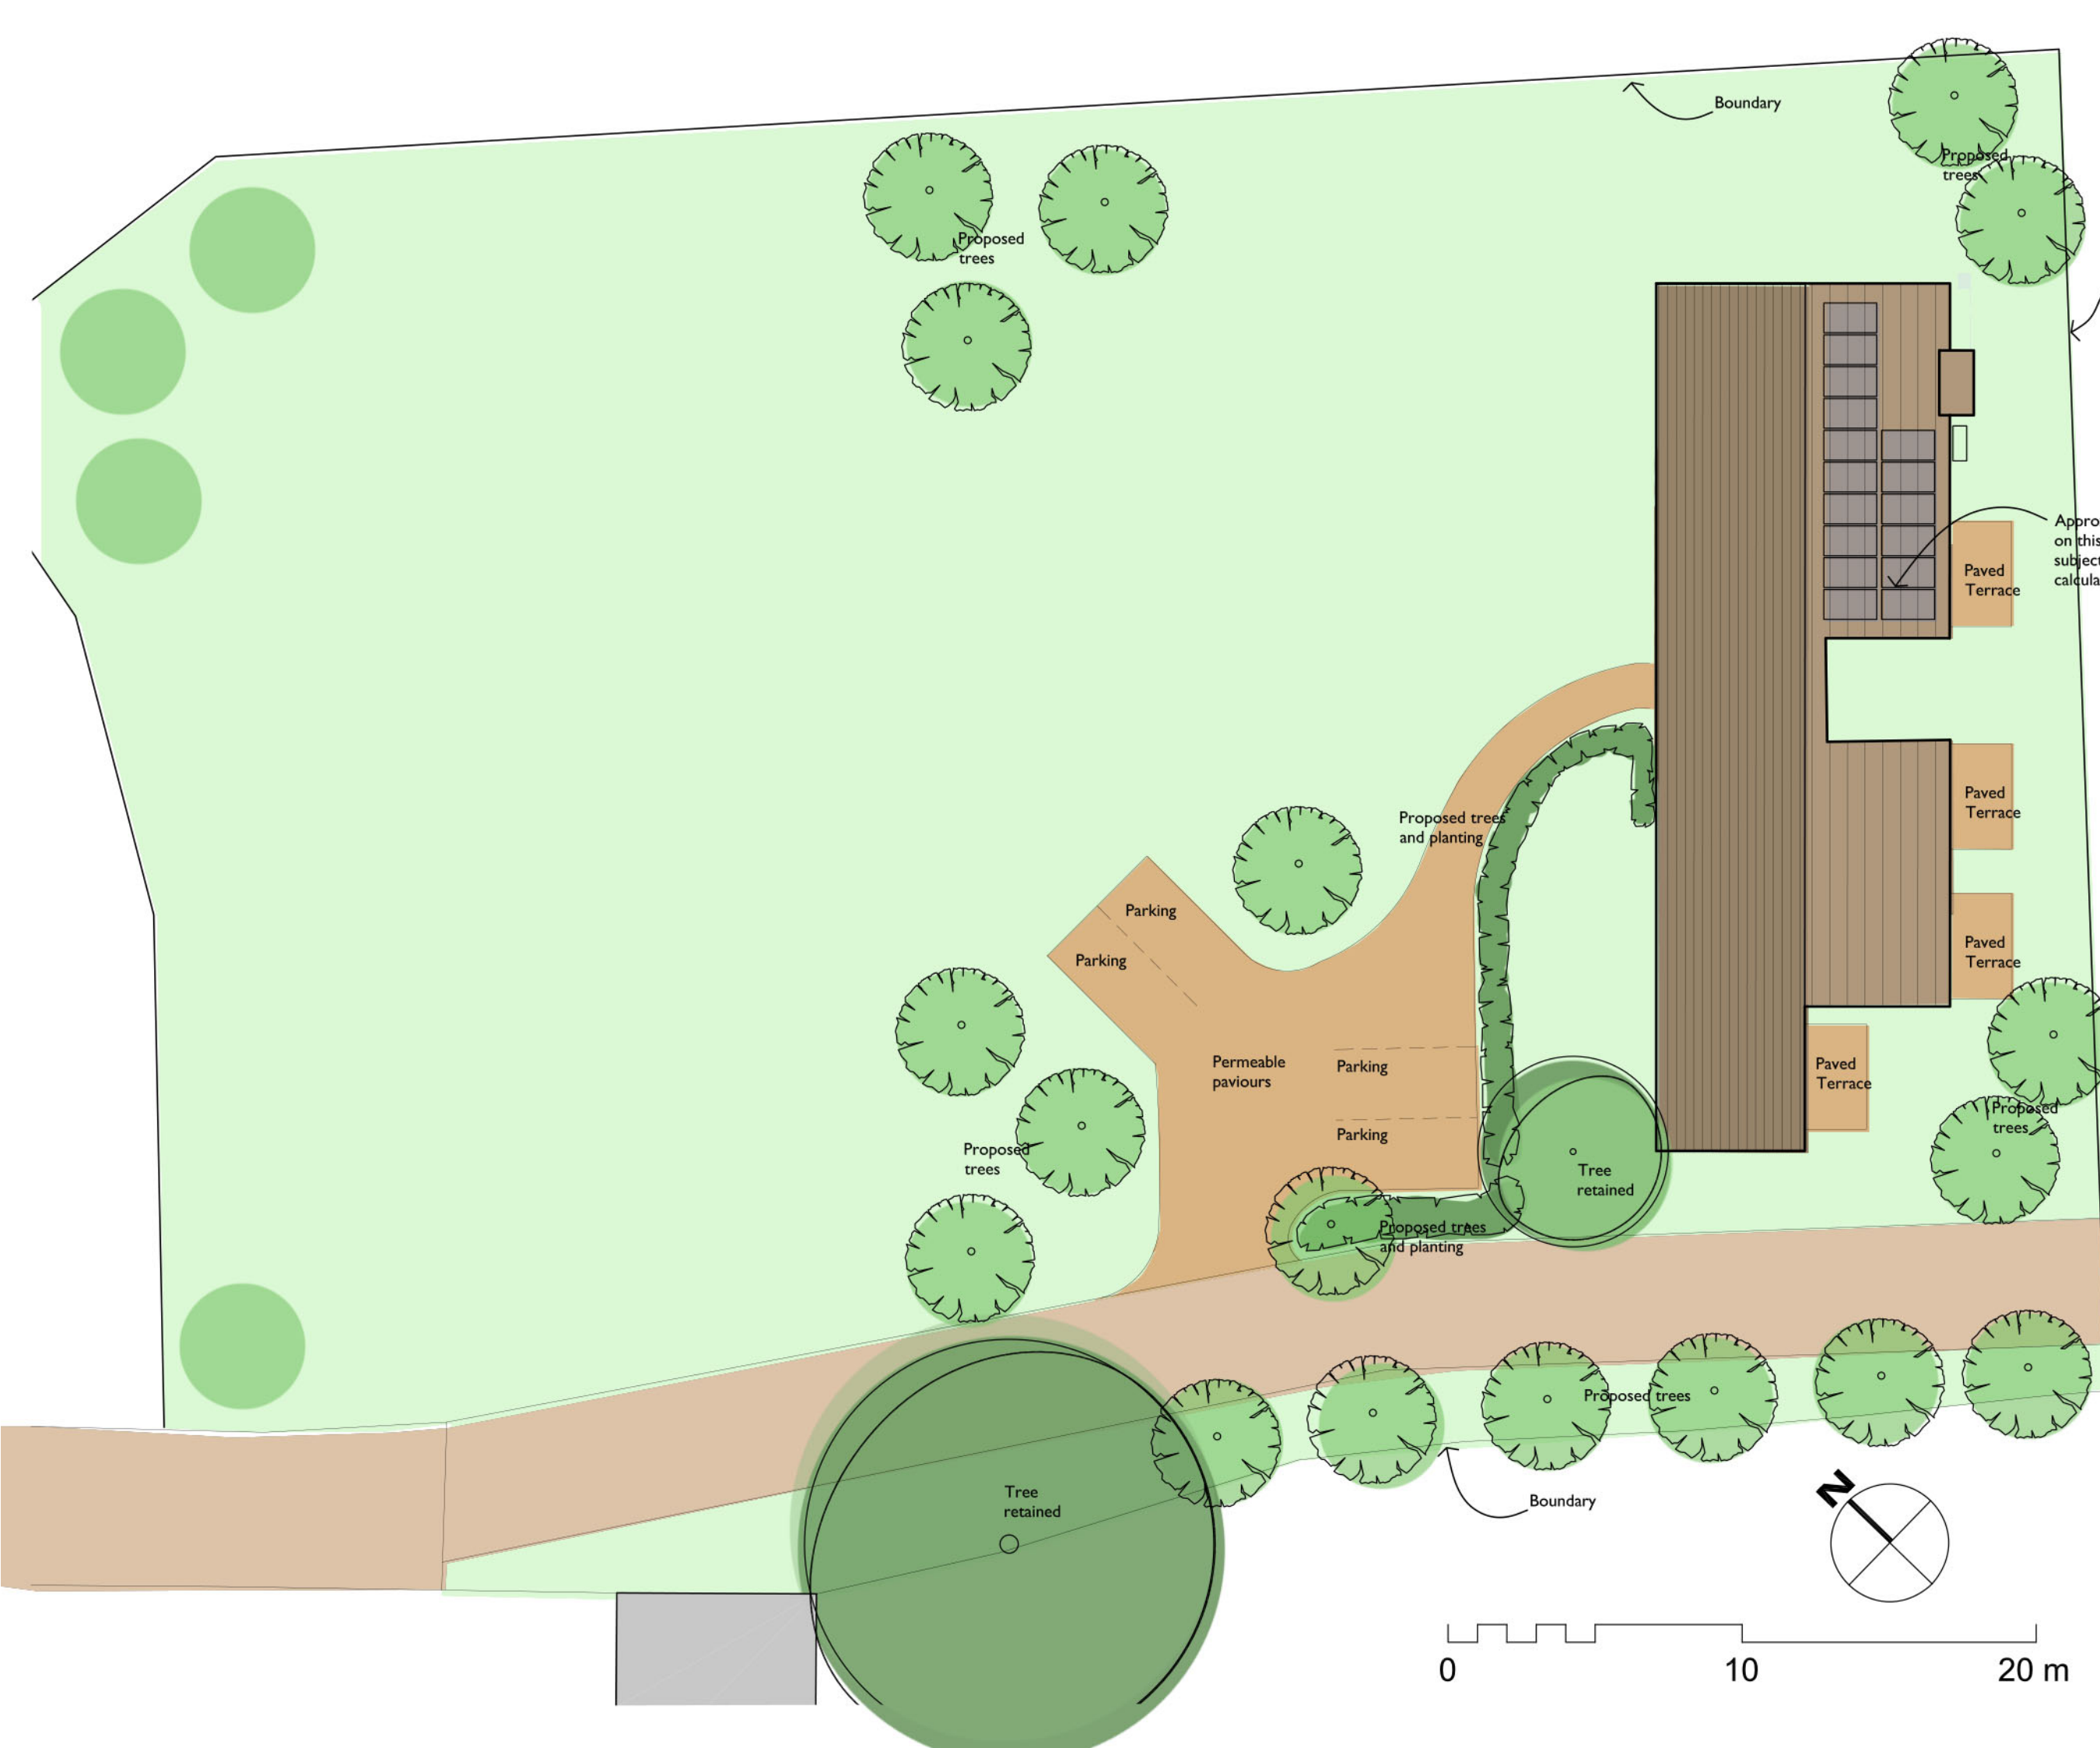

THIS DRAWING IS A PRINT AND MUST NOT BE SCALED.
ANY QUERIES REGARDING DIMENSIONS TO BE TAKEN UP WITH
PENTANGLE DESIGN GROUP.

ALL DIMENSIONS OF EXISTING BUILDINGS TO BE VERIFIED ON SITE.

THIS DRAWING IS THE COPYRIGHT OF PENTANGLE DESIGN GROUP
AND SHALL NOT BE IN ANY WAY USED OR REPRODUCED WITHOUT
THEIR PRIOR WRITTEN CONSENT.

NOTES

PLANNING

PENTANGLE

DESIGN GROUP

SUITE 1, 21 BANCROFT HITCHIN HERTS SG5 1JW
TEL(01462) 431133 EPDGPENTANGLEDESIGN.CO.UK

JOB TITLE

Proposed Barn Conversion
Marshfield Barn, Hinxworth

DRAWING TITLE

Proposed Site Plan

SCALE	DRAWING NUMBER	REVISION
1:200		
DATE		
Nov '23		
SHEET		
A3		
JOB NUMBER		
3852		

29

ARCHITECTS & INTERIOR DESIGNERS